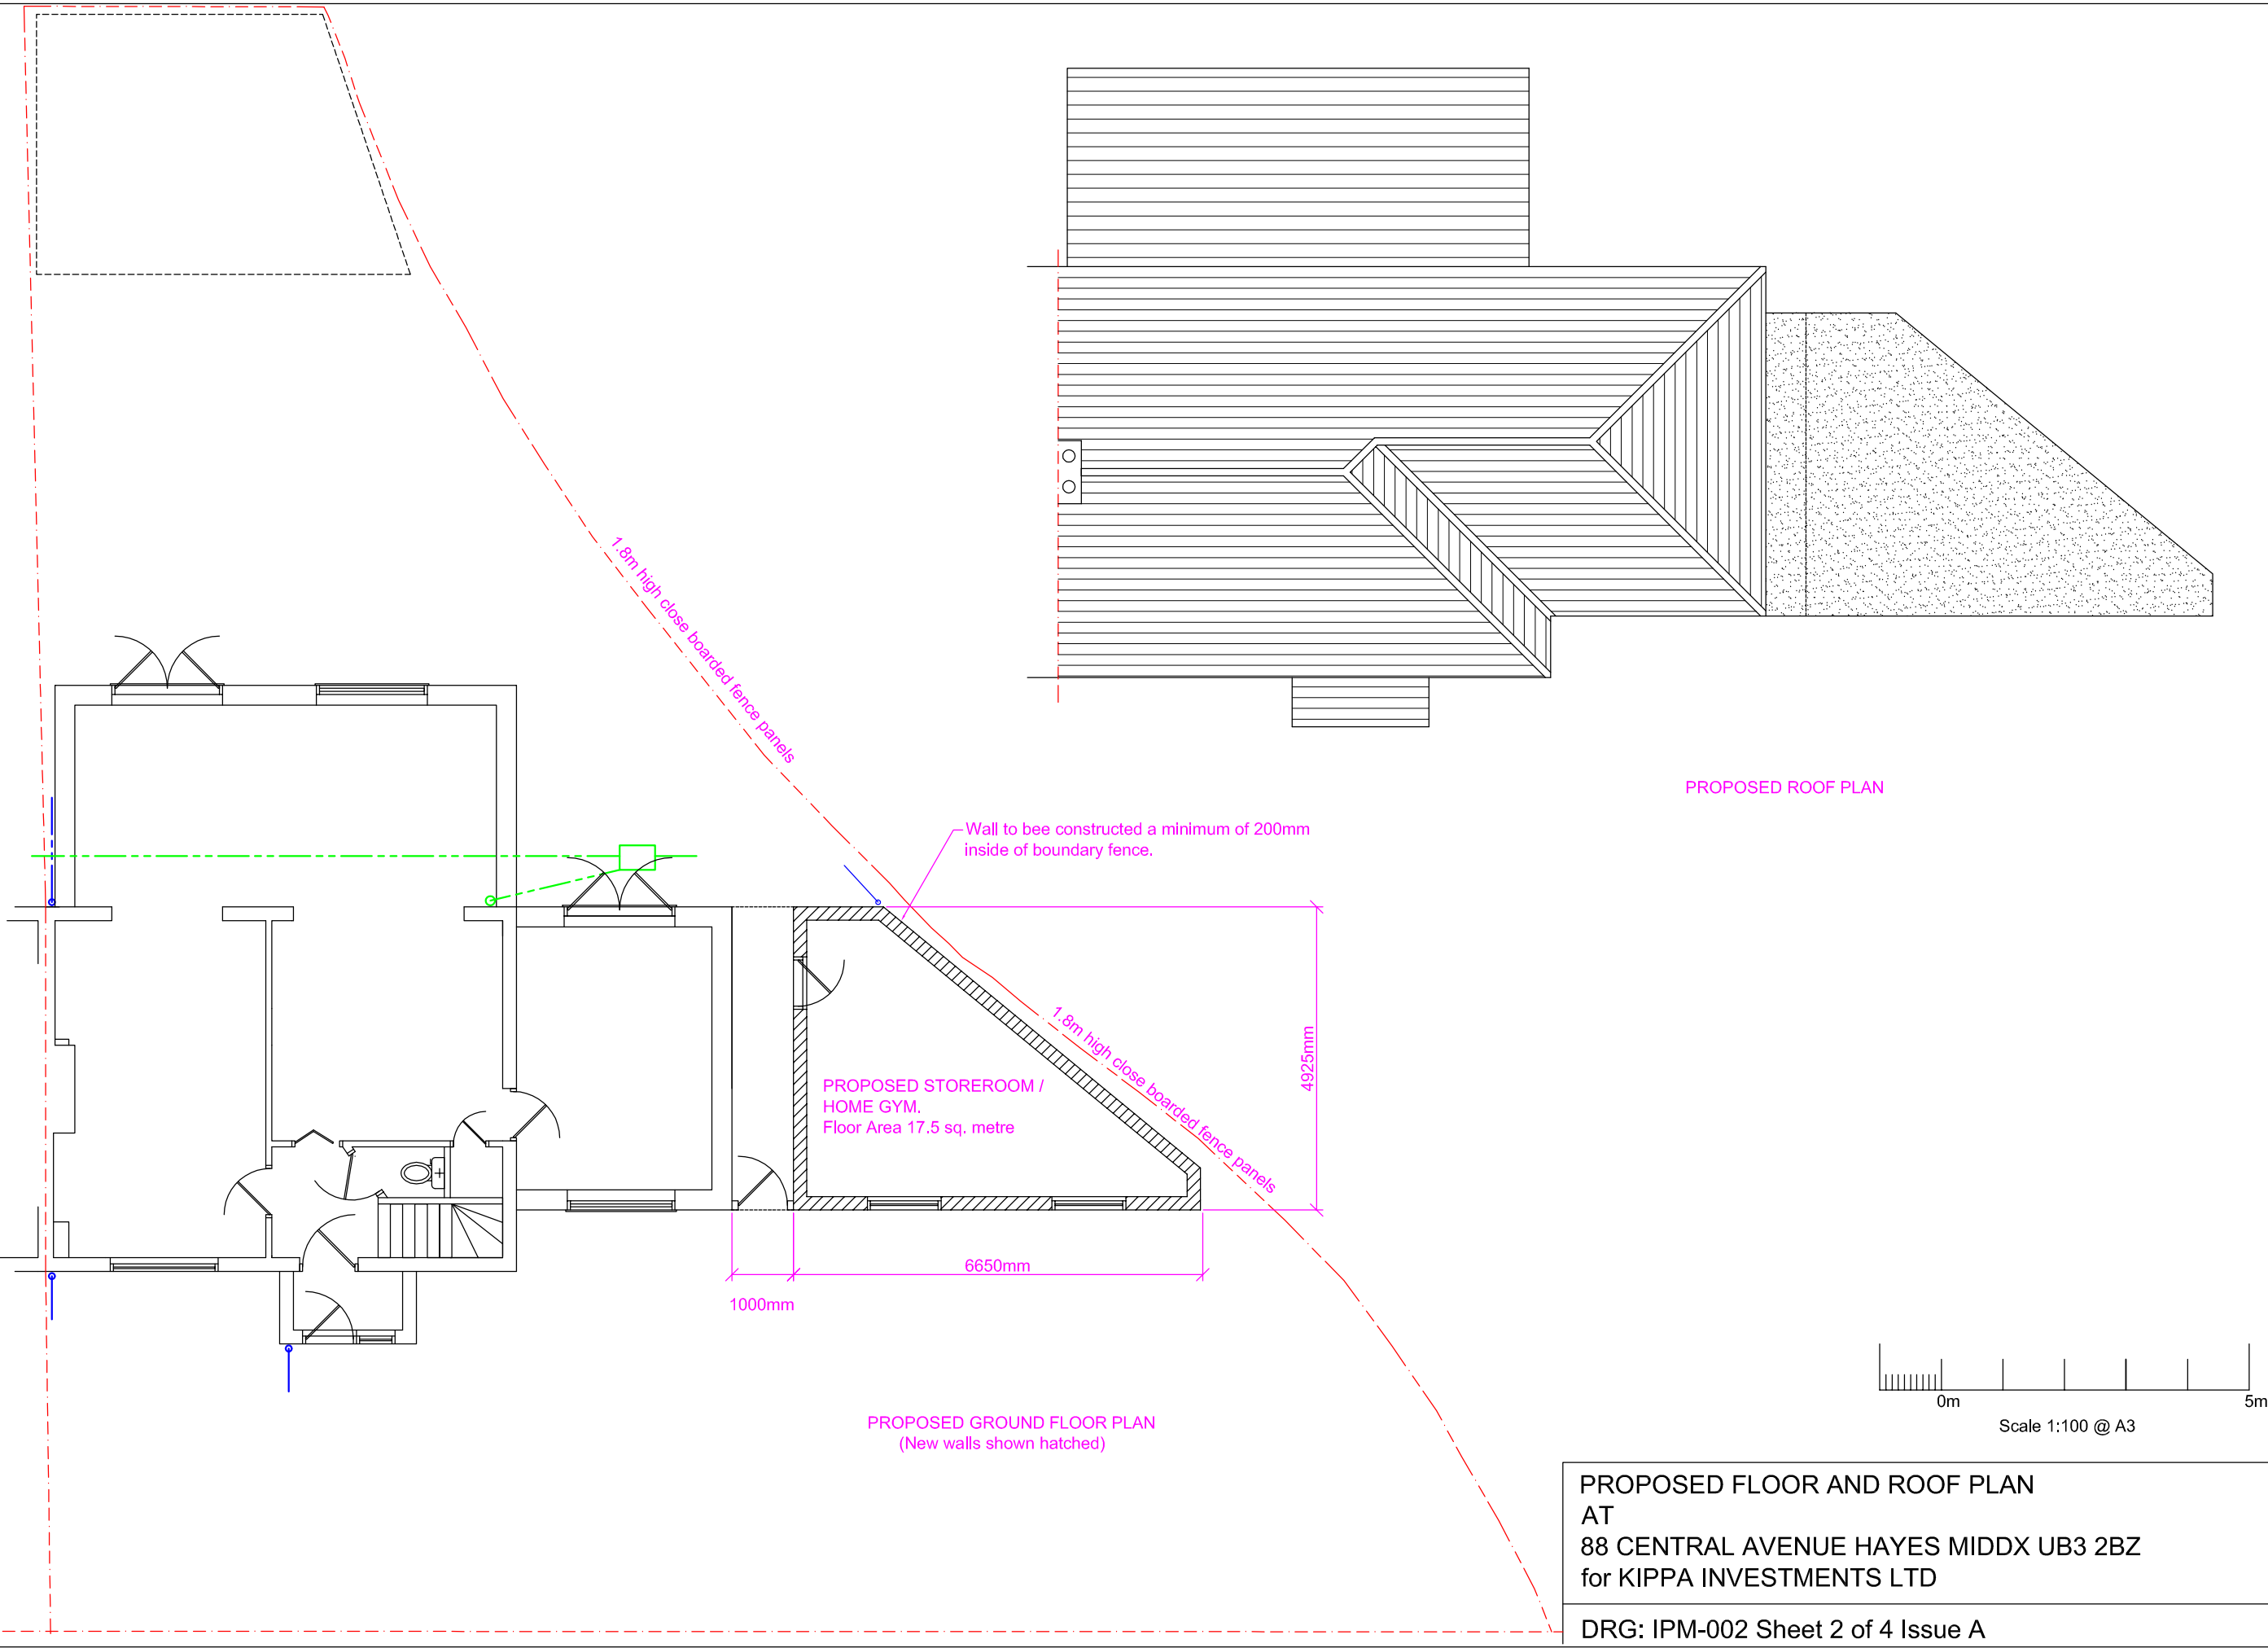

PROPOSED GROUND FLOOR PLAN
(New walls shown hatched)

PROPOSED ROOF PLAN

Scale 1:100 @ A3

PROPOSED FLOOR AND ROOF PLAN
AT
88 CENTRAL AVENUE HAYES MIDDX UB3 2BZ
for KIPPA INVESTMENTS LTD

DRG: IPM-002 Sheet 2 of 4 Issue A