

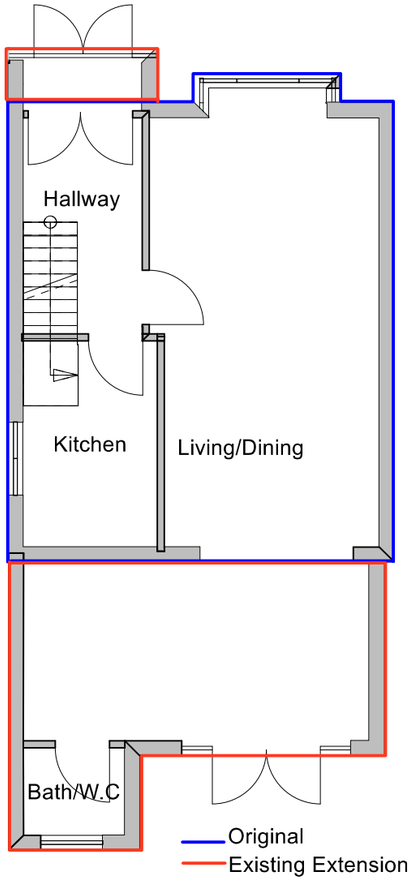



Existing Ground Floor Plan

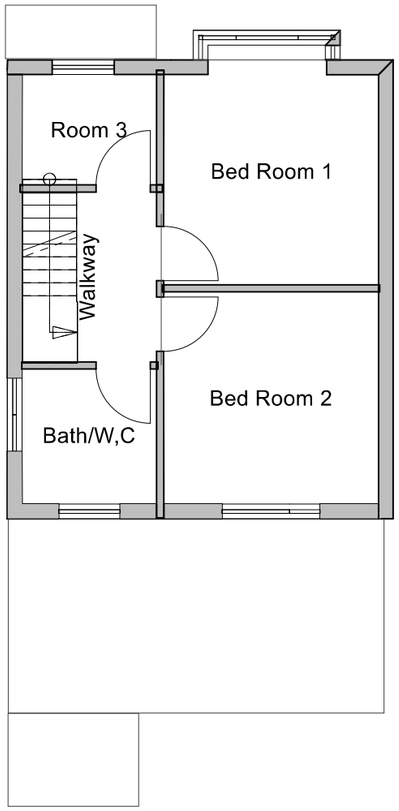


Existing First Floor Plan

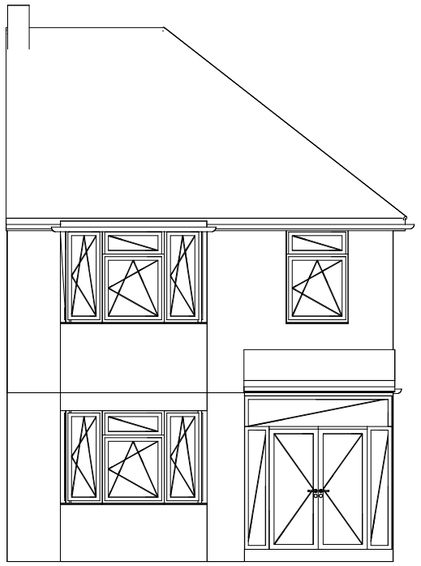


Existing Front Elevation

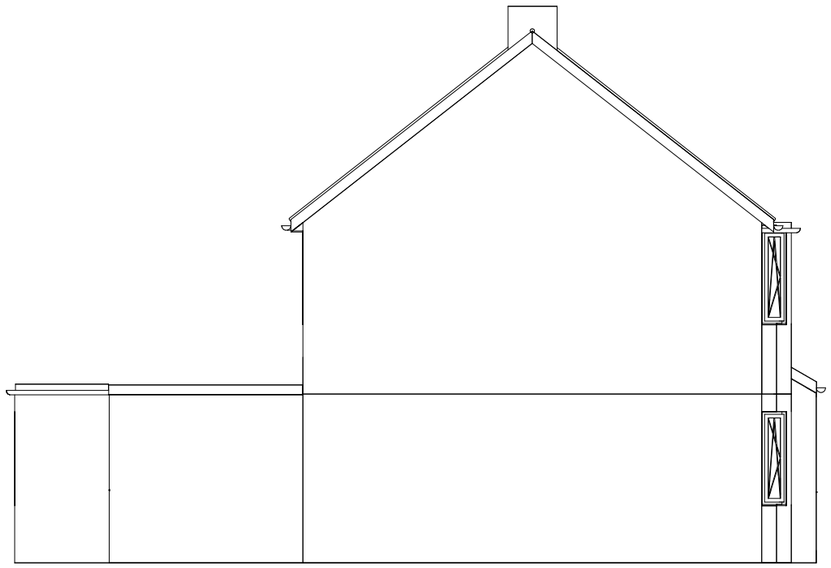


Existing Side Elevation 2

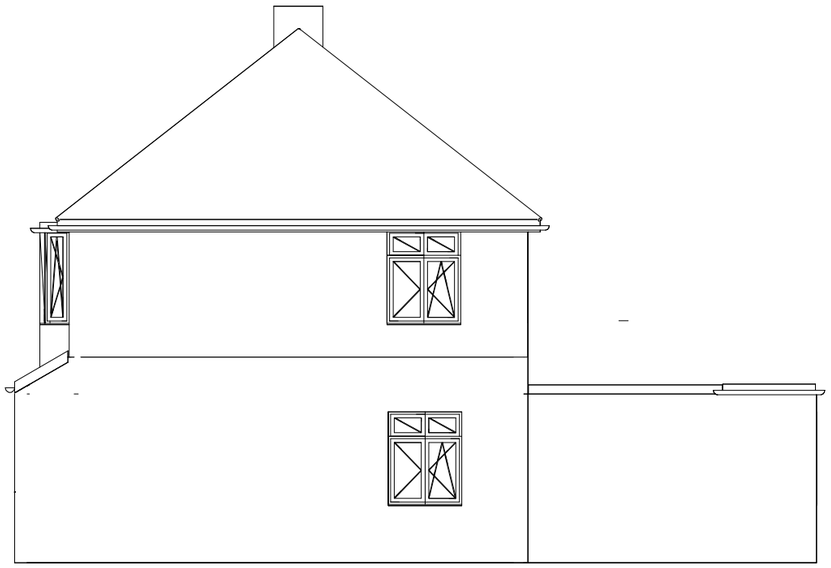

Existing Side Elevation 1

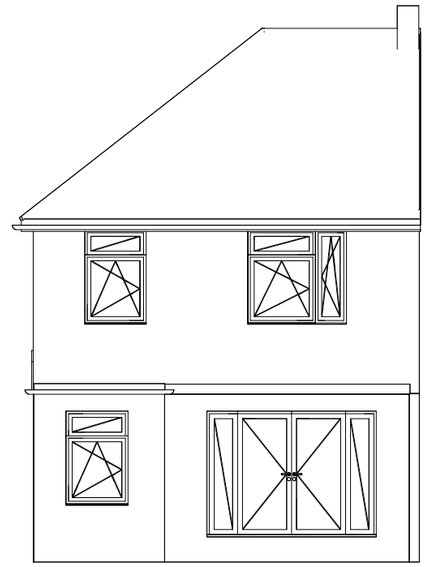

Existing Rear Elevation

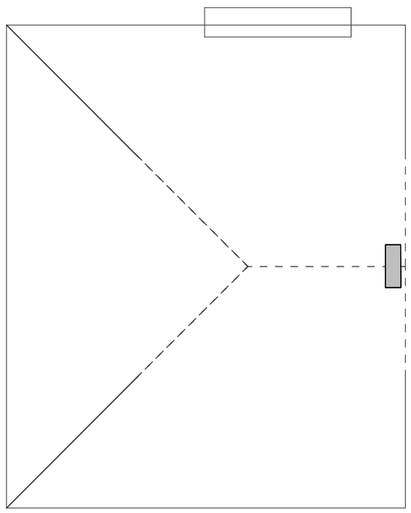

Existing Roof Plan

0 1 2 3 4 5 6 7 8 9 10

SCALE 1:100
In Meters

Drawing Title: Existing Plans and Elevations		
Client: Jaya Address: 42, Berwick Avenue, Hayes UB4 0NG		
SCALE 1:100	Dwg, no. 10BA01 Rev: 01	DWG BY MS
DATE: 10/10/2026		