Drawing Title: Outbuilding
Proposed Plans and Elevations


Client: Jaya
Address:
42, Berwick Avenue
Hayes
UB4 0NG

SCALE	Dwg, no. 42BA03 Rev: 01	DWG BY
1:100		MS


DATE: 10/10/2026

0 1 2 3 4 5 6 7 8 9 10


SCALE 1:100
In Meters

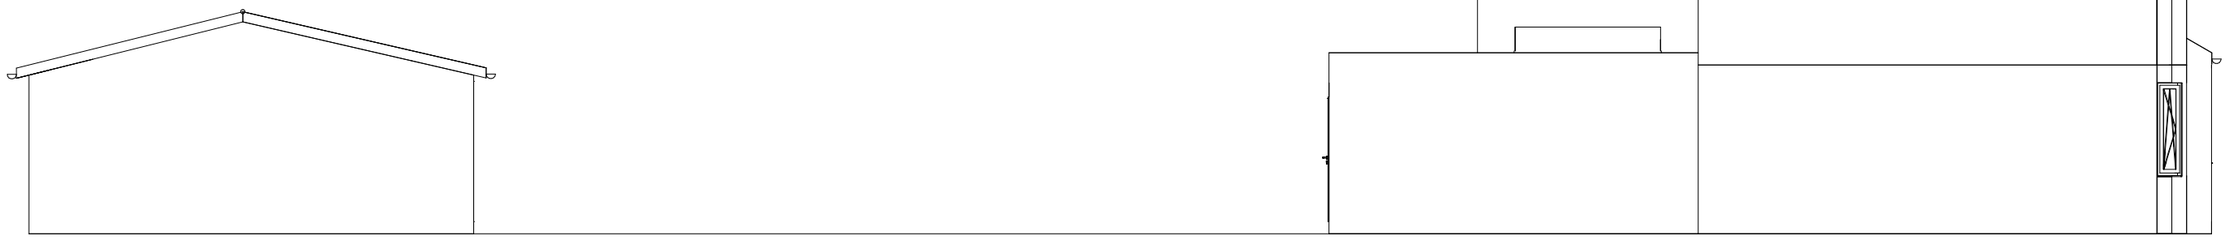

Proposed Side elevation with Outbuilding - 1

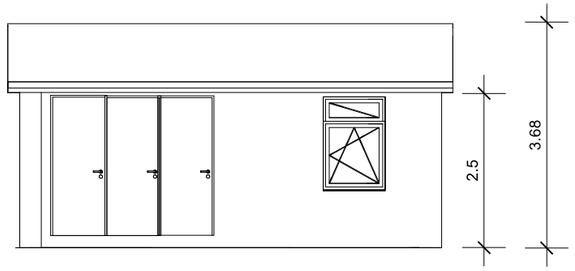


Proposed Front Elevation Outbuilding

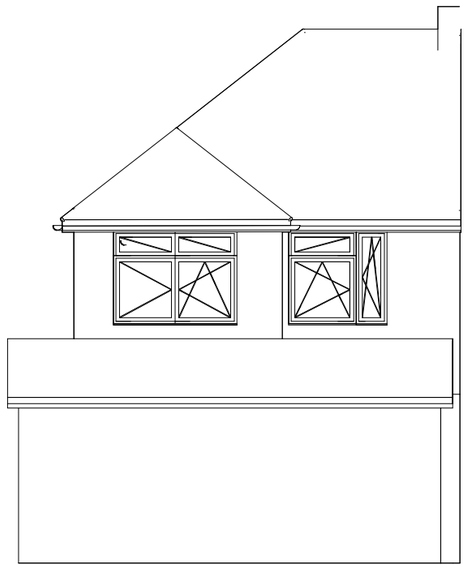


Proposed Rear Elevation Outbuilding




Proposed Roof Plan - Outbuilding

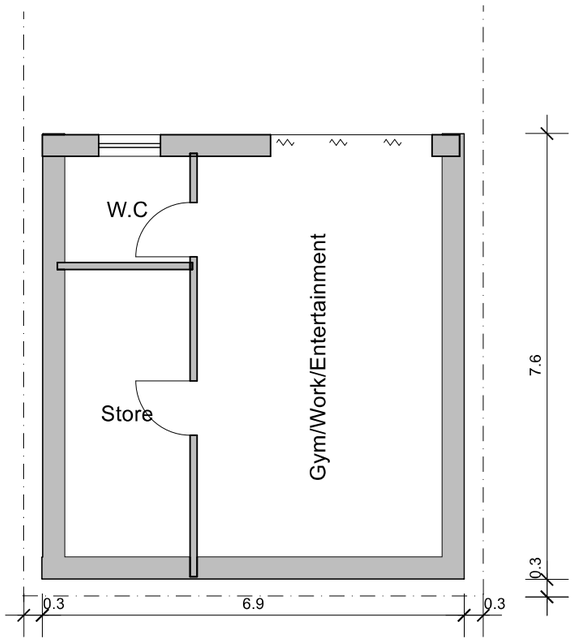

Proposed Floor Plan Outbuiling

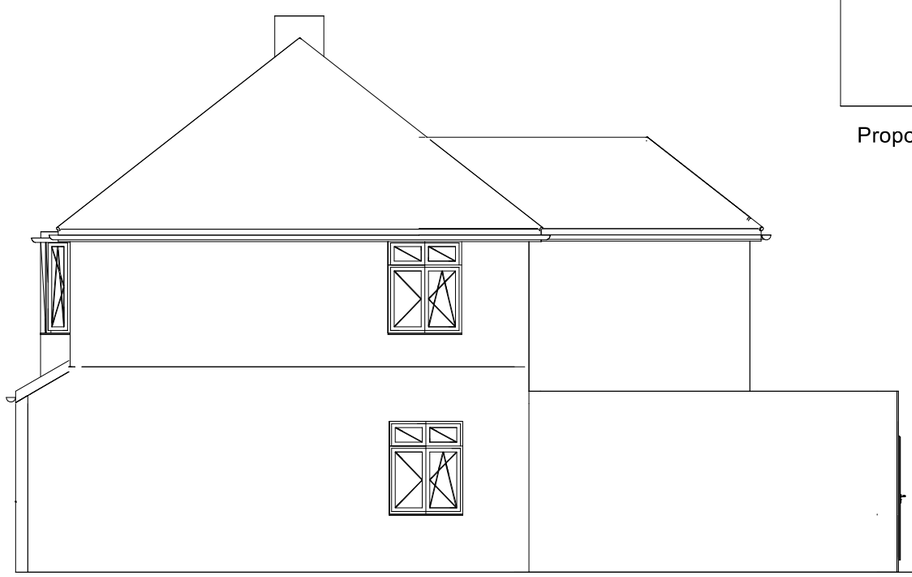

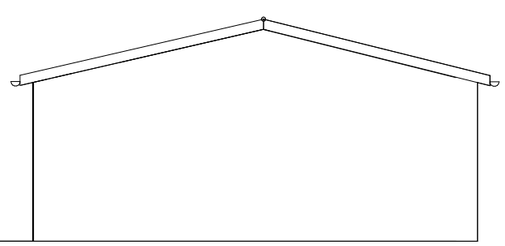

Proposed Side elevation with Outbuilding - 2