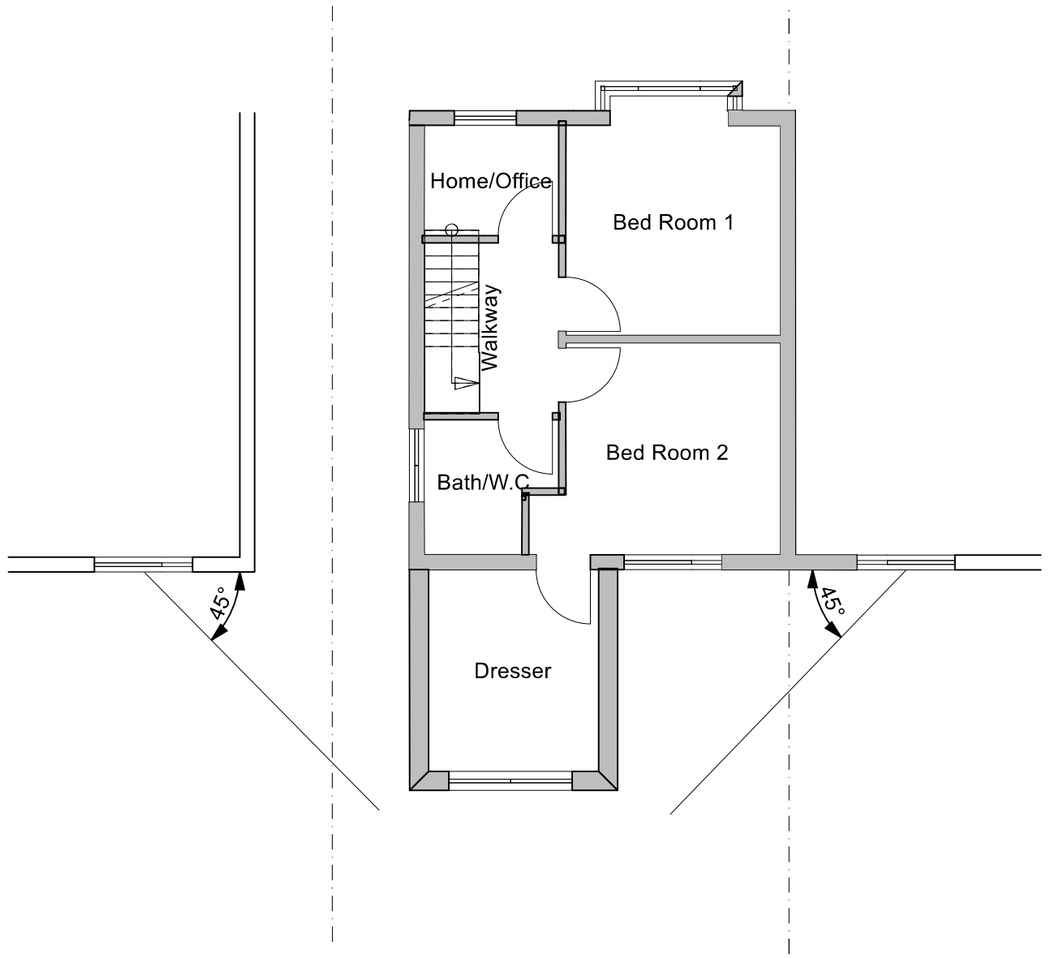


Propposed First Floor Plan - Sun light ref

0 1 2 3 4 5 6 7 8 9 10

SCALE 1:100
In Meters

Drawing Title: Proposed 1st Floor Plan showing sides

Client: Jaya
Address:
42, Berwick Avenue
Hayes
UB4 0NG

SCALE	Dwg, no. 42BA04 Rev: 01	DWG BY
1:100		MS

DATE: 10/10/2026