

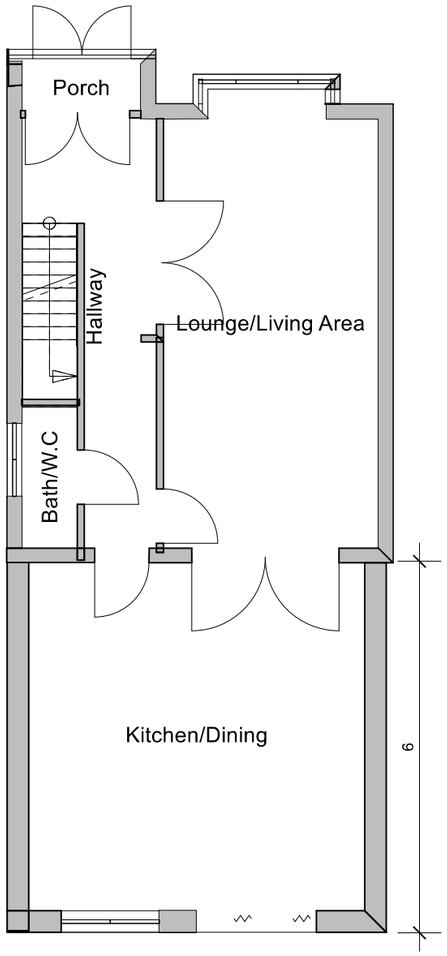



Proposed Ground Floor Plan

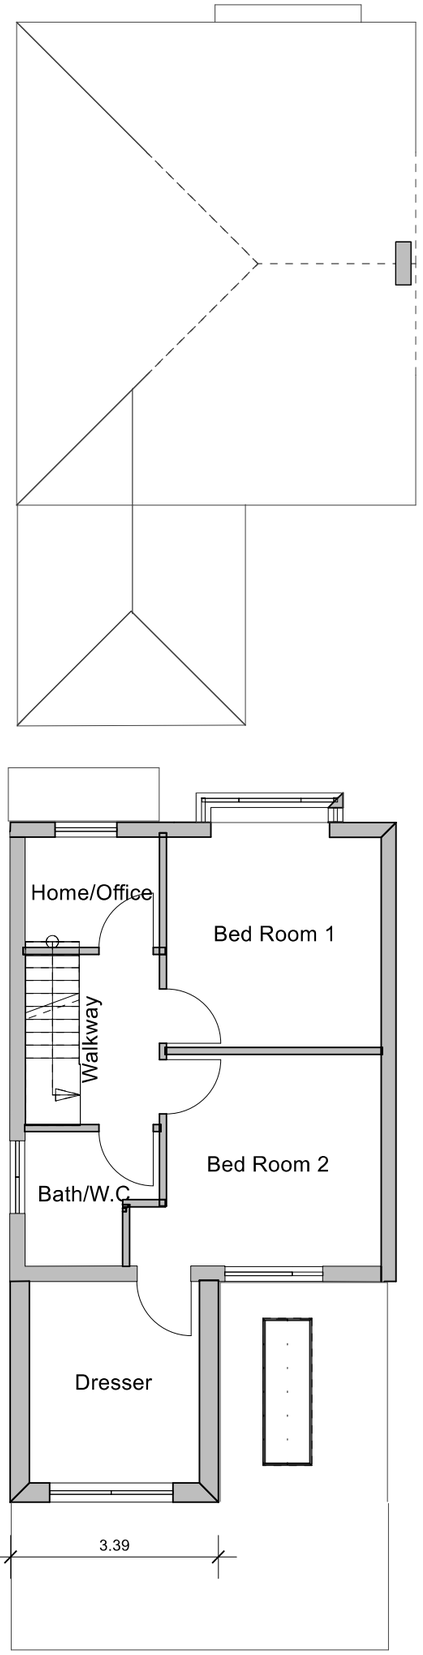


Proposed First Floor Plan

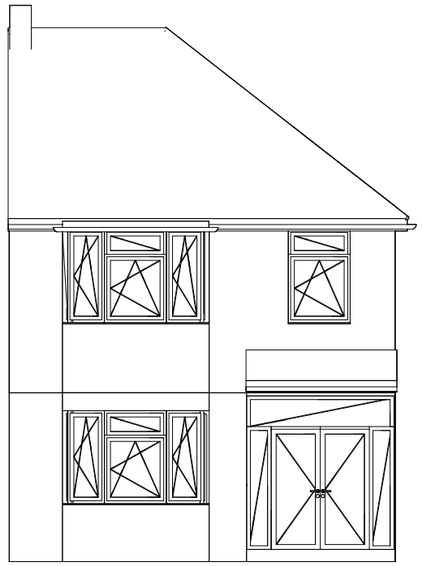


Proposed Front Elevation

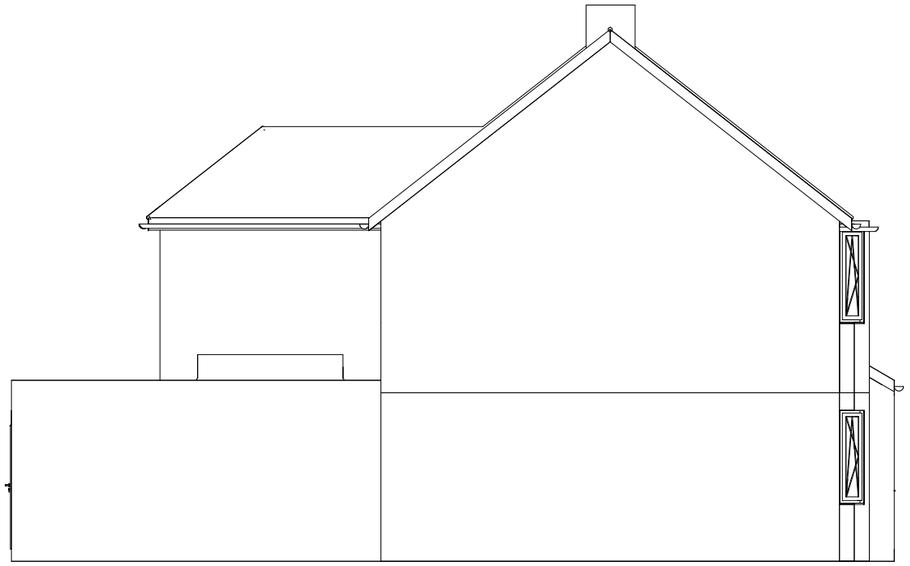

Proposed Side Elevation 2

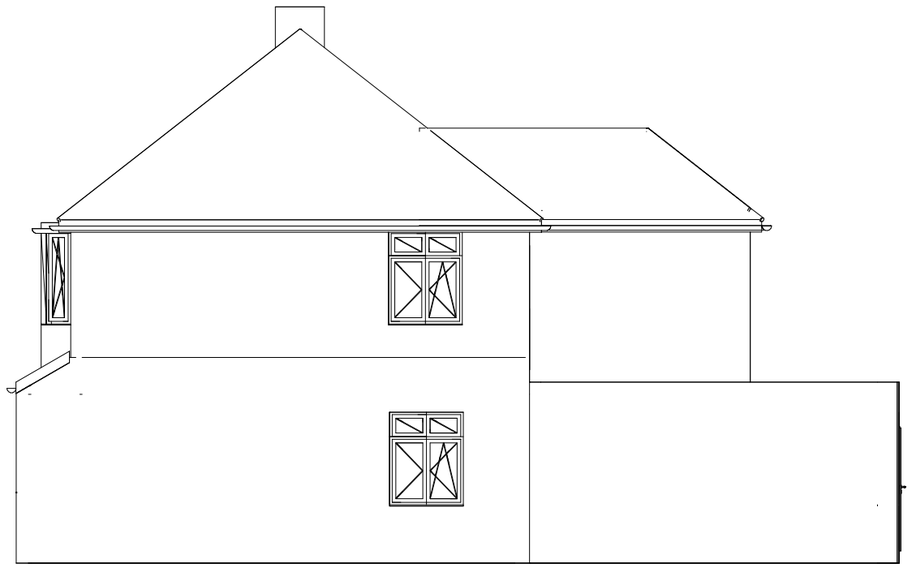

Proposed Side Elevation 1

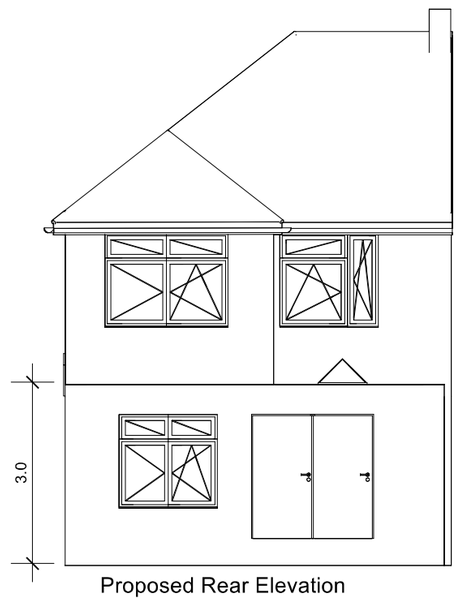

Proposed Rear Elevation

0 1 2 3 4 5 6 7 8 9 10

SCALE 1:100
In Meters

Drawing Title:
Proposed Plans and Elevations

Client: Jaya
Address:
42, Berwick Avenue
Hayes
UB4 0NG

SCALE	Dwg, no. 42BA02	DWG BY
1:100	Rev: 01	MS

DATE: 10/10/2026