

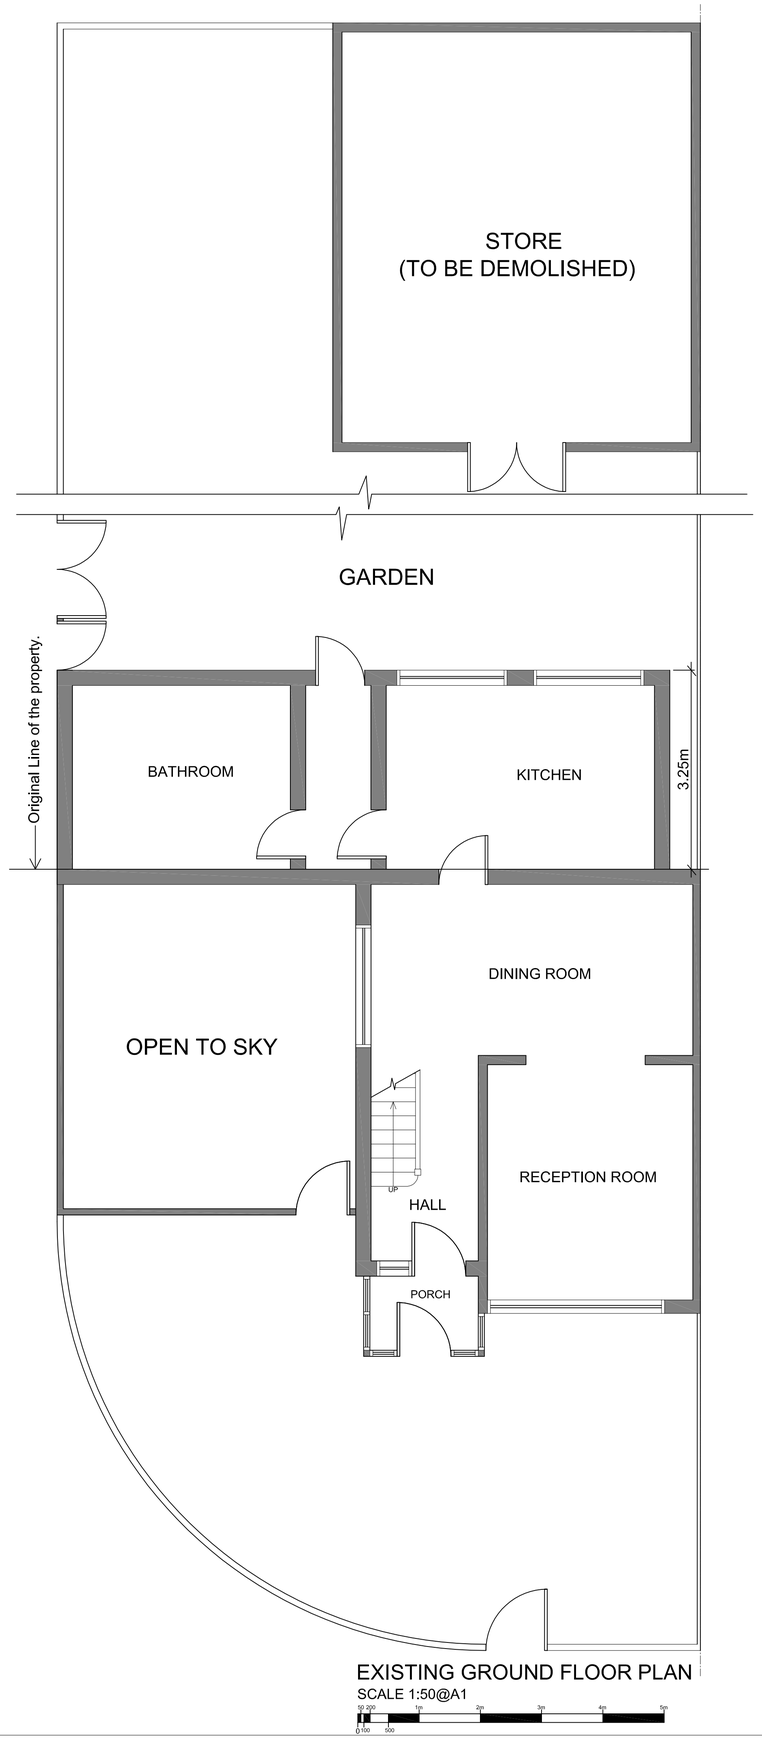


EXISTING GROUND FLOOR PLAN
SCALE 1:50@A1

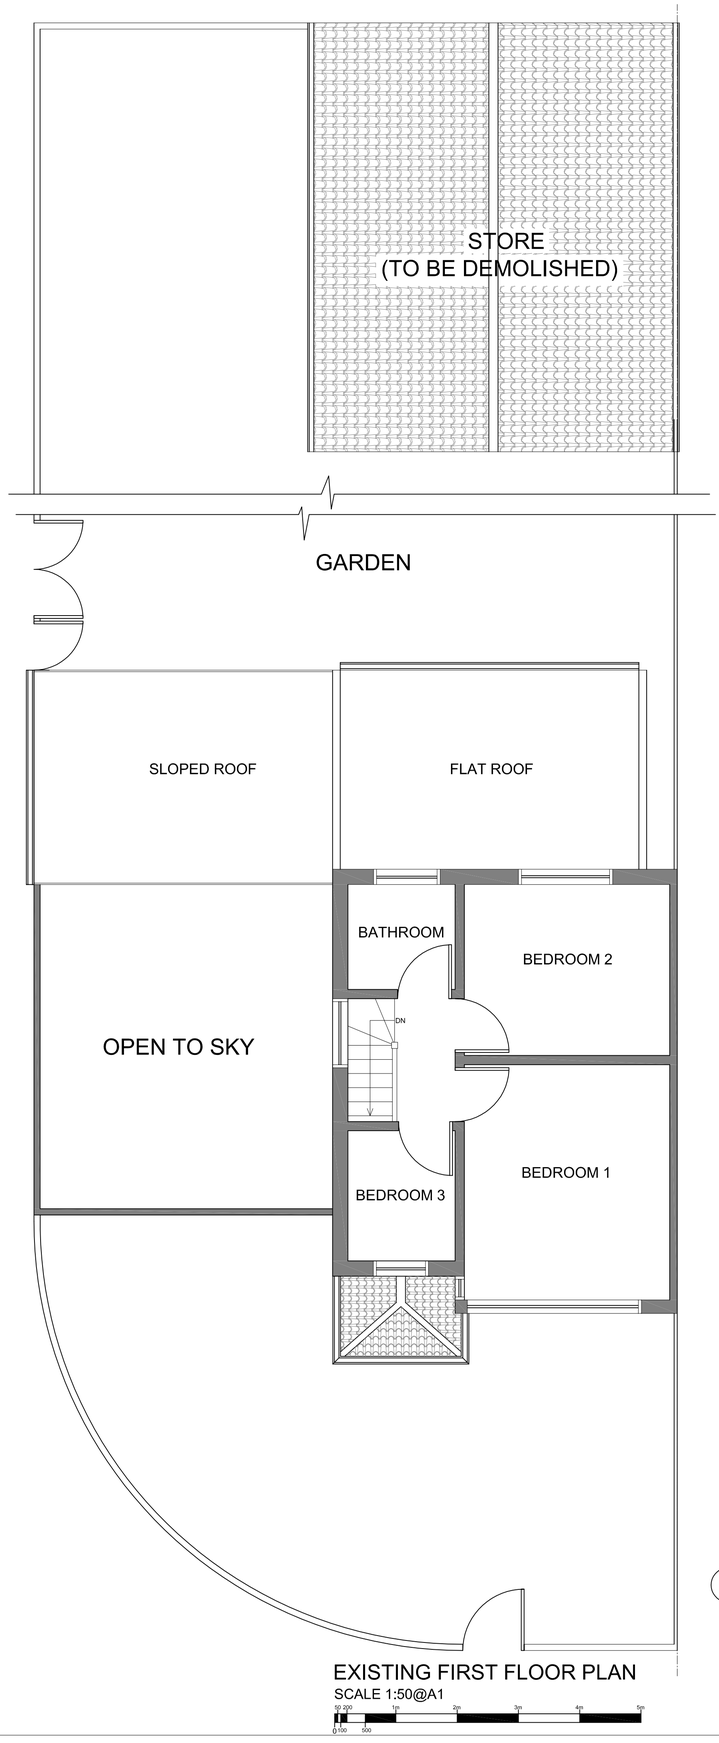

EXISTING FIRST FLOOR PLAN
SCALE 1:50@A1

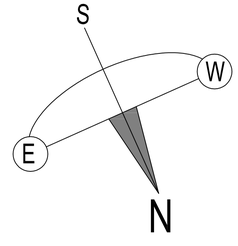

109

NOTES:

JOB
16 Swanage Waye, Hayes
UB4 ONX

TITLE
EXISTING FLOOR PLANS

DATE FEB 2019
DRAWN SMTN
SCALE 1:50 @ A1
CHECKED

STAGE
PLANNING

DRAWING NR
109/PP/001

DOTS
aRCHITECTURAL sERVICES ltd
from survey to planning to construction