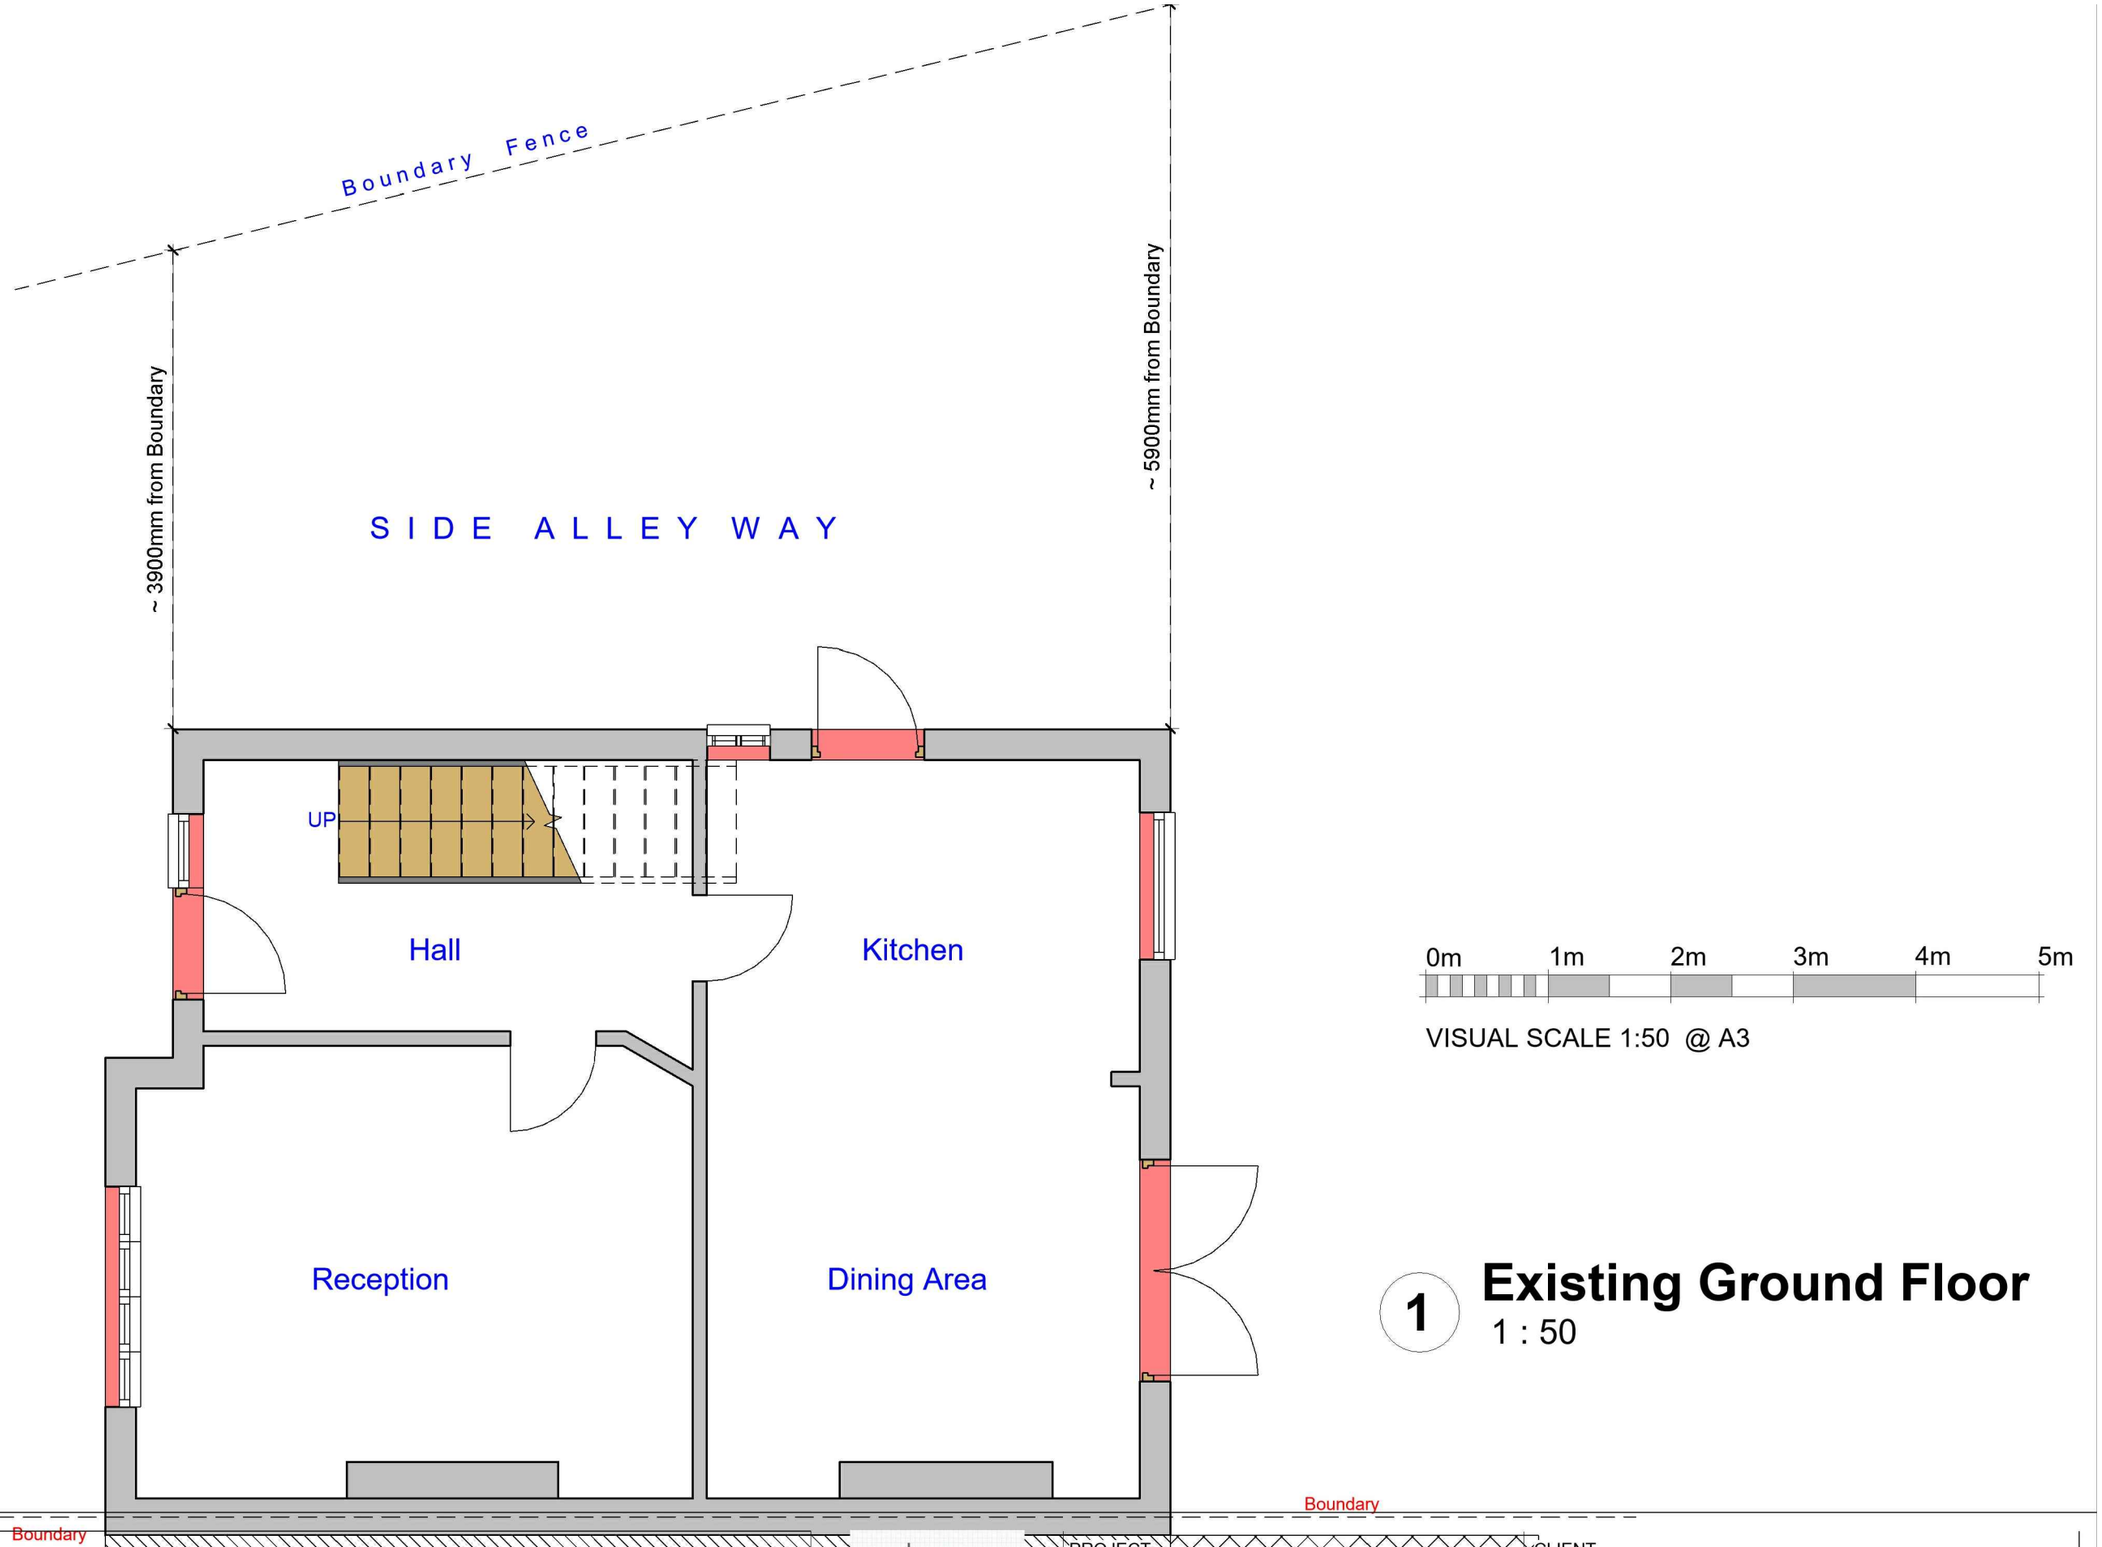


0m 1m 2m 3m 4m 5m

VISUAL SCALE 1:50 @ A3

1 Existing Ground Floor

1 : 50

GENERAL NOTES:

1. DO NOT SCALE FROM THE DRAWINGS
2. ALL DIMENTIONS ARE IN MILLIMETER.
3. VERIFY ALL DIMENSIONS AND CONDITIONS BEFORE BUILDING OR STARTING CONSTRUCTION.
4. NOTIFY THE DESIGNER IMMEDIATELY OF ANY DISCREPANCY OR VARIATION.
5. ALL WORK TO COMPLY WITH CURRENT BUILDING REGULATIONS AND CODES OF PRACTICE.

Art @ Rooshika
NISARG@HOTMAIL.COM
+44 - 7951491310

PROJECT rear extension (already built)
37 Wimborne Ave Hayes UB4 0HQ


CLIENT Mr Amrinder Singh

SHEET Existing Ground Floor Plan

Date	Project number	Scale (@ A3)
Issue Date	Project Number	
Drawn by	DRWAING NUMBER	REV
Author	A101	
Checked by		
Checker		



1 Existing Rear_Elevation
1 : 100

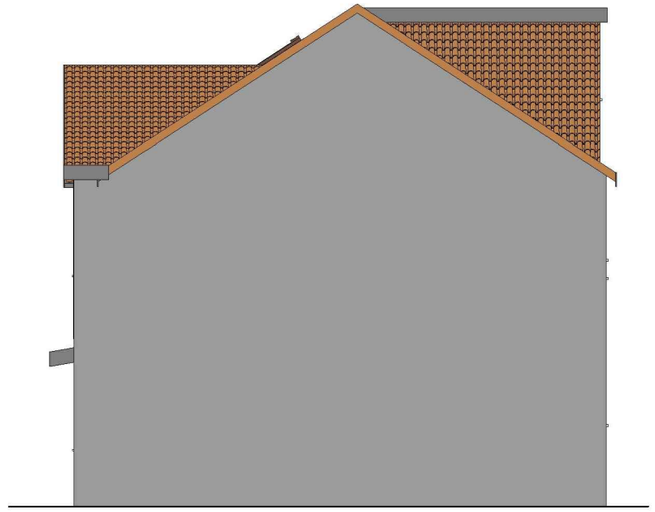

2 Existing Side 02_Elevation
1 : 100

0m 2m 4m 6m 8m 10m

VISUAL SCALE 1:100 @ A3



3 Existing Side 01_Elevation
1 : 100



4 Existing Front_Elevation
1 : 100

GENERAL NOTES:

1. DO NOT SCALE FROM THE DRAWINGS
2. ALL DIMENTIONS ARE IN MILLIMETER.
3. VERIFY ALL DIMENSIONS AND CONDITIONS BEFORE BUILDING OR STARTING CONSTRUCTION.
4. NOTIFY THE DESIGNER IMMEDIATELY OF ANY DISCREPANCY OR VARIATION.
5. ALL WORK TO COMPLY WITH CURRENT BUILDING REGULATIONS AND CODES OF PRACTICE.


Art @ Rooshika
NISARG@HOTMAIL.COM
+44 - 7951491310

PROJECT
37 Wimborne Ave Hayes UB4 0HQ


SHEET
Existing Elevations

CLIENT
Mr Amrinder Singh

Date	Project number	Scale (@ A3)
Issue Date	Project Number	
Drawn by	DRWAING NUMBER	REV
Author	A102	
Checked by		
Checker		

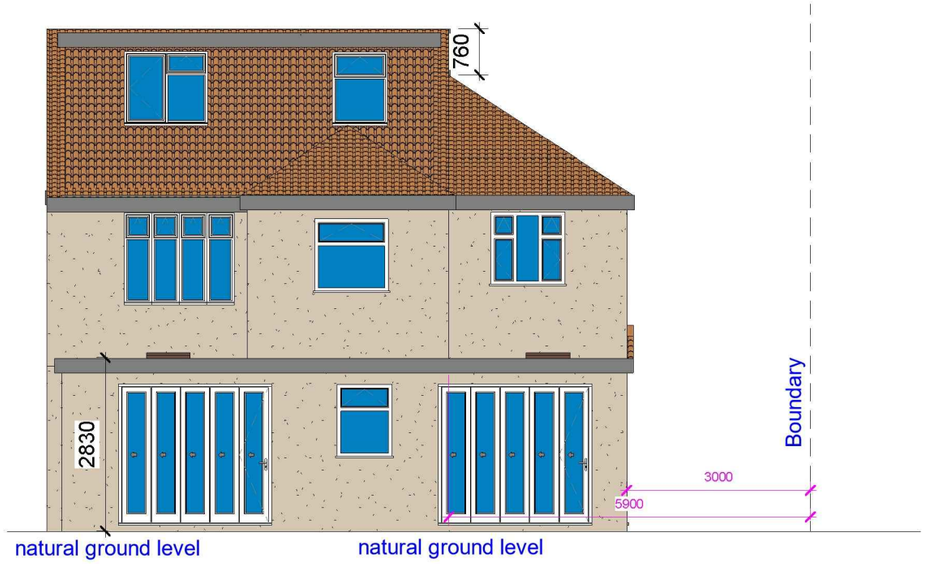

1 Proposed Rear_Elevation
1 : 100

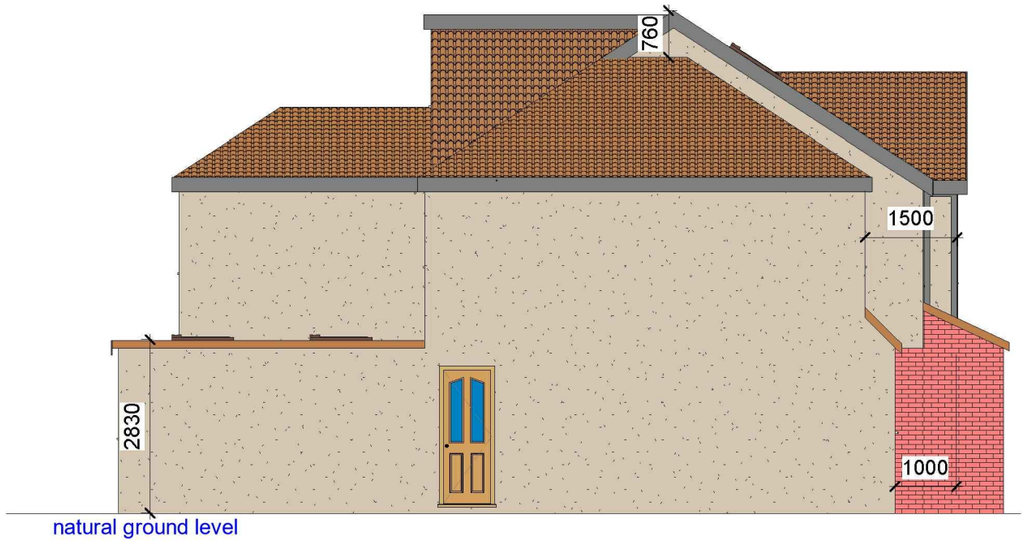


2 Proposed Side 02_Elevation
1 : 100

ALL PROPOSED MATERIALS/FINISHED TO MATCH WITH EXISTING.

0m 2m 4m 6m 8m 10m

VISUAL SCALE 1:100 @ A3

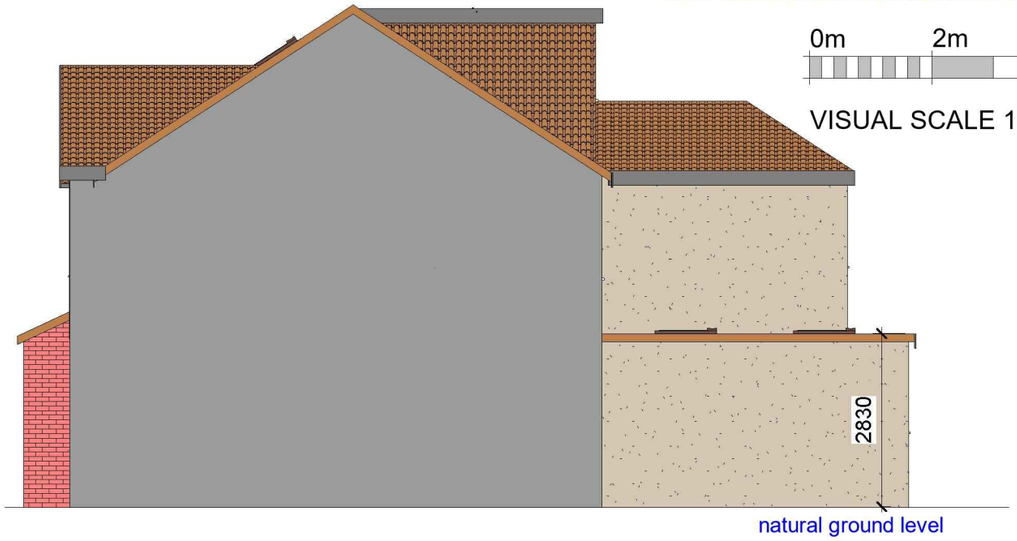

3 Proposed Side 01_Elevation
1 : 100



4 Proposed Front_Elevation
1 : 100

GENERAL NOTES:

1. DO NOT SCALE FROM THE DRAWINGS
2. ALL DIMENTIONS ARE IN MILLIMETER.
3. VERIFY ALL DIMENSIONS AND CONDITIONS BEFORE BUILDING OR STARTING CONSTRUCTION.
4. NOTIFY THE DESIGNER IMMEDIATELY OF ANY DISCREPANCY OR VARIATION.
5. ALL WORK TO COMPLY WITH CURRENT BUILDING REGULATIONS AND CODES OF PRACTICE.


Art @ Rooshika
NISARG@HOTMAIL.COM
+44 - 7951491310

PROJECT
37 Wimborne Ave Hayes UB4 0HQ

SHEET
Proposed Elevations

CLIENT
Mr Amrinder Singh

Date	Project number	Scale (@ A3)
Issue Date	Project Number	
Drawn by	DRWAING NUMBER	REV
Author	A103	
Checked by		
Checker		

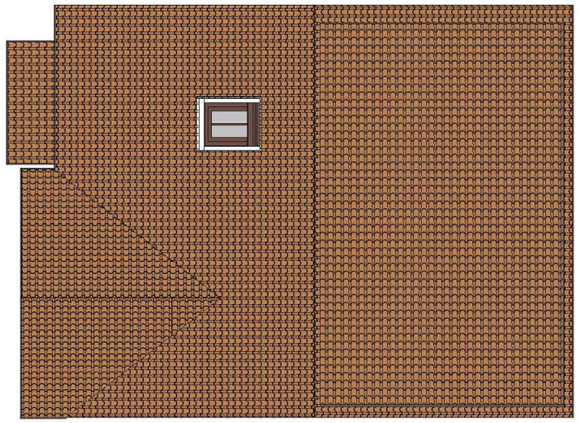


0m 2m 4m 6m 8m 10m

VISUAL SCALE 1:100 @ A3

1 Existing Roof
1 : 100

0m 1.5m 3m 4.5m 6m 7.5m

VISUAL SCALE 1:75 @ A3

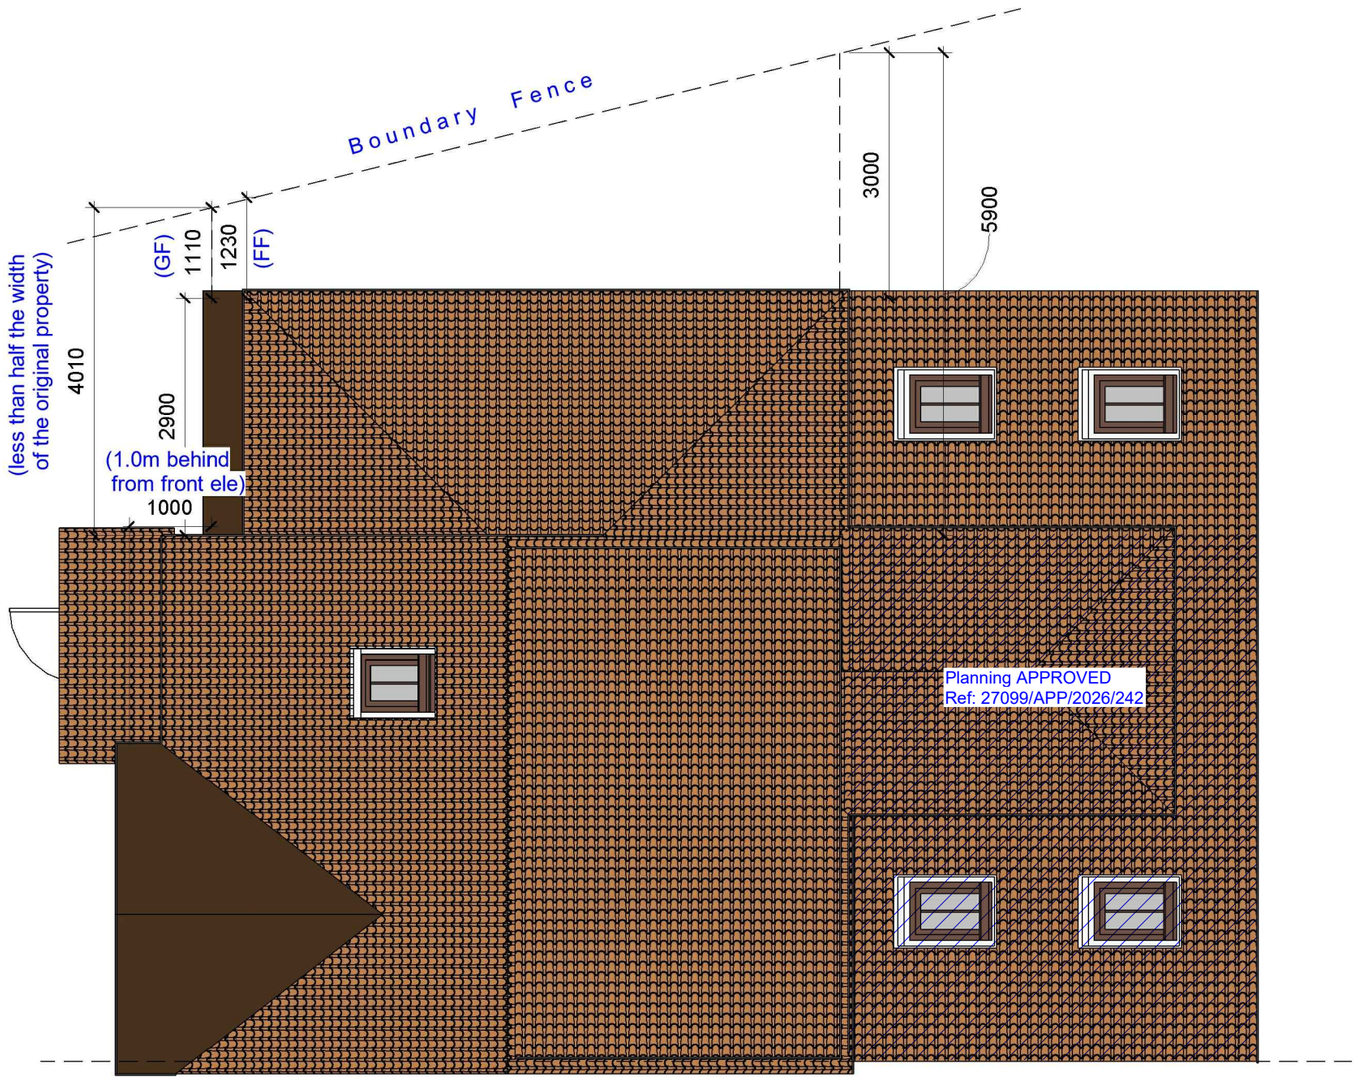

2 Proposed Roof
1 : 75

GENERAL NOTES:

1. DO NOT SCALE FROM THE DRAWINGS
2. ALL DIMENTIONS ARE IN MILLIMETER.
3. VERIFY ALL DIMENSIONS AND CONDITIONS BEFORE BUILDING OR STARTING CONSTRUCTION.
4. NOTIFY THE DESIGNER IMMEDIATELY OF ANY DISCREPANCY OR VARIATION.
5. ALL WORK TO COMPLY WITH CURRENT BUILDING REGULATIONS AND CODES OF PRACTICE.

Art @ Rooshika

NISARG@HOTMAIL.COM

+44 - 7951491310

PROJECT

37 Wimborne Ave Hayes UB4 0HQ


SHEET

Existing & Proposed Roof Plan

CLIENT

Mr Amrinder Singh

Date	Project number	Scale (@ A3)
Issue Date	Project Number	
Drawn by: Author	DRWAING NUMBER: A104	REV
Checked by: Checker		

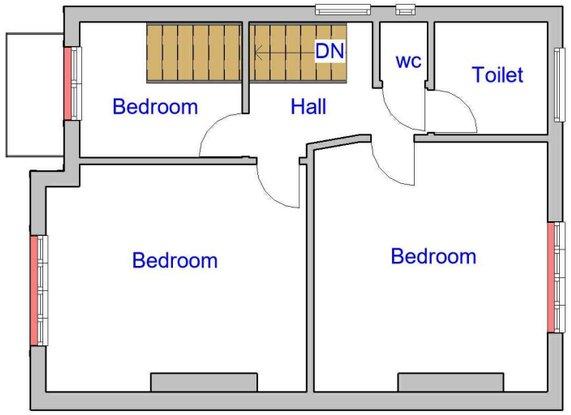

FD 30 **Fire check doors 30 min fire resistance with smoke seal and self clossing**

HD **Heat Detector comply with BS 5466 2:2016**

Smoke alarm/detector to comply with BS EN14604

EL **Emergency lights To be Installed in Accordance with BS5266: 2016**

Assembley Point

Foam 6 litre foam spray

Call Point

Fire Alarm System comly with BS 5839:Part 1:2017

FIRE EXIT Fire Exit Sign Comply with BS 5499

CM Carbon Monoxide Detector


Extract Vent

1 Existing First Floor

1 : 100

0m 2m 4m 6m 8m 10m

VISUAL SCALE 1:100 @ A3

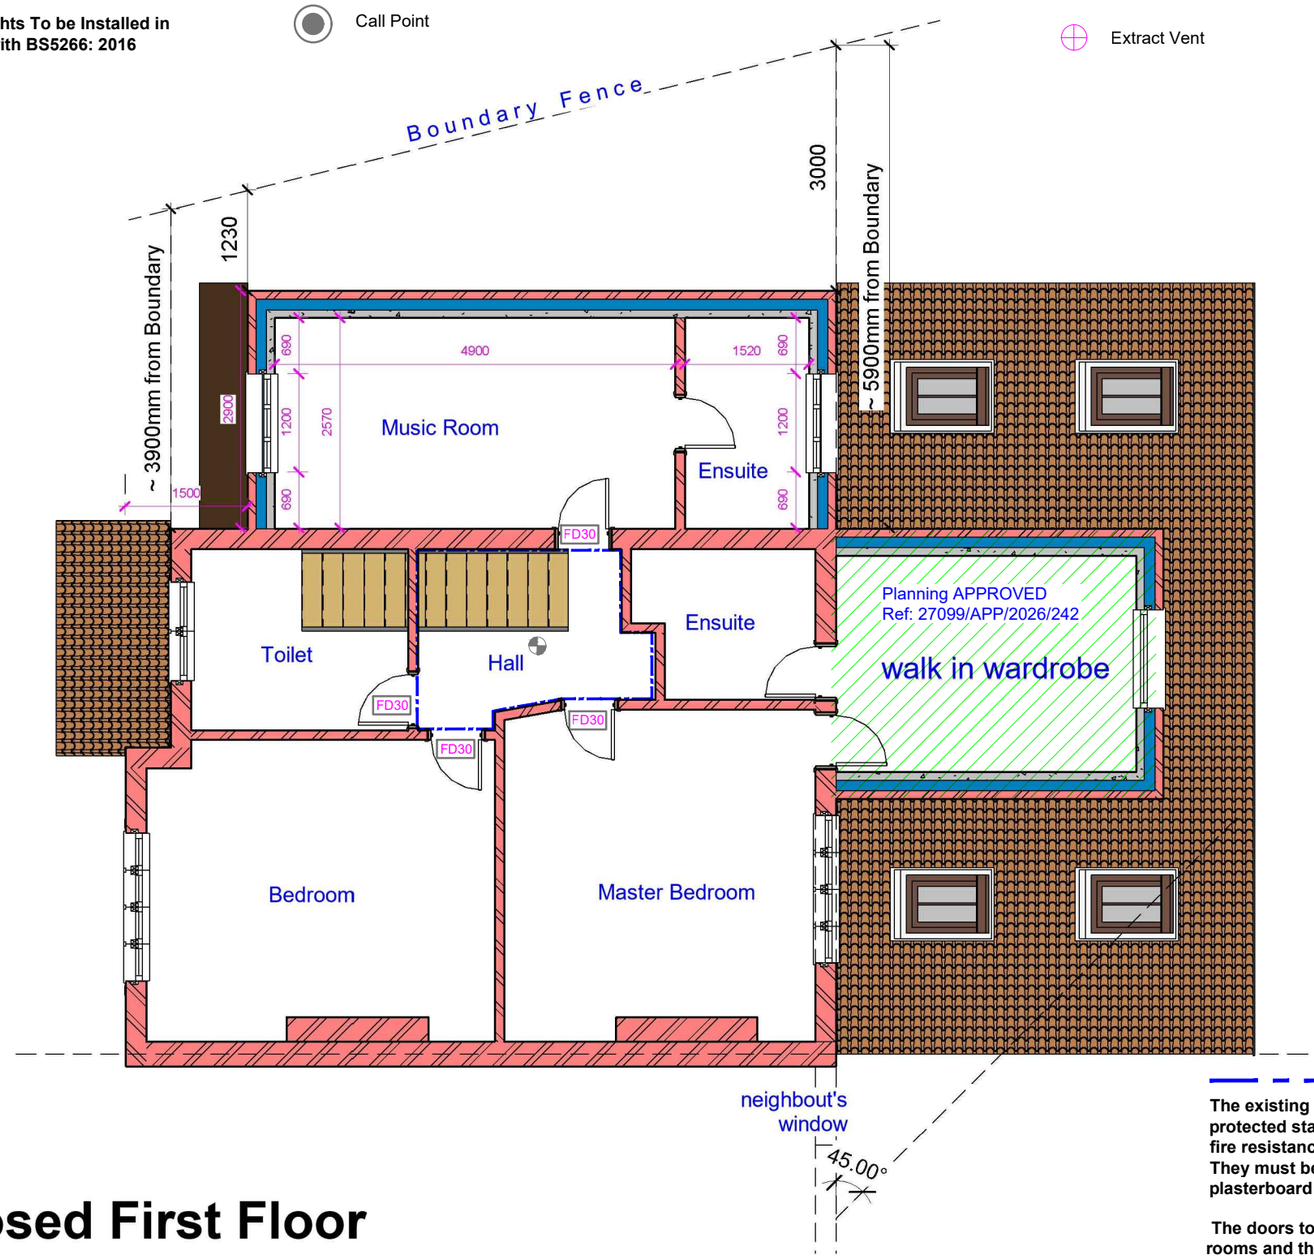

0m 1.5m 3m 4.5m 6m 7.5m

VISUAL SCALE 1:75 @ A3

2 Proposed First Floor

1 : 75

The existing partitions forming the protected staircase must provide half-hour fire resistance.
They must be lined with 12.5mm plasterboard and skim

The doors to Bedrtooms and any habitable rooms and the final exit door must not be fitted with a key on the inside.
Thumb turns are acceptable

GENERAL NOTES:

1. DO NOT SCALE FROM THE DRAWINGS
2. ALL DIMENTIONS ARE IN MILLIMETER.
3. VERIFY ALL DIMENSIONS AND CONDITIONS BEFORE BUILDING OR STARTING CONSTRUCTION.
4. NOTIFY THE DESIGNER IMMEDIATELY OF ANY DISCREPANCY OR VARIATION.
5. ALL WORK TO COMPLY WITH CURRENT BUILDING REGULATIONS AND CODES OF PRACTICE.

Art @ Rooshika
NISARG@HOTMAIL.COM
+44 - 7951491310

PROJECT
37 Wimborne Ave Hayes UB4 0HQ


SHEET
Existing & Proposed First Floor Plan

CLIENT
Mr Amrinder Singh

Date	Project number	Scale (@ A3)
Issue Date	Project Number	
Drawn by: Author	DRWAING NUMBER: A107	REV
Checked by: Checker		

1 Proposed Ground Floor

1 : 50

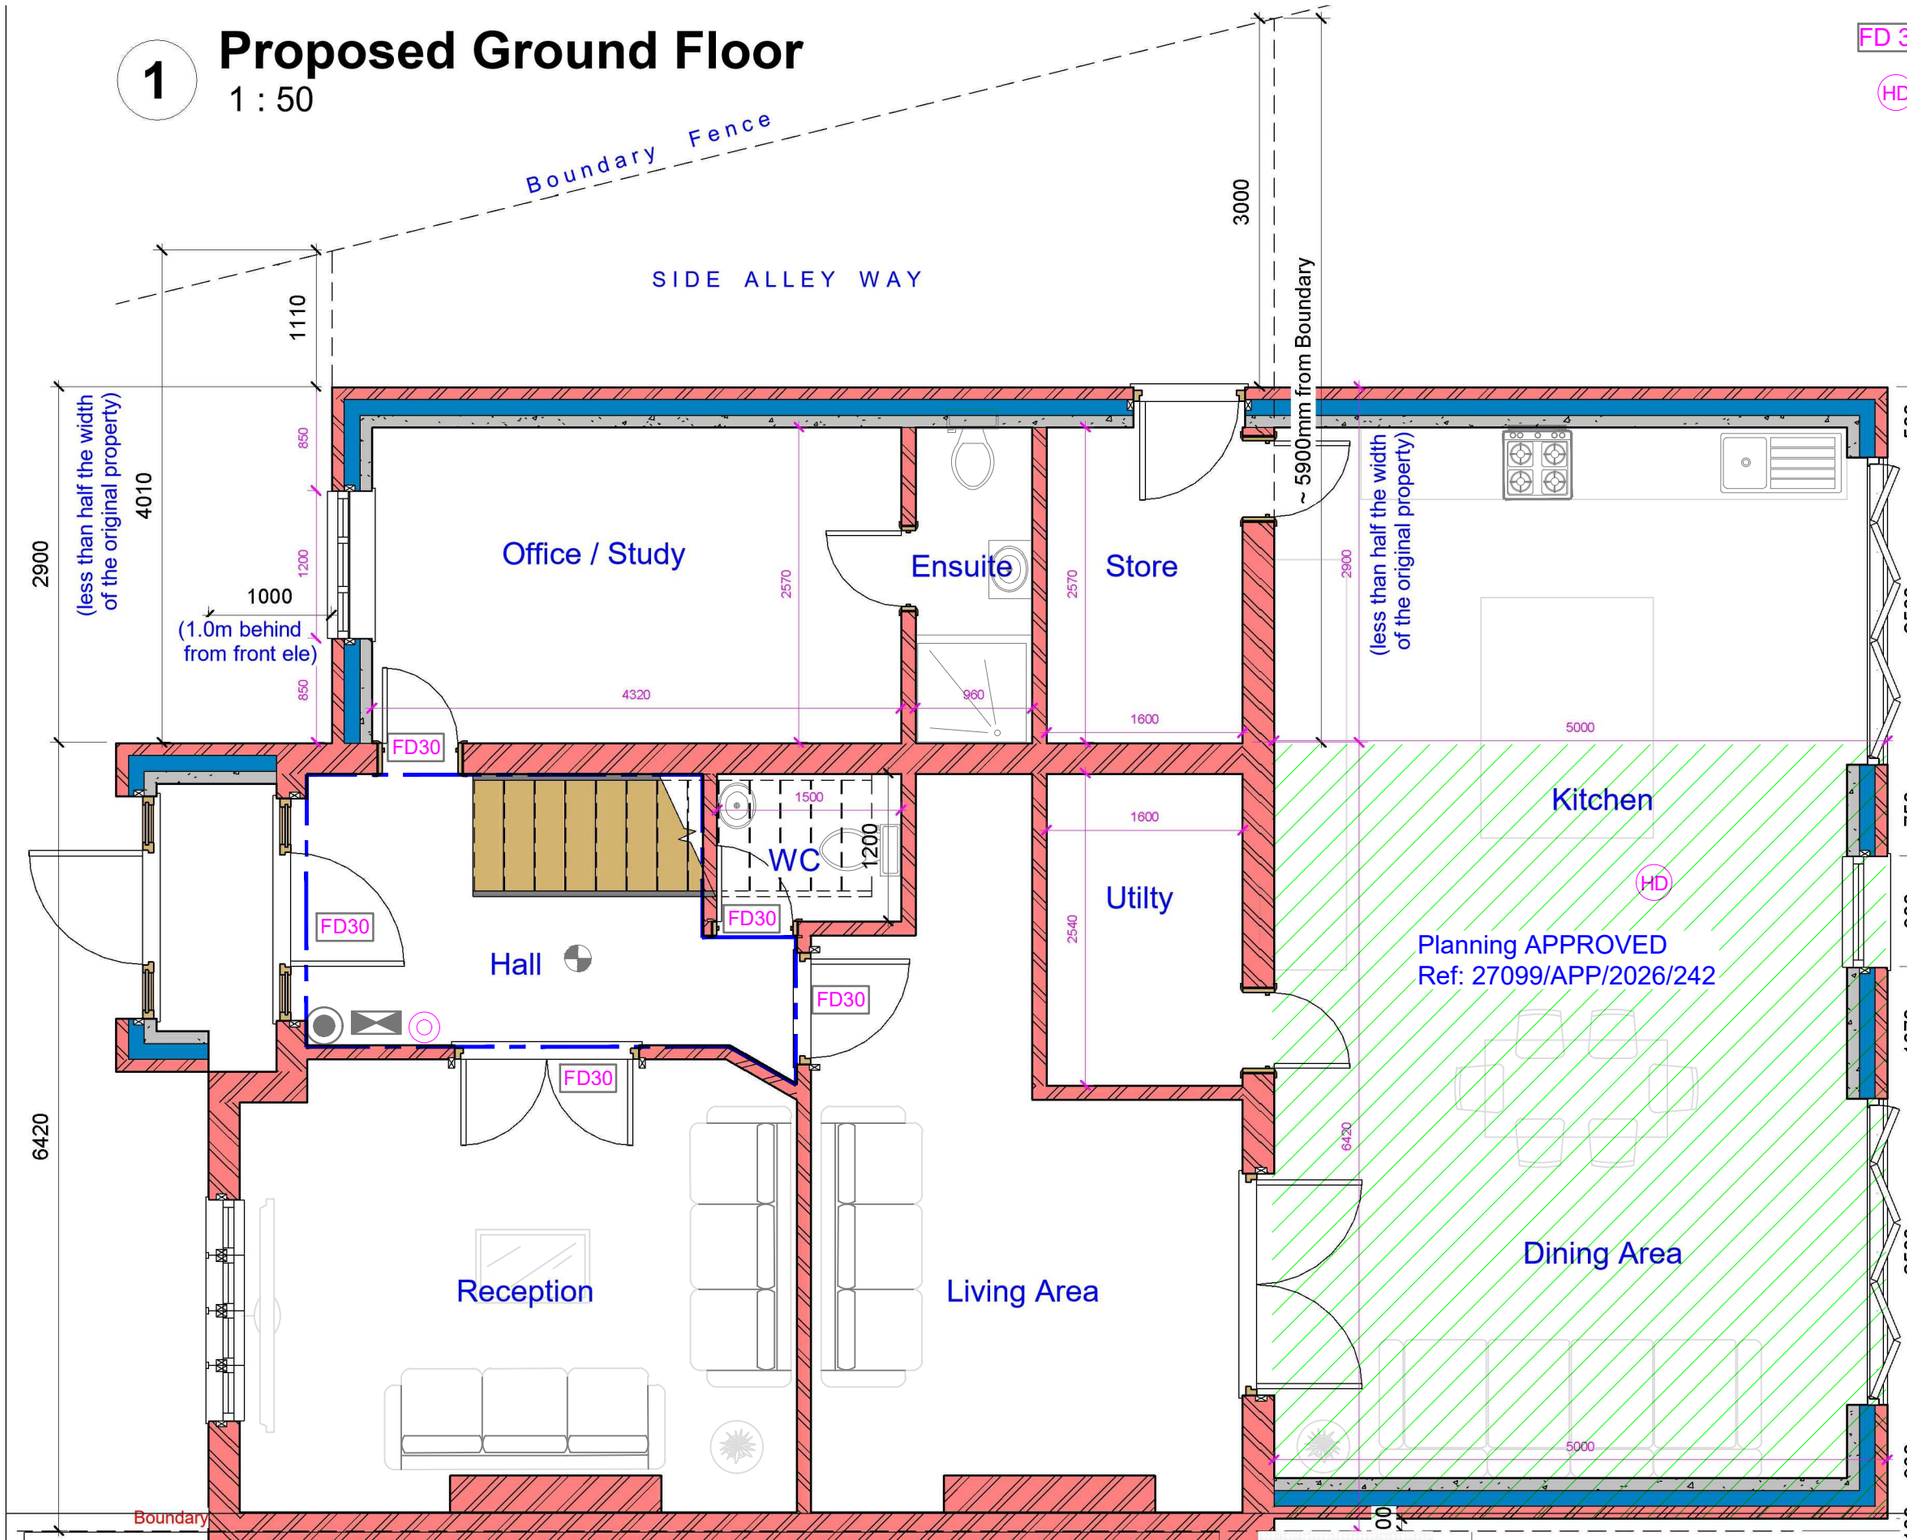

FD 30 Fire check doors 30 min fire resistance with smoke seal and self clossing

HD Heat Detector comply with BS 5466 2:2016

The existing partitions forming the protected staircase must provide half-hour fire resistance.
They must be lined with 12.5mm plasterboard and skim

FD30 The doors to Bedrtooms and any habitable rooms and the final exit door must not be fitted with a key on the inside.
Thumb turns are acceptable

Assembley Point

Fire Alarm System comly with BS 5839:Part 1:2017

FIRE EXIT Fire Exit Sign Comply with BS 5499


CM Carbon Monoxide Detector

Extract Vent

Smoke alarm/detector to comply with BS EN14604

Foam 6 litre foam spray

Call Point

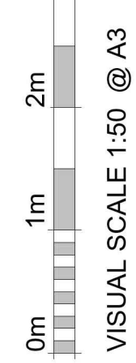

EL Emergency lights To be Installed in Accordance with BS5266: 2016

GENERAL NOTES:

1. DO NOT SCALE FROM THE DRAWINGS
2. ALL DIMENTIONS ARE IN MILLIMETER.
3. VERIFY ALL DIMENSIONS AND CONDITIONS BEFORE BUILDING OR STARTING CONSTRUCTION.
4. NOTIFY THE DESIGNER IMMEDIATELY OF ANY DISCREPANCY OR VARIATION.
5. ALL WORK TO COMPLY WITH CURRENT BUILDING REGULATIONS AND CODES OF PRACTICE.

Art @ Rooshika

NISARG@HOTMAIL.COM

+44 - 7951491310

PROJECT
sion (already built)
37 Wimborne Ave Hayes UB4 0HQ

SHEET
Proposed Ground Floor Plan

CLIENT Mr Amrinder Singh

Date	Project number	Scale (@ A3)
Issue Date	Project Number	
Drawn by	DRWAING NUMBER	REV
Author	A105	
Checked by		
Checker		