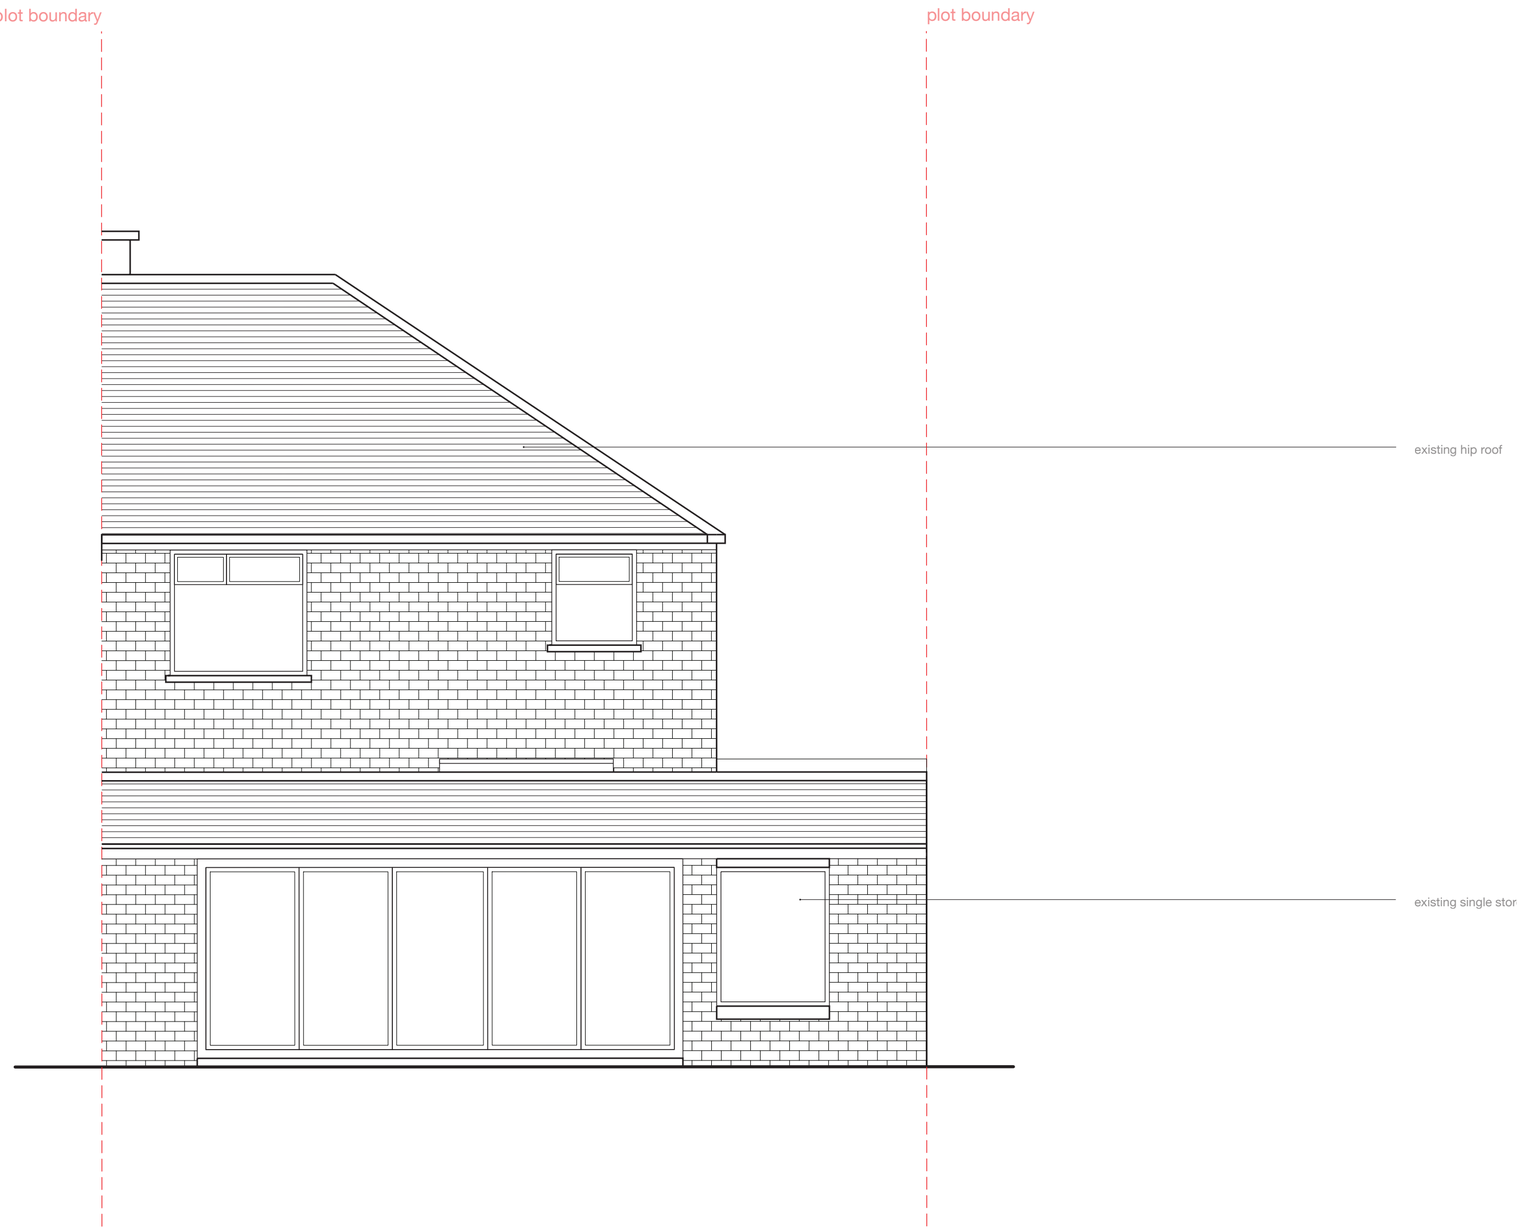


1:50 @ A3
CR1/ELE/002

**14 Campden Road, ICKENHAM**
Existing Rear Elevation
April 2026

drawn by
Devan Mistry *PG DipArch ARB RIBA*
Chartered Architect