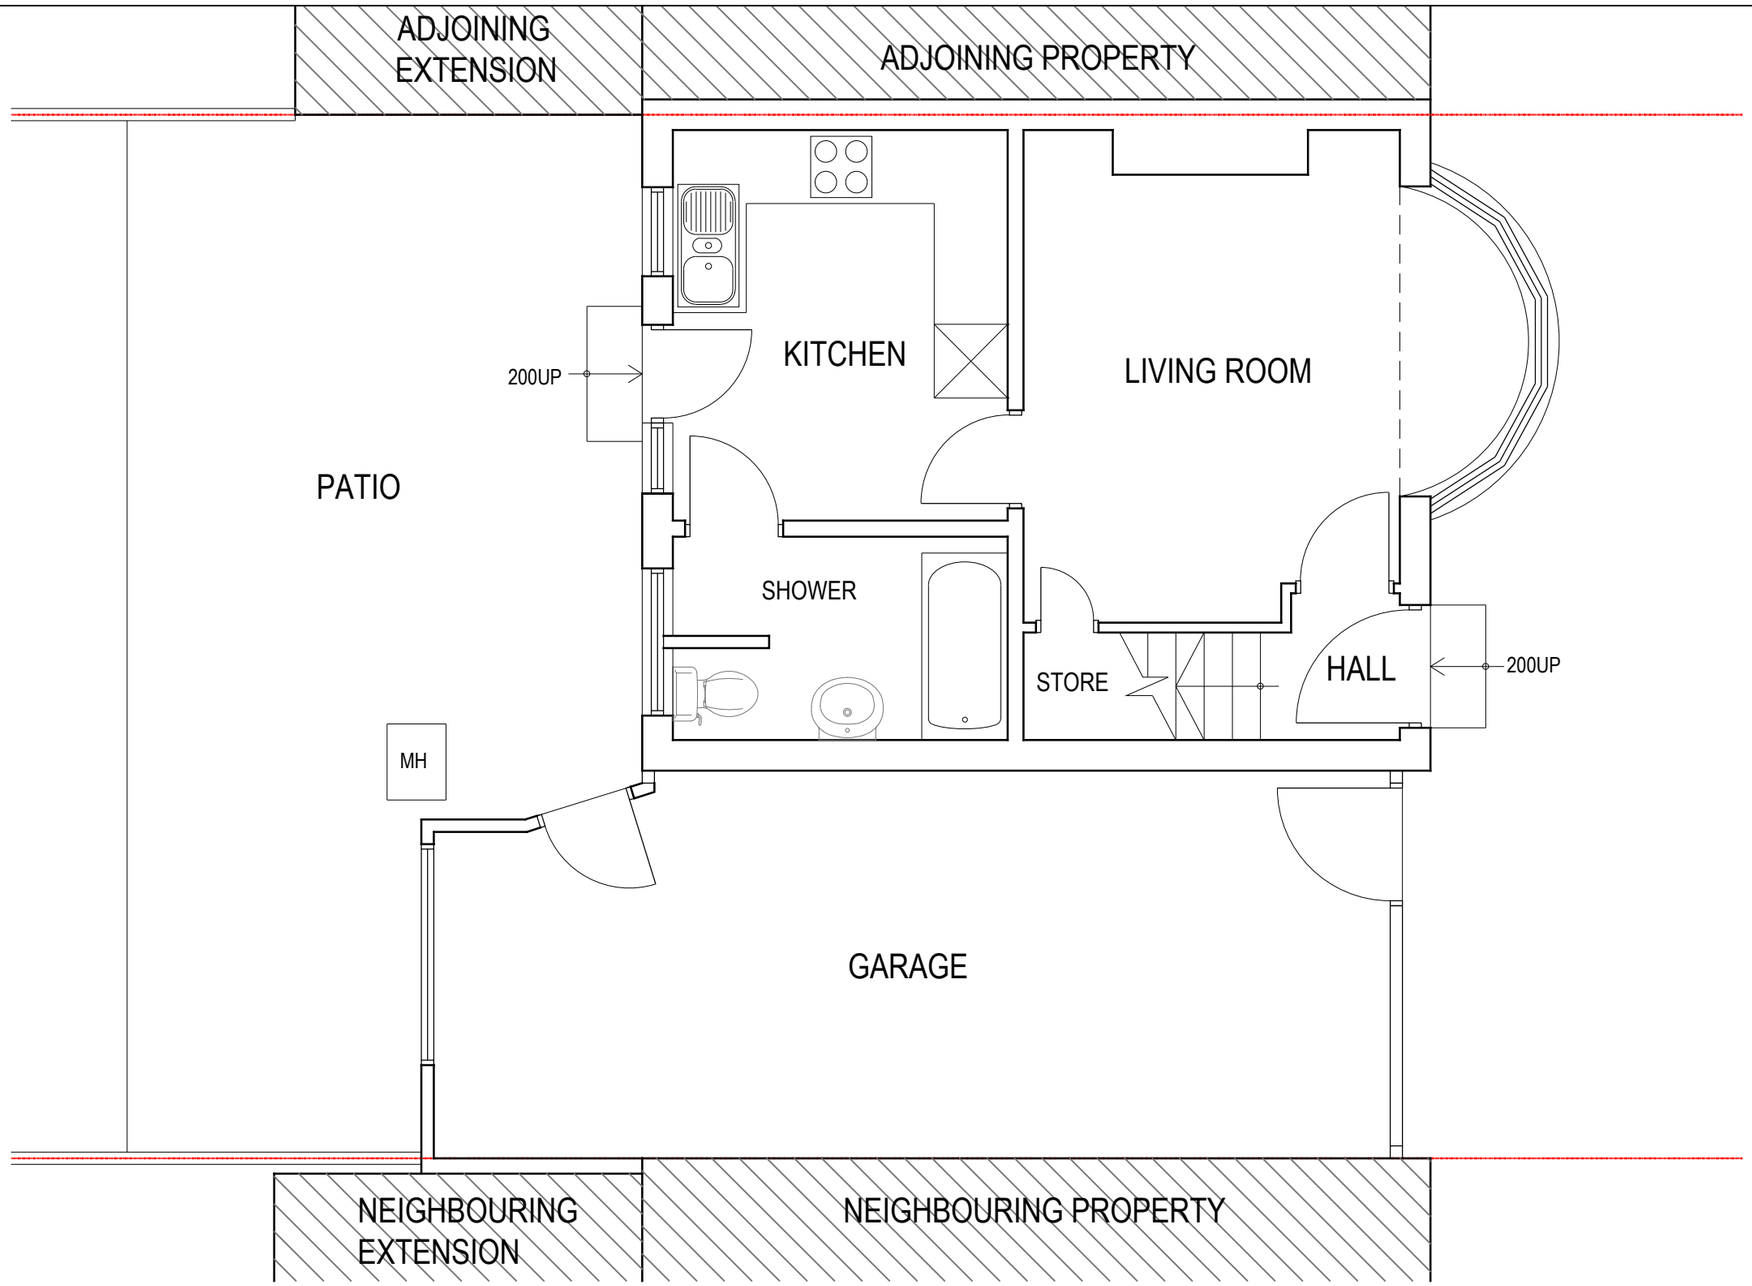

EXISTING GROUND FLOOR PLAN

NOTES

- The Copy right of this drawing is the property of CRAFTED SPACES ARCHITECTURE AND PLANNING LTD. and must not be copied otherwise reproduced without written consent.
- The contractor is responsible for checking dimensions, tolerances and references. Any discrepancy to be verified with the Architect before proceeding with the works.
- Figured dimensions to be worked to in all cases.

© CRAFTED SPACES ARCHITECTURE AND PLANNING LTD

For guidance only

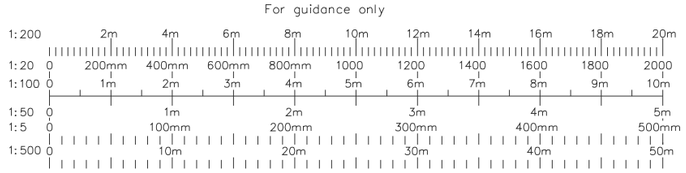

CRAFTED SPACES
ARCHITECTURE + URBANISUM
DESIGNING WITH SOCIAL ECONOMICAL & ENVIRONMENTAL SUSTAINABILITY
(M) 07973988297

client
MR SAREEN

project
60 BIDEFORD ROAD,
RUISLIP, HA4 0UD

drawing
EXISTING GROUND FLOOR PLAN

drawing no
PA-2536-01

rev

date	rev	revision/author/checker

Drawing Status
FOR PLANNING APPROVAL

drawn NP

scale @ A3 1:50

date 01/06/2025