

0 5m 10m

1:100

The Contractor is to check all dimensions on site and report any discrepancies to th Contract Administrator. This drawing is to be read in conjunction with all other standa documentation. Dimensions are not to be scaled from this drawing.

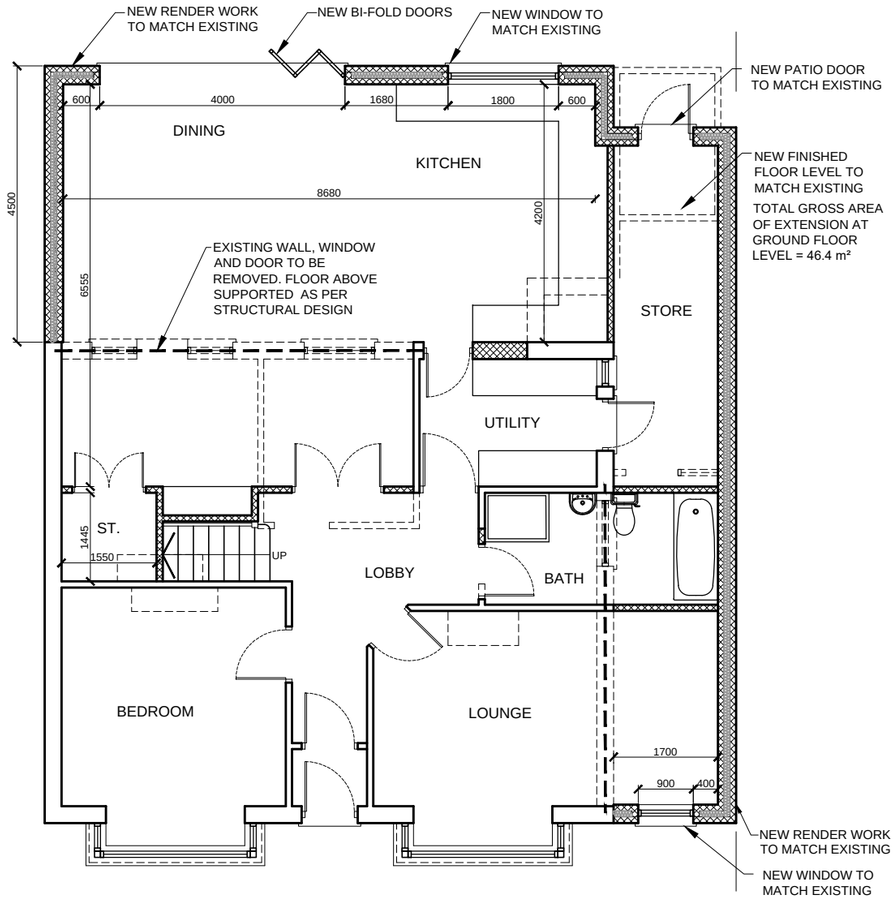

PROPOSED GROUND FLOOR PLAN

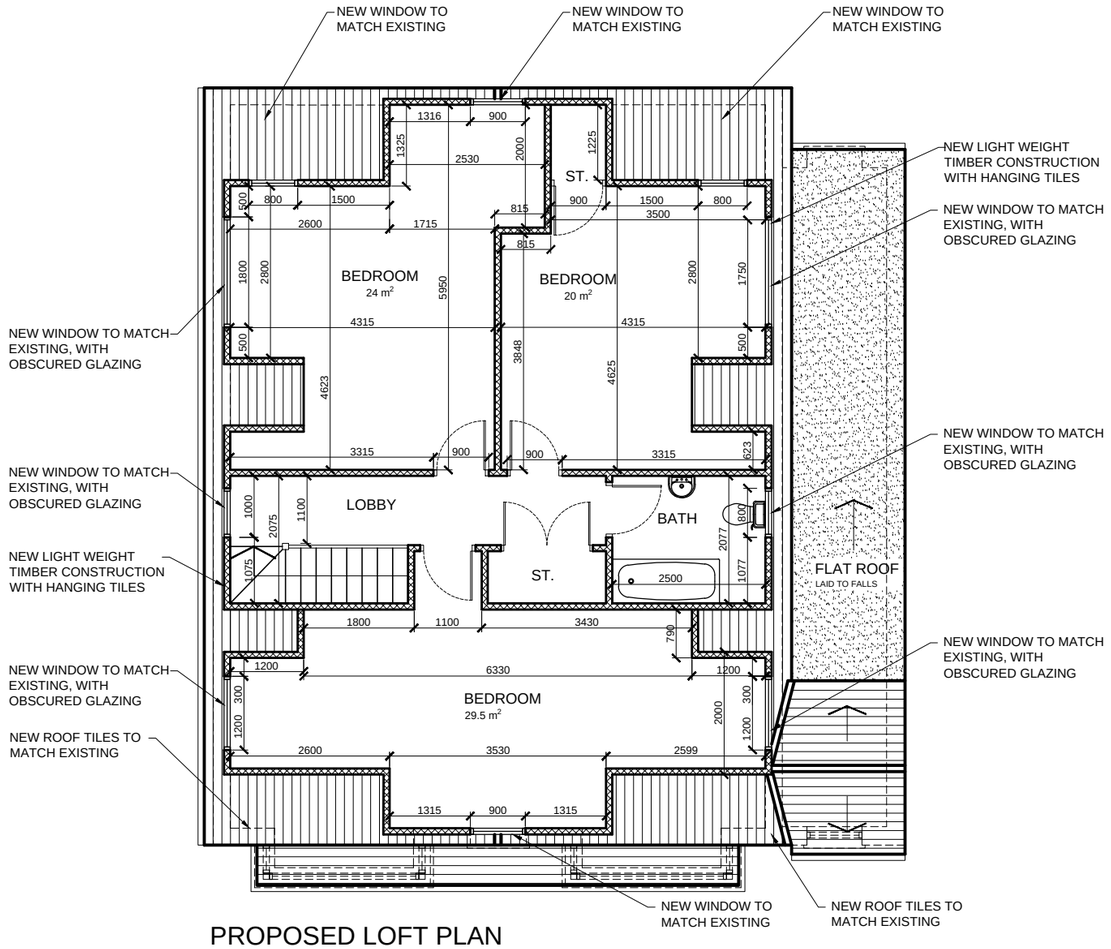

PROPOSED LOFT PLAN

rev.	description	date	chk

Design And Plan CONSULTANTS

10 Wimborne Avenue
Chislehurst BR7 6RQ

020 3004 9238
07931 931 035

s.nagpal@dapconsultants.co.u
www.dapconsultants.co.uk

project :
16 Lees Road
Uxbridge

drawing title :

Proposed Ground and Loft Plan

drawn: SN	chkd : SS	date: 21.01.2021
status: Planning		scale: 1:100@A3
proj no : 1551	drg no: 03	rev no: A