

0 5m 10m

1:100

The Contractor is to check all dimensions on site and report any discrepancies to the Contract Administrator. This drawing is to be read in conjunction with all other standard documentation. Dimensions are not to be scaled from this drawing.

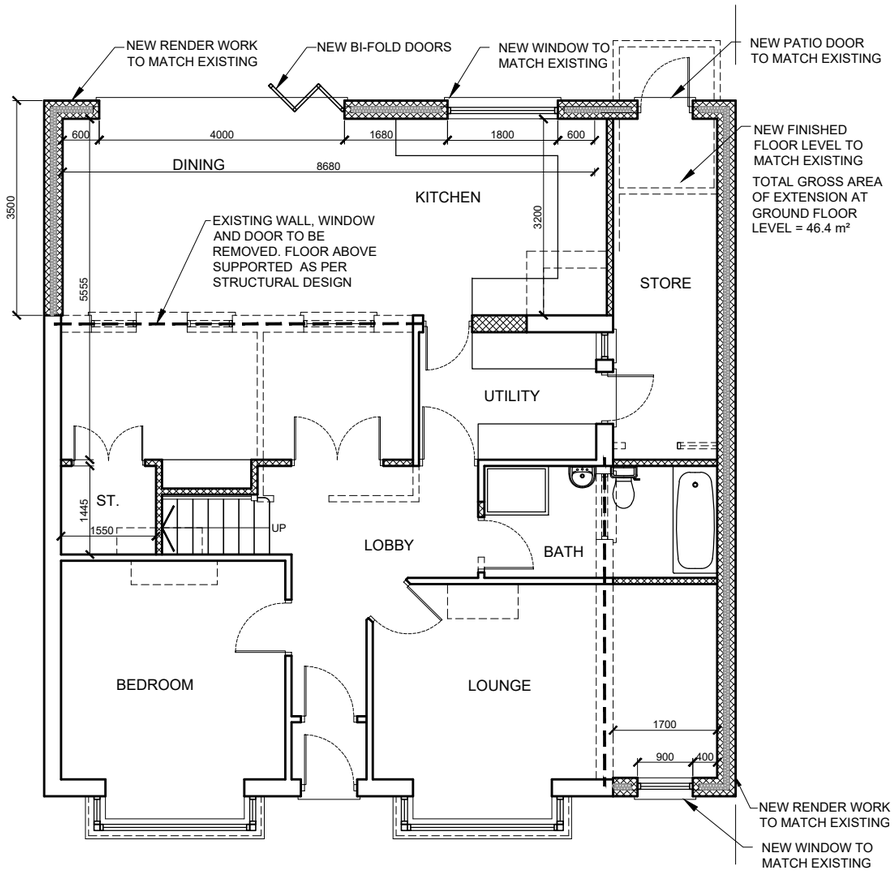


PROPOSED GROUND FLOOR PLAN

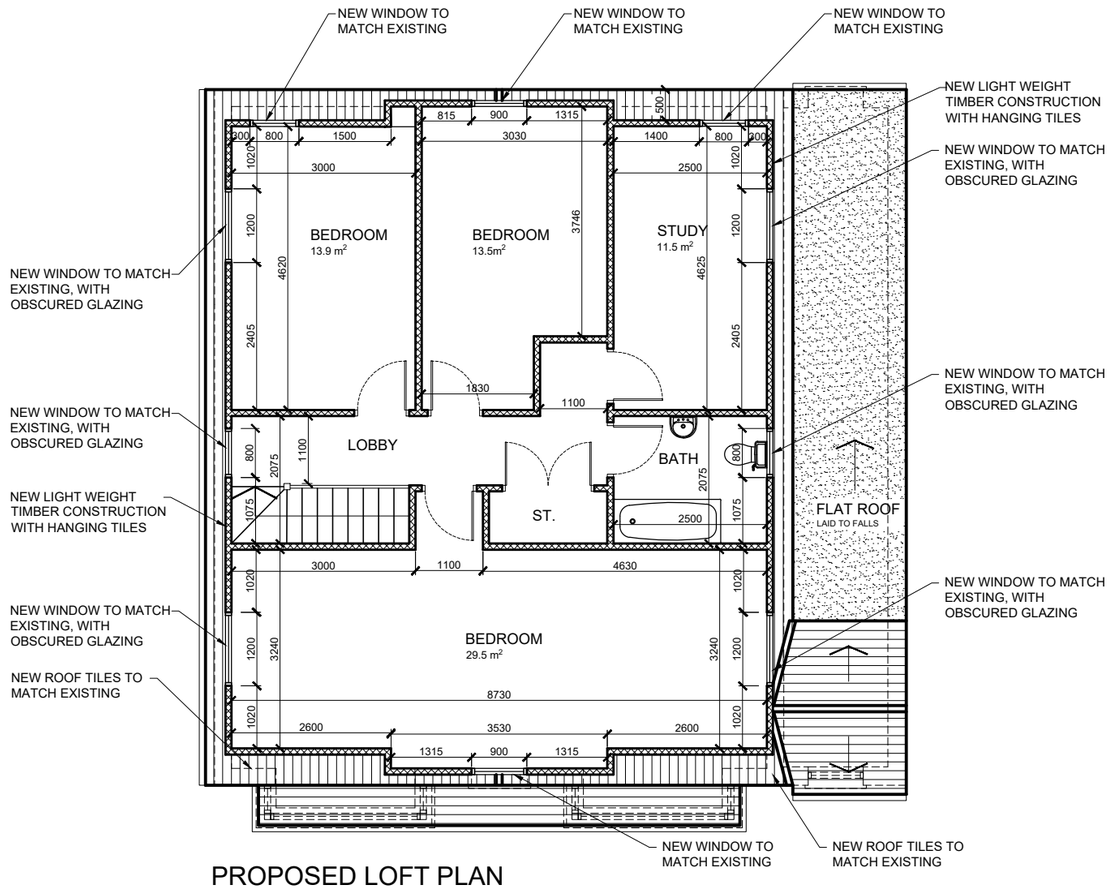


PROPOSED LOFT PLAN

| rev. | description | date | chkd. |
|---|---|---|---|


10 Wimborne Avenue
Chislehurst BR7 6RQ

020 3004 9238
07931 931 035

s.nagpal@dapconsultants.co.uk
www.dapconsultants.co.uk


project :
16 Lees Road
Uxbridge

drawing title :

Proposed Ground and Loft Plan

| | | |
|---|---|---|
| drawn: SN | chkd : SS | date:21.01.2021 |
| status: Planning | | scale: 1:100@A3 |
| proj no : 1551 | drg no: 03 | rev no: |