




PROPOSED
GROUND FLOOR PLAN
SCALE 1:50

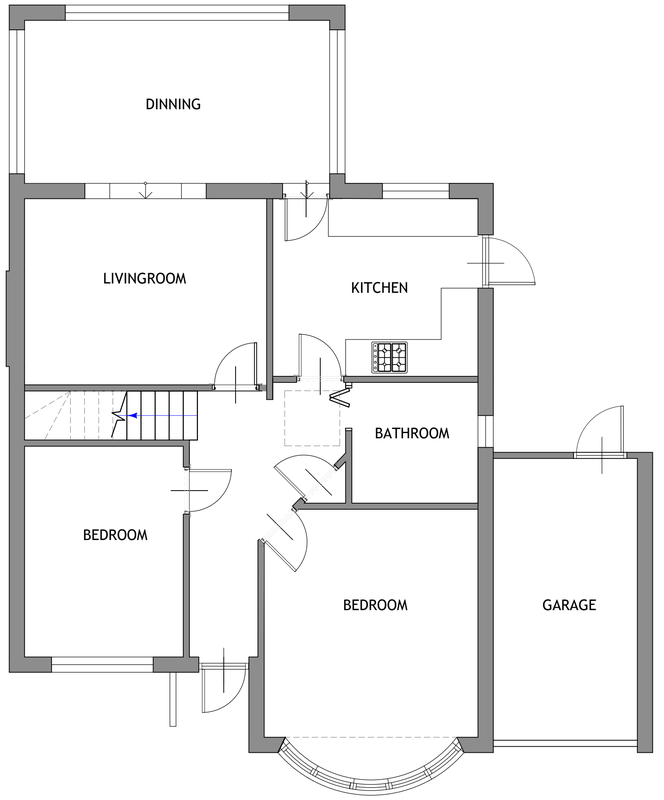


PROPOSED
LOFT PLAN
SCALE 1:50

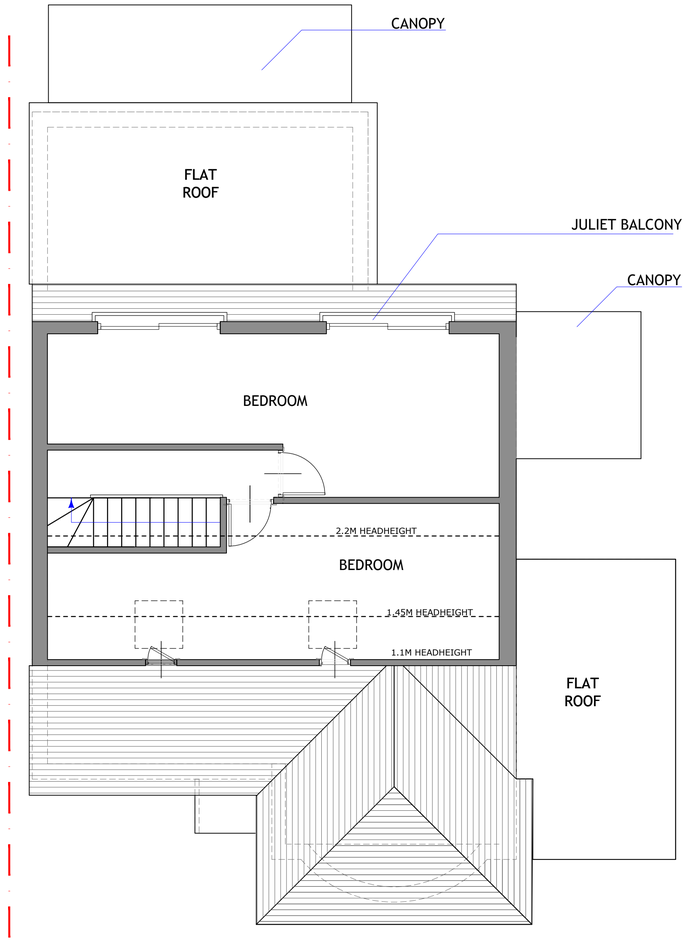

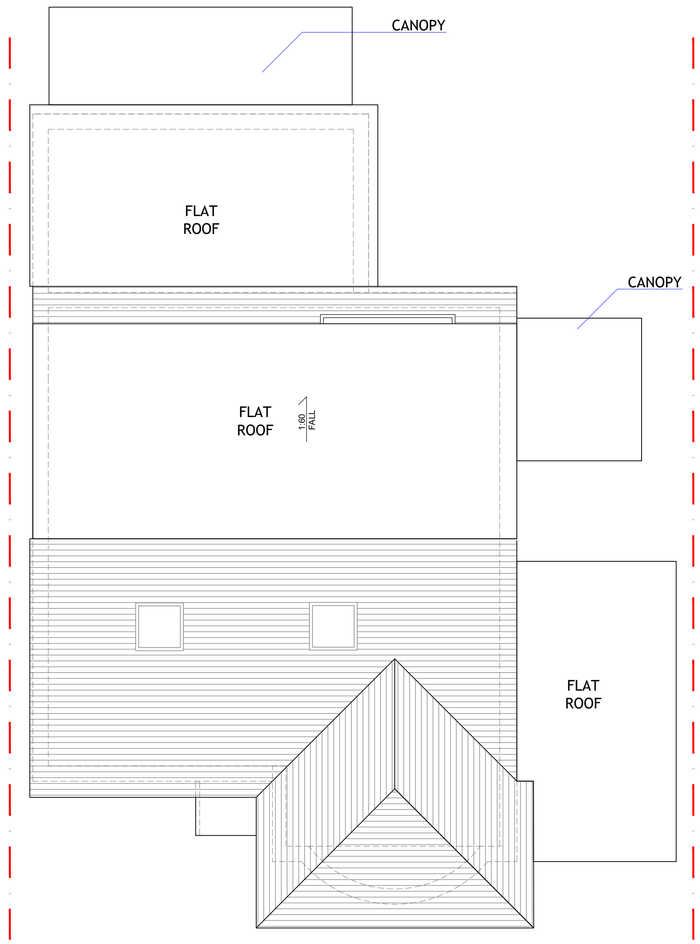

PROPOSED
ROOF PLAN
SCALE 1:50

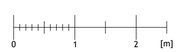

NOTES
THIS DRAWING IS THE SUBJECT OF COPYRIGHT AND DESIGN RIGHTS AND SHALL NOT BE REPRODUCED, LOANED, COPIED OR SUBMITTED TO ANY OTHER PARTY WITHOUT CONSENT.

NO. DR. INFO
DATE
REVISION

PROJECT
52 WOODFORD CRESCENT,
PINNER,
HA5 3TX

CLIENT

DRAWING TITLE
PROPOSED FLOOR PLANS

SCALE	1:50	1:100
SIZE	A1	A3
JOB NO.	202064	
STAGE	P	
DWG NO.	202064.P.102	
REVISION	0	
DATE	30 MARCH 2021	
DRAWN	MB	
CHECKED	MB	

ATELIER.41
ARCHITECTS
1 Manor Drive, London, N20 0DZ
michael@atelier41architects.co.uk
phone: 0 7399 409 190