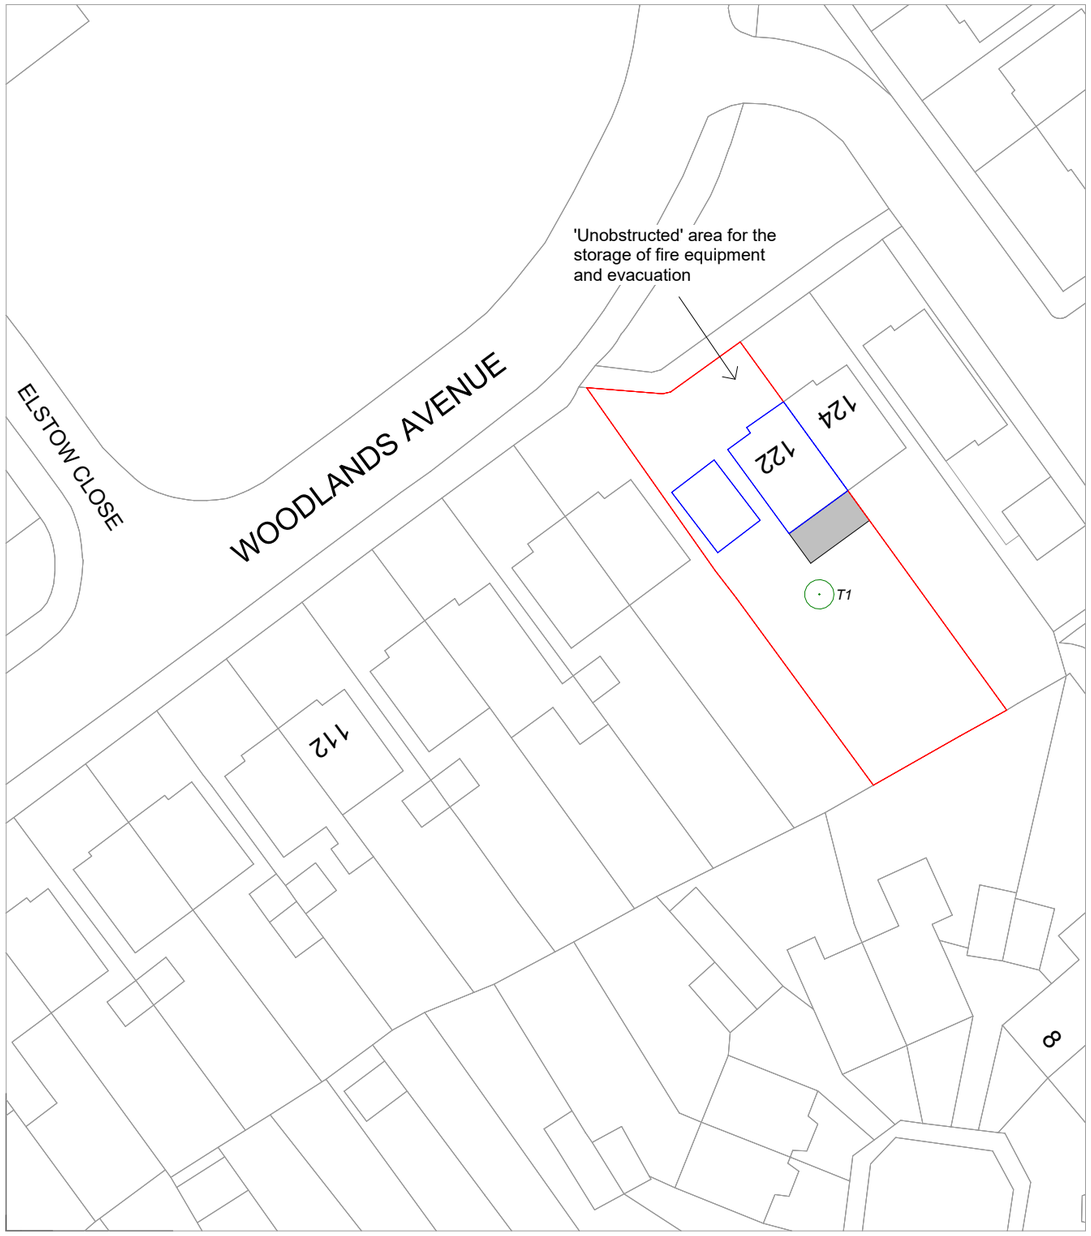


© Crown copyright and database rights 2020 OS 100042766

Development
Property boundary
Building boundary
Tree -Fig Tree-


N

Site Plan

1 : 500

10 0 10 20 30 40 50

Metres

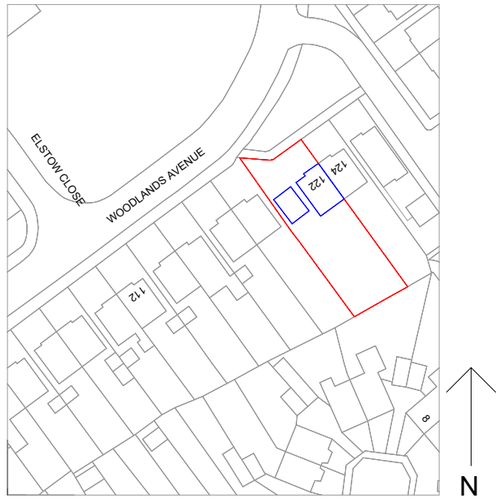

© Crown copyright and database rights 2020 OS 100042766

Plot boundary
Building boundary

N

10 0 10 20 30 40 50

Metres

Location map

1 : 1250

PROGRAMME:

KEY:

	Neighbouring context	**RWP**	Rain Water Pipe
	Existing walls	**SVP**	Soil Vent Pipe
	Proposed walls		Boundary line
	Proposed rooflight		Existing removed
MH	Manhole		Existing beam
B	Boiler		1.9 m head height
EM	Electric Meter		1.5 m head hieght
GM	Gas Meter		Ridge line

REVISION NOTES:

REV:	DATE:	DESCRIPTION:

GENERAL NOTES:

1. All Dimensions are in millimetres unless otherwise stated
2. All work to be carried out in accordance with current building regulations and all relevant british standards/codes of practice.
3. The Contractor is responsible for the correct setting out of the works on site, all dimensions to be checked prior to fabrication of materials and commencement of works.
4. This Drawing is to be read in conjunction with all relevant drawings and specifications
5. Exact SVP and Boiler position to be determined onsite by contractor
6. A 'macerator toilet' would be required for a certain designs if the toilet location is away from existing SVP
7. Steels imbedded into ceiling may be charged additionally by your contractor
8. All proposed materials are to be similar in appearance to that of the existing house, unless otherwise stated.
9. Skylights must not protrude past the roof slope by more than 150mm
10. Glazing which exceeds 25% of the added floor area will result in extra charges for S.A.P Calculations
11. Windows on a side elevation at first floor level or above must be obscured glazing and non openable below 1.7m
12. Load-bearing partitions and/or posts are shown in a rough position. The exact position is to be confirmed by a structural engineer prior to construction.
13. All doors to a habitable room along a fire escape route must be FD30, existing doors that don't meet this requirement will need replacing.

FREEDOM HOMES
ARCHITECTS

Freedom Homes. Ealing Cross, 85 Uxbridge Rd, London W5 5BW

CLIENT: Vikin Singh

PROJECT: Proposal Drawings

PROJECT ADDRESS: 122 Woodlands Avenue
Cavendish
Hillingdon
HA4 9RH


DRAWING TITLE: LOCATION AND SITE PLANS

DRAWN BY: LB	**CHECKED BY:** LG
DATE: 19.08.2026	**Rev:** R00 **Rev. DATE:**
SCALE@A3: 1:500/1250	**DRAWING No:** WA-R00-PR-001

© ***All plans are copyright protected -***DO NOT REPRODUCE WITHOUT PERMISSION


Ground Floor Plan

1 : 100

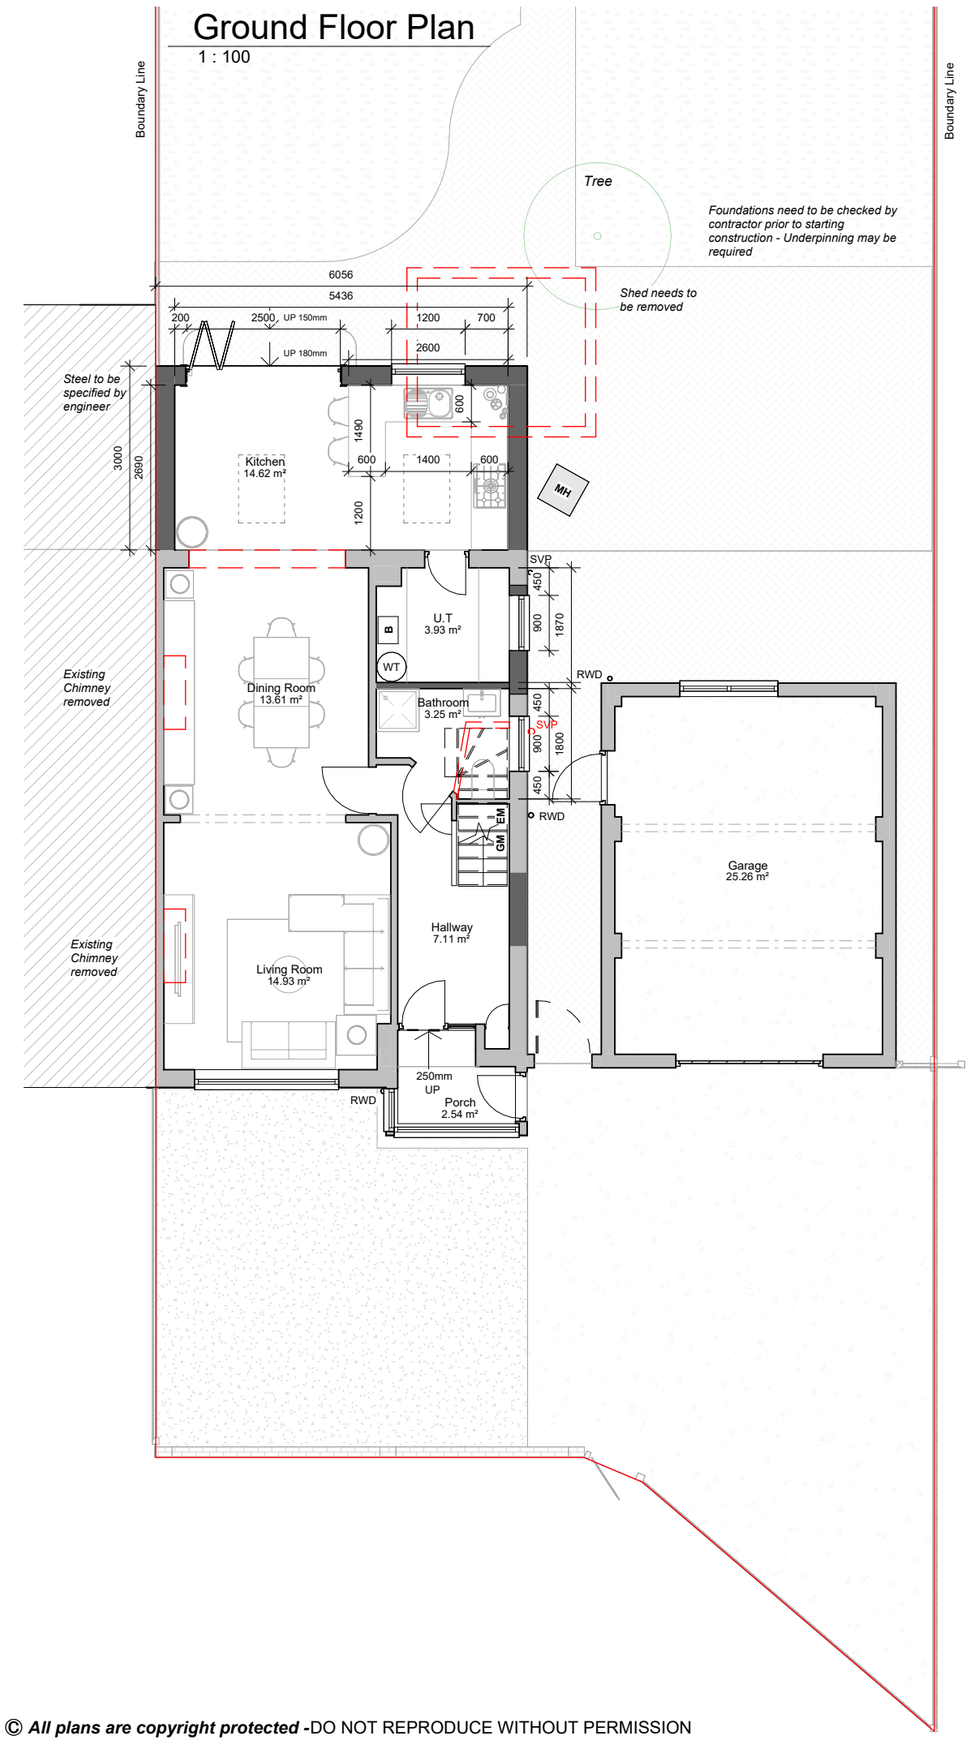

First Floor Plan

1 : 100

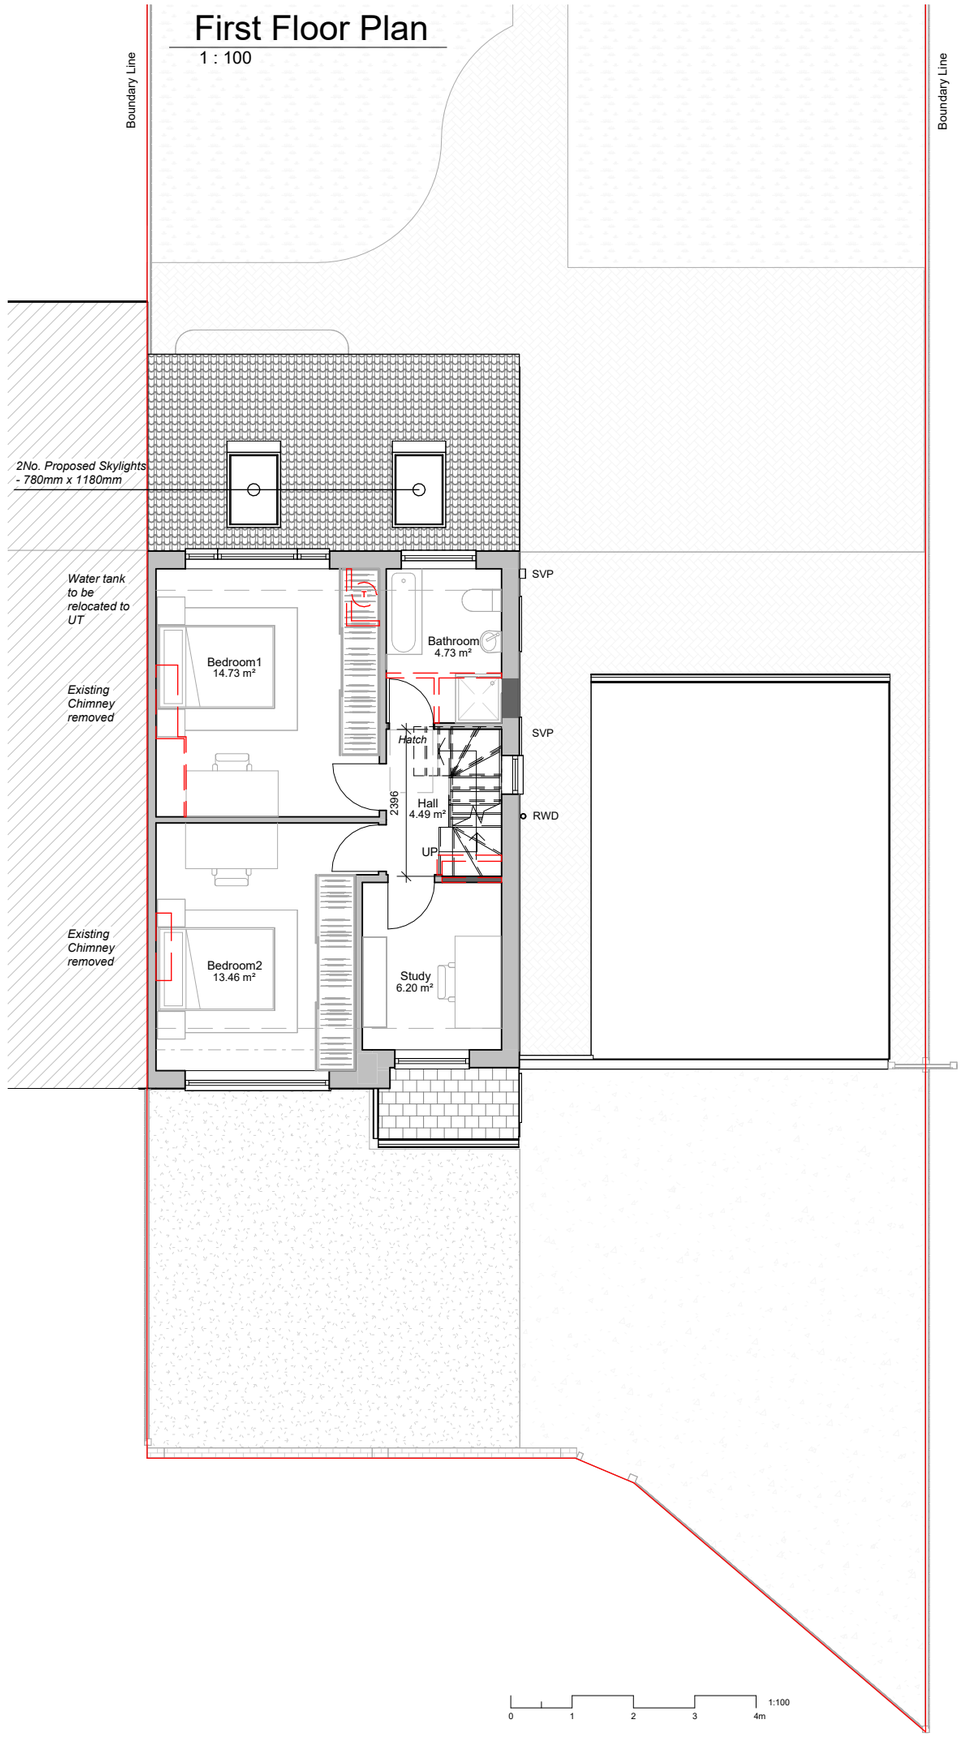

1:100
0 1 2 3 4m

© ***All plans are copyright protected*** -DO NOT REPRODUCE WITHOUT PERMISSION

PROGRAMME:

GIA

*__Existing__: 44.60 (GF) + 45.30 (FF) = 89.90 m²
Additional 36.10m²
**Garage and shed not included on GIAs*

Total: 126.00m²

KEY:

	Neighbouring context	**RWP**	Rain Water Pipe
	Existing walls	**SVP**	Soil Vent Pipe
	Proposed walls		Boundary line
	Proposed rooflight		Existing removed
MH	Manhole		Existing beam
B	Boiler		1.9 m head height
EM	Electric Meter		1.5 m head hieght
GM	Gas Meter		Ridge line

REVISION NOTES:

REV:	DATE:	DESCRIPTION:

GENERAL NOTES:

1. All Dimensions are in millimetres unless otherwise stated
2. All work to be carried out in accordance with current building regulations and all relevant british standards/codes of practice.
3. The Contractor is responsible for the correct setting out of the works on site, all dimensions to be checked prior to fabrication of materials and commencement of works.
4. This Drawing is to be read in conjunction with all relevant drawings and specifications
5. Exact SVP and Boiler position to be determined onsite by contractor
6. A 'macerator toilet' would be required for a certain designs if the toilet location is away from existing SVP
7. Steels imbedded into ceiling may be charged additionally by your contractor
8. All proposed materials are to be similar in appearance to that of the existing house, unless otherwise stated.
9. Skylights must not protrude past the roof slope by more than 150mm
10. Glazing which exceeds 25% of the added floor area will result in extra charges for S.A.P Calculations
11. Windows on a side elevation at first floor level or above must be obscured glazing and non openable below 1.7m
12. Load-bearing partitions and/or posts are shown in a rough position. The exact position is to be confirmed by a structural engineer prior to construction.
13. All doors to a habitable room along a fire escape route must be FD30, existing doors that don't meet this requirement will need replacing.

FREEDOM HOMES
ARCHITECTS

Freedom Homes. Ealing Cross, 85 Uxbridge Rd, London W5 5BW

CLIENT: Vikin Singh

PROJECT: Proposal Drawings


PROJECT ADDRESS: 122 Woodlands Avenue, Cavendish, Hillingdon, HA4 9RH

DRAWING TITLE: PROPOSED FLOOR PLANS

DRAWN BY:	LB	**CHECKED BY:**	LG
DATE:	19.08.2026	**Rev:** R00	**Rev. DATE:**
SCALE@A3:	1:100	**DRAWING No:**	WA-R00-PR-002


Loft Plan

1 : 100

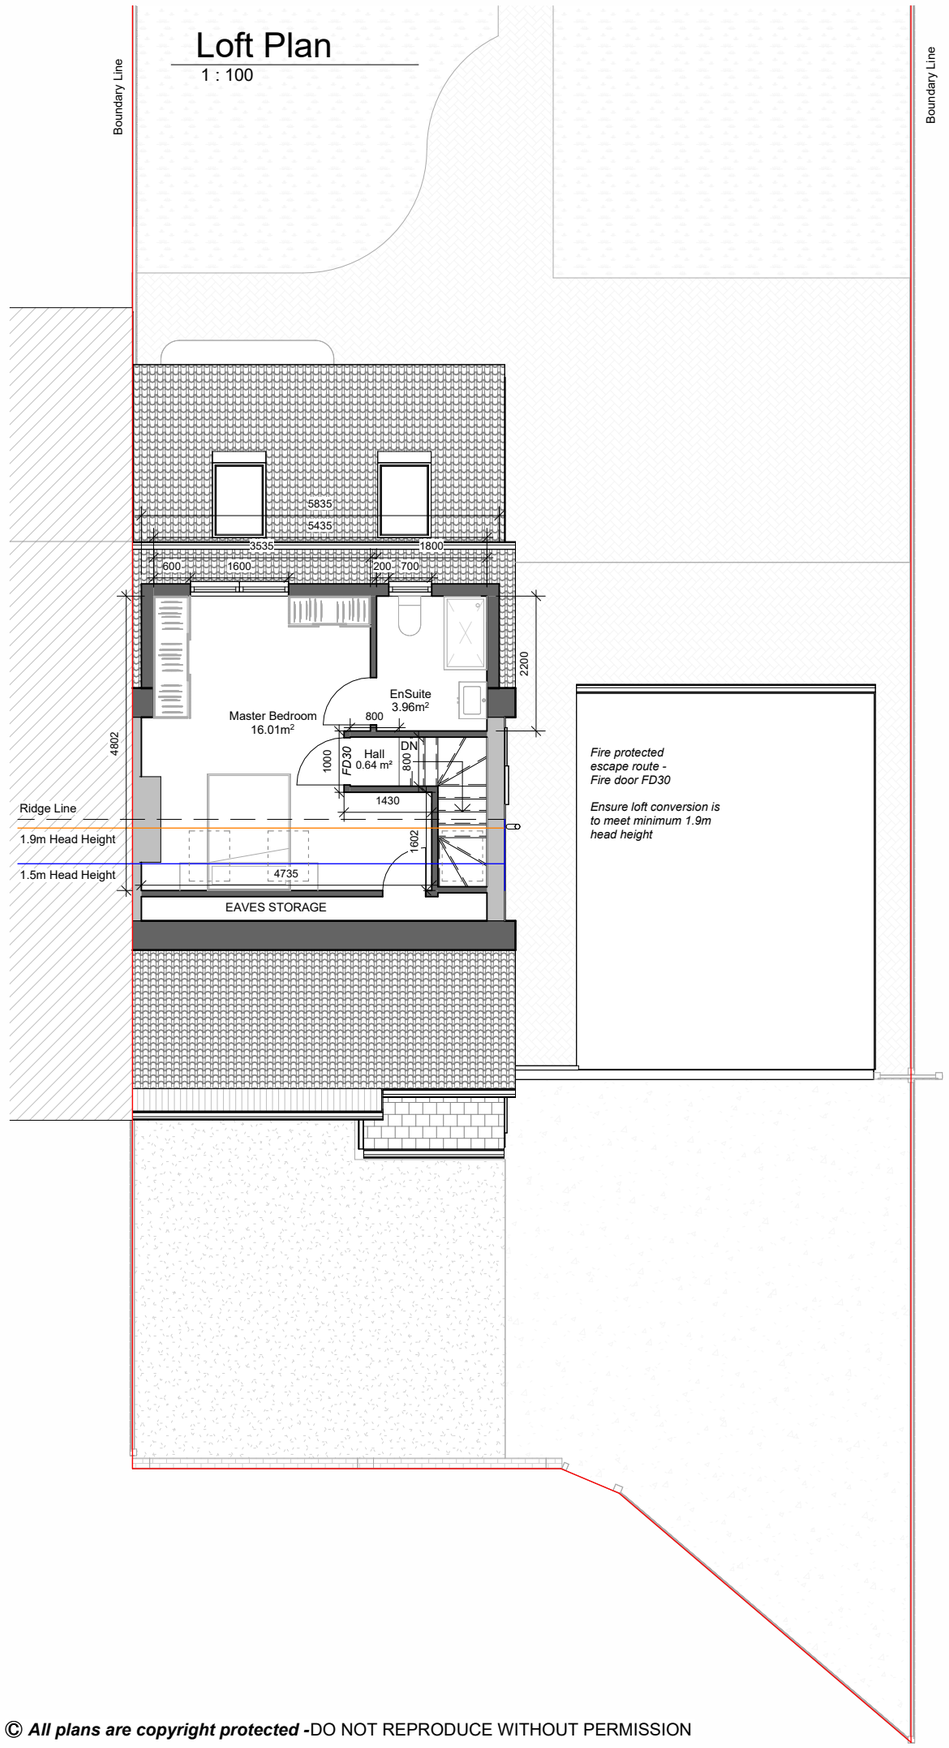

Roof Plan

1 : 100

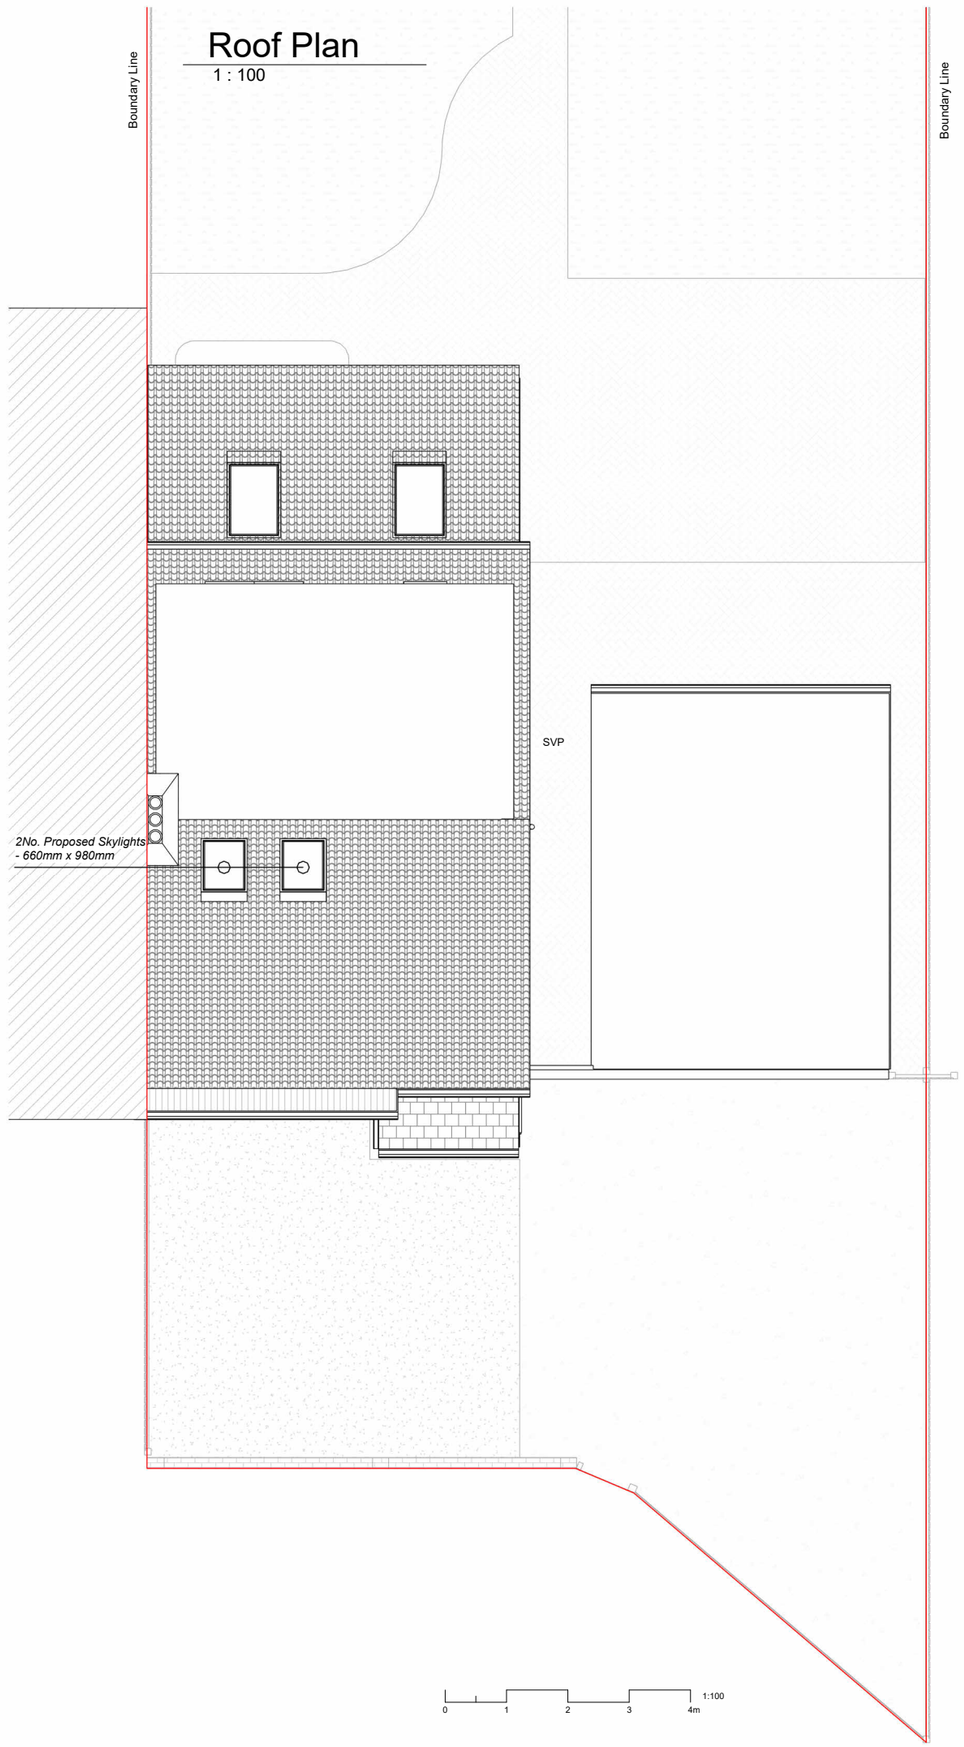

PROGRAMME:

KEY:

	Neighbouring context	**RWP**	Rain Water Pipe
	Existing walls	**SVP**	Soil Vent Pipe
	Proposed walls		Boundary line
	Proposed rooflight		Existing removed
MH	Manhole		Existing beam
B	Boiler		1.9 m head height
EM	Electric Meter		1.5 m head hieght
GM	Gas Meter		Ridge line

REVISION NOTES:

REV:	DATE:	DESCRIPTION:

GENERAL NOTES:

1. All Dimensions are in millimetres unless otherwise stated
2. All work to be carried out in accordance with current building regulations and all relevant british standards/codes of practice.
3. The Contractor is responsible for the correct setting out of the works on site, all dimensions to be checked prior to fabrication of materials and commencement of works.
4. This Drawing is to be read in conjunction with all relevant drawings and specifications
5. Exact SVP and Boiler position to be determined onsite by contractor
6. A 'macerator toilet' would be required for a certain designs if the toilet location is away from existing SVP
7. Steels imbedded into ceiling may be charged additionally by your contractor
8. All proposed materials are to be similar in appearance to that of the existing house, unless otherwise stated.
9. Skylights must not protrude past the roof slope by more than 150mm
10. Glazing which exceeds 25% of the added floor area will result in extra charges for S.A.P Calculations
11. Windows on a side elevation at first floor level or above must be obscured glazing and non openable below 1.7m
12. Load-bearing partitions and/or posts are shown in a rough position. The exact position is to be confirmed by a structural engineer prior to construction.
13. All doors to a habitable room along a fire escape route must be FD30, existing doors that don't meet this requirement will need replacing.

FREEDOM HOMES
ARCHITECTS

Freedom Homes. Ealing Cross, 85 Uxbridge Rd, London W5 5BW

CLIENT: Vikin Singh

PROJECT: Proposal Drawings

PROJECT ADDRESS: 122 Woodlands Avenue, Cavendish, Hillingdon, HA4 9RH


DRAWING TITLE: PROPOSED FLOOR PLANS

DRAWN BY:	LB	**CHECKED BY:**	LG
DATE:	19.08.2026	**Rev:** R00	**Rev. DATE:**
SCALE@A3:	1:100	**DRAWING No:**	WA-R00-PR-003

© ***All plans are copyright protected -***DO NOT REPRODUCE WITHOUT PERMISSION


Rear Elevation

1 : 100

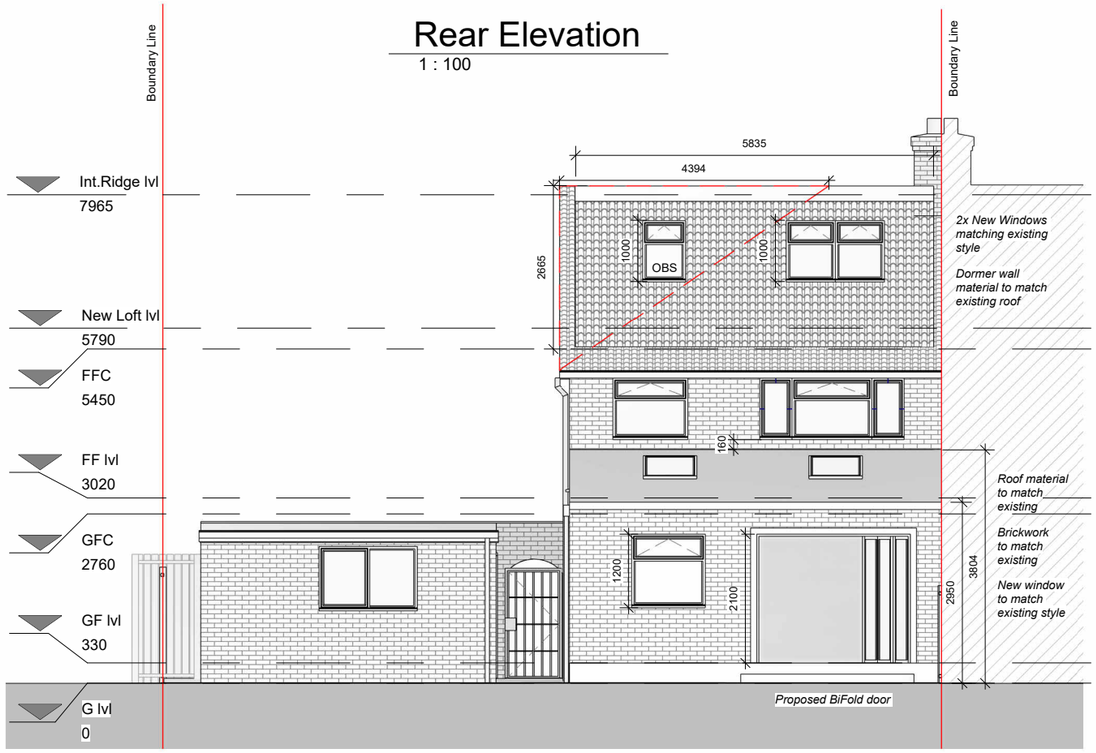

Right Elevation

1 : 100

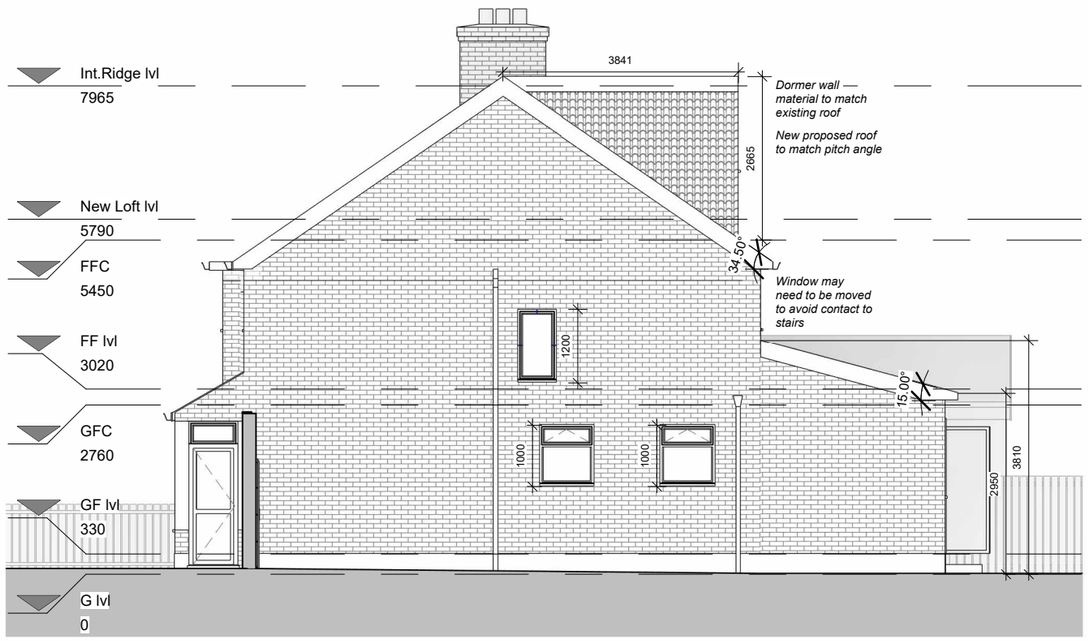



© ***All plans are copyright protected*** -DO NOT REPRODUCE WITHOUT PERMISSION

PROGRAMME:

Dormer Volume Calculation:

Main Dormer:
3.841 m x 2.665 m x 5.835 m / 2 = 29.86m³

Hip to Gable:
8.808 m x 3.020 m x 4.394 m / 6 = 19.48 m³

Total = 49.34 m³

KEY:

	Neighbouring context	**RWP**	Rain Water Pipe
	Existing walls	**SVP**	Soil Vent Pipe
	Proposed walls		Boundary line
	Proposed rooflight		Existing removed
MH	Manhole		Existing beam
B	Boiler		1.9 m head height
EM	Electric Meter		1.5 m head hieght
GM	Gas Meter		Ridge line

REVISION NOTES:

REV:	DATE:	DESCRIPTION:

GENERAL NOTES:

1. All Dimensions are in millimetres unless otherwise stated
2. All work to be carried out in accordance with current building regulations and all relevant british standards/codes of practice.
3. The Contractor is responsible for the correct setting out of the works on site, all dimensions to be checked prior to fabrication of materials and commencement of works.
4. This Drawing is to be read in conjunction with all relevant drawings and specifications
5. Exact SVP and Boiler position to be determined onsite by contractor
6. A 'macerator toilet' would be required for a certain designs if the toilet location is away from existing SVP
7. Steels imbedded into ceiling may be charged additionally by your contractor
8. All proposed materials are to be similar in appearance to that of the existing house, unless otherwise stated.
9. Skylights must not protrude past the roof slope by more than 150mm
10. Glazing which exceeds 25% of the added floor area will result in extra charges for S.A.P Calculations
11. Windows on a side elevation at first floor level or above must be obscured glazing and non openable below 1.7m
12. Load-bearing partitions and/or posts are shown in a rough position. The exact position is to be confirmed by a structural engineer prior to construction.
13. All doors to a habitable room along a fire escape route must be FD30, existing doors that don't meet this requirement will need replacing.

FREEDOM HOMES
ARCHITECTS

Freedom Homes. Ealing Cross, 85 Uxbridge Rd, London W5 5BW

CLIENT: Vikin Singh

PROJECT: Proposal Drawings


PROJECT ADDRESS: 122 Woodlands Avenue, Cavendish, Hillingdon, HA4 9RH

DRAWING TITLE: PROPOSED ELEVATIONS

DRAWN BY:	LB	**CHECKED BY:**	LG
DATE:	19.08.2026	**Rev:** R00	**Rev. DATE:**
SCALE@A3:	1:100	**DRAWING No:**	WA-R00-PR-004


Front Elevation

1 : 100

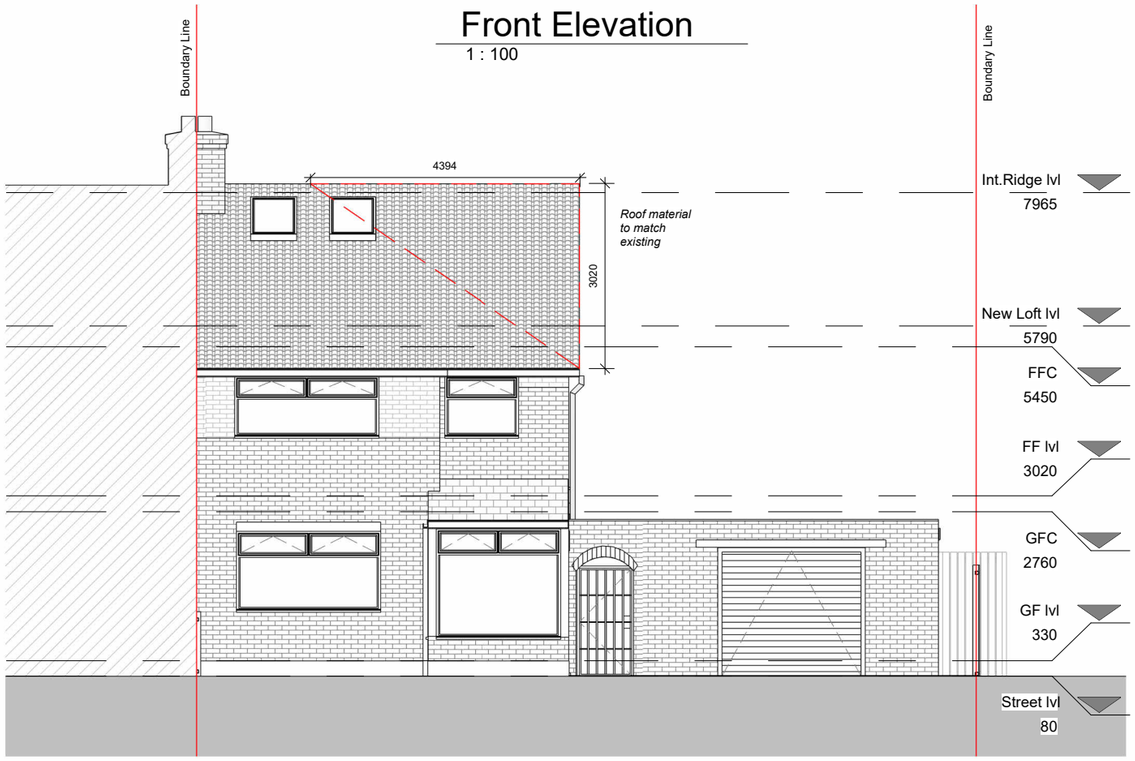

Left Elevation

1 : 100

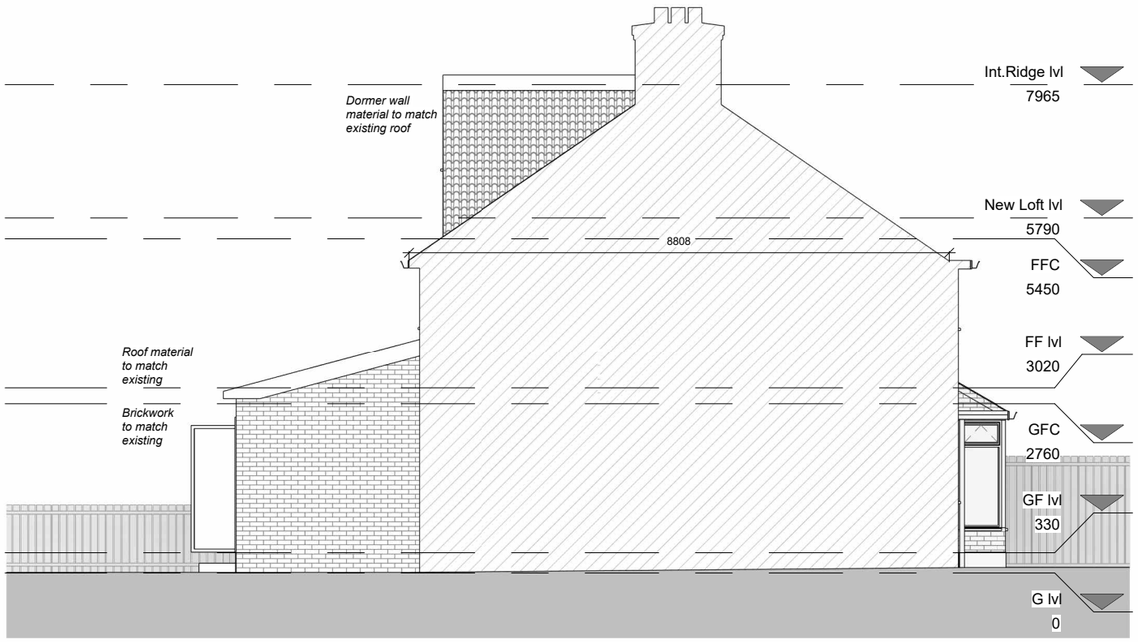

1:100
0 1 2 3 4m

© ***All plans are copyright protected*** -DO NOT REPRODUCE WITHOUT PERMISSION

PROGRAMME:

KEY:

	Neighbouring context	**RWP**	Rain Water Pipe
	Existing walls	**SVP**	Soil Vent Pipe
	Proposed walls		Boundary line
	Proposed rooflight		Existing removed
MH	Manhole		Existing beam
B	Boiler		1.9 m head height
EM	Electric Meter		1.5 m head hieght
GM	Gas Meter		Ridge line

REVISION NOTES:

REV:	DATE:	DESCRIPTION:

GENERAL NOTES:

1. All Dimensions are in millimetres unless otherwise stated
2. All work to be carried out in accordance with current building regulations and all relevant british standards/codes of practice.
3. The Contractor is responsible for the correct setting out of the works on site, all dimensions to be checked prior to fabrication of materials and commencement of works.
4. This Drawing is to be read in conjunction with all relevant drawings and specifications
5. Exact SVP and Boiler position to be determined onsite by contractor
6. A 'macerator toilet' would be required for a certain designs if the toilet location is away from existing SVP
7. Steels imbedded into ceiling may be charged additionally by your contractor
8. All proposed materials are to be similar in appearance to that of the existing house, unless otherwise stated.
9. Skylights must not protrude past the roof slope by more than 150mm
10. Glazing which exceeds 25% of the added floor area will result in extra charges for S.A.P Calculations
11. Windows on a side elevation at first floor level or above must be obscured glazing and non openable below 1.7m
12. Load-bearing partitions and/or posts are shown in a rough position. The exact position is to be confirmed by a structural engineer prior to construction.
13. All doors to a habitable room along a fire escape route must be FD30, existing doors that don't meet this requirement will need replacing.

FREEDOM HOMES
ARCHITECTS

Freedom Homes. Ealing Cross, 85 Uxbridge Rd, London W5 5BW

CLIENT: Vikin Singh

PROJECT: Proposal Drawings


PROJECT ADDRESS: 122 Woodlands Avenue, Cavendish, Hillingdon, HA4 9RH

DRAWING TITLE: PROPOSED ELEVATIONS

DRAWN BY:	LB	**CHECKED BY:**	LG
DATE:	19.08.2026	**Rev:** R00	**Rev. DATE:**
SCALE@A3:	1:100	**DRAWING No:**	WA-R00-PR-005

Section 1

1 : 100

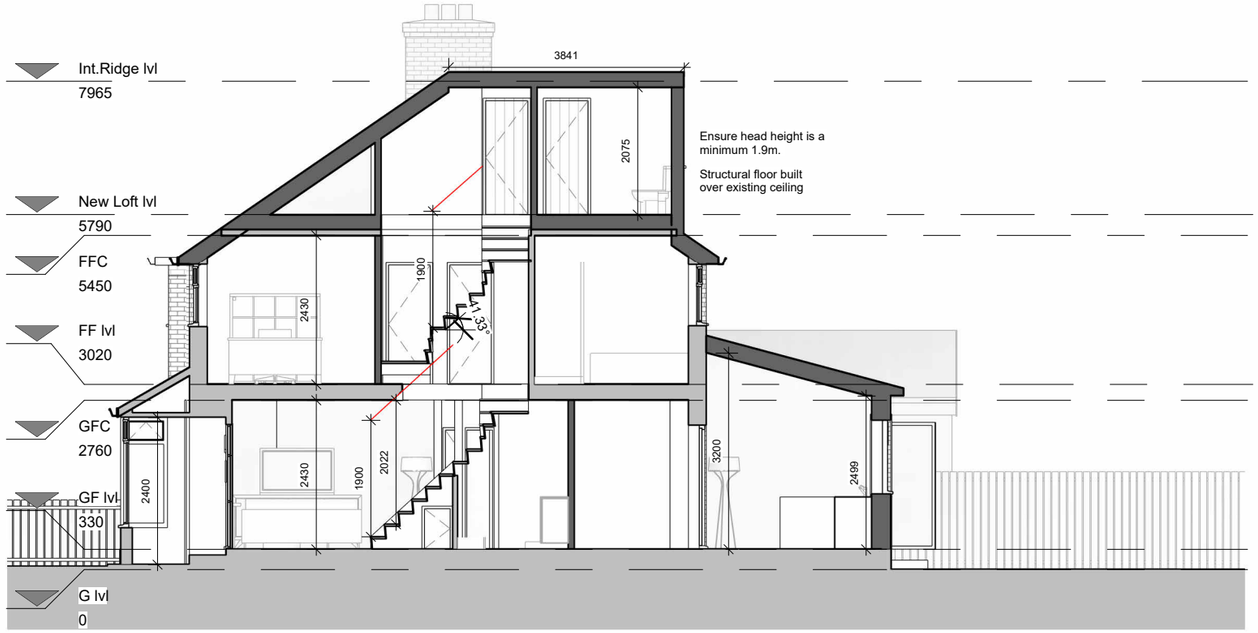

1:100
0 1 2 3 4m

© ***All plans are copyright protected -***DO NOT REPRODUCE WITHOUT PERMISSION

PROGRAMME:

KEY:

	Neighbouring context	**RWP**	Rain Water Pipe
	Existing walls	**SVP**	Soil Vent Pipe
	Proposed walls		Boundary line
	Proposed rooflight		Existing removed
MH	Manhole		Existing beam
B	Boiler		1.9 m head height
EM	Electric Meter		1.5 m head hieght
GM	Gas Meter		Ridge line

REVISION NOTES:

REV:	DATE:	DESCRIPTION:

GENERAL NOTES:

1. All Dimensions are in millimetres unless otherwise stated
2. All work to be carried out in accordance with current building regulations and all relevant british standards/codes of practice.
3. The Contractor is responsible for the correct setting out of the works on site, all dimensions to be checked prior to fabrication of materials and commencement of works.
4. This Drawing is to be read in conjunction with all relevant drawings and specifications
5. Exact SVP and Boiler position to be determined onsite by contractor
6. A 'macerator toilet' would be required for a certain designs if the toilet location is away from existing SVP
7. Steels imbedded into ceiling may be charged additionally by your contractor
8. All proposed materials are to be similar in appearance to that of the existing house, unless otherwise stated.
9. Skylights must not protrude past the roof slope by more than 150mm
10. Glazing which exceeds 25% of the added floor area will result in extra charges for S.A.P Calculations
11. Windows on a side elevation at first floor level or above must be obscured glazing and non openable below 1.7m
12. Load-bearing partitions and/or posts are shown in a rough position. The exact position is to be confirmed by a structural engineer prior to construction.
13. All doors to a habitable room along a fire escape route must be FD30, existing doors that don't meet this requirement will need replacing.

FREEDOM HOMES
ARCHITECTS

Freedom Homes. Ealing Cross, 85 Uxbridge Rd, London W5 5BW

CLIENT: Vikin Singh

PROJECT: Proposal Drawings

PROJECT ADDRESS: 122 Woodlands Avenue, Cavendish, Hillingdon, HA4 9RH

DRAWING TITLE: PROPOSED SECTIONS

DRAWN BY:	LB	**CHECKED BY:**	LG
DATE:	19.08.2026	**Rev:** R00	**Rev. DATE:**
SCALE@A3:	1:100	**DRAWING No:**	WA-R00-PR-006