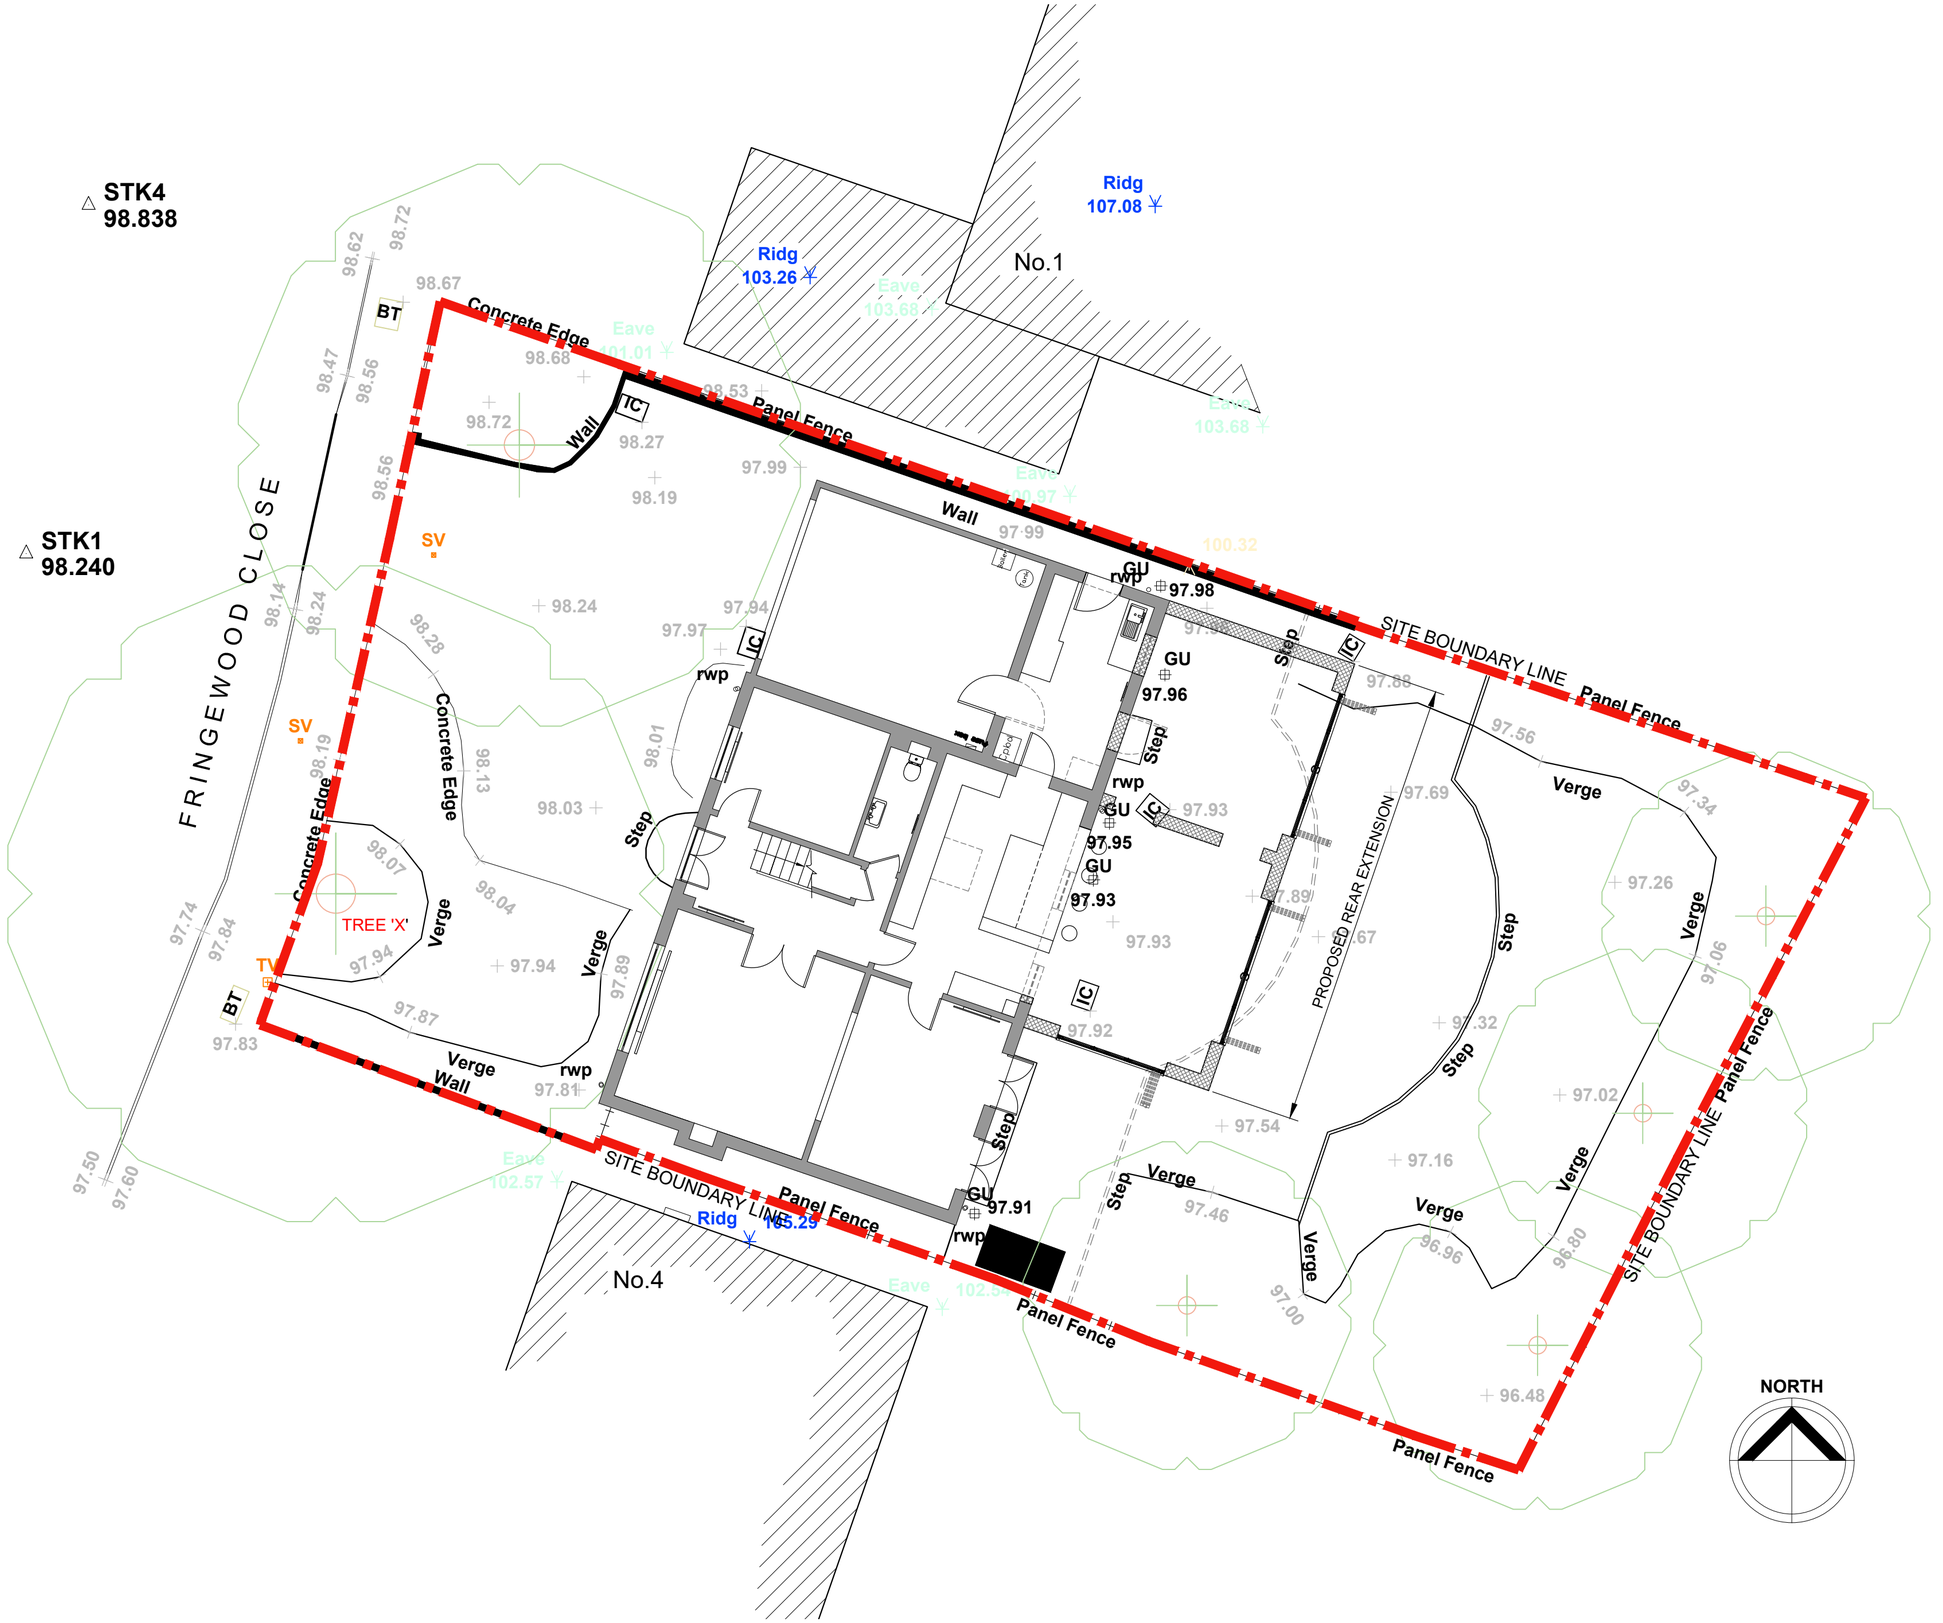


Amendments/Notes

Rev.	Detail	By	Date

PLANNING

All dimensions and levels to be checked on site by contractor prior to preparation of shop drawings and commencement of work on site.
This drawing and the copyrights and patents therein are the property of the Architect and may not be used or reproduced without consent.
This drawing is to be read in conjunction with all relevant consultants and/or specialist's drawings/documents and any discrepancies or variations are to be notified to the Architect before the affected work commences.
All works on site are to be carried out fully in accordance with current CDM regulations and recommendations, current Building Regulations, British Standards and Codes of Practice as appropriate.

Project

THE CEDAR
2 FRINGEWOOD CLOSE
NORTHWOOD
HA6 2TB

Drawing

PROPOSED:
SITE PLAN

SEABROOK ARCHITECTS
CHARTERED ARCHITECTS
17 Chiltern Court, Asheridge Road, Chesham, Bucks HP5 2PX
Tel: 01494 778918 e-mail: info@gsparchitects.co.uk

Drawn By	NHQ	Date	June 2021
Checked By	Checked by	Date	Checked date
Approved By	Approved	Scale	1:100@A2
Drawing No.	5835/PL100	Rev.	-