
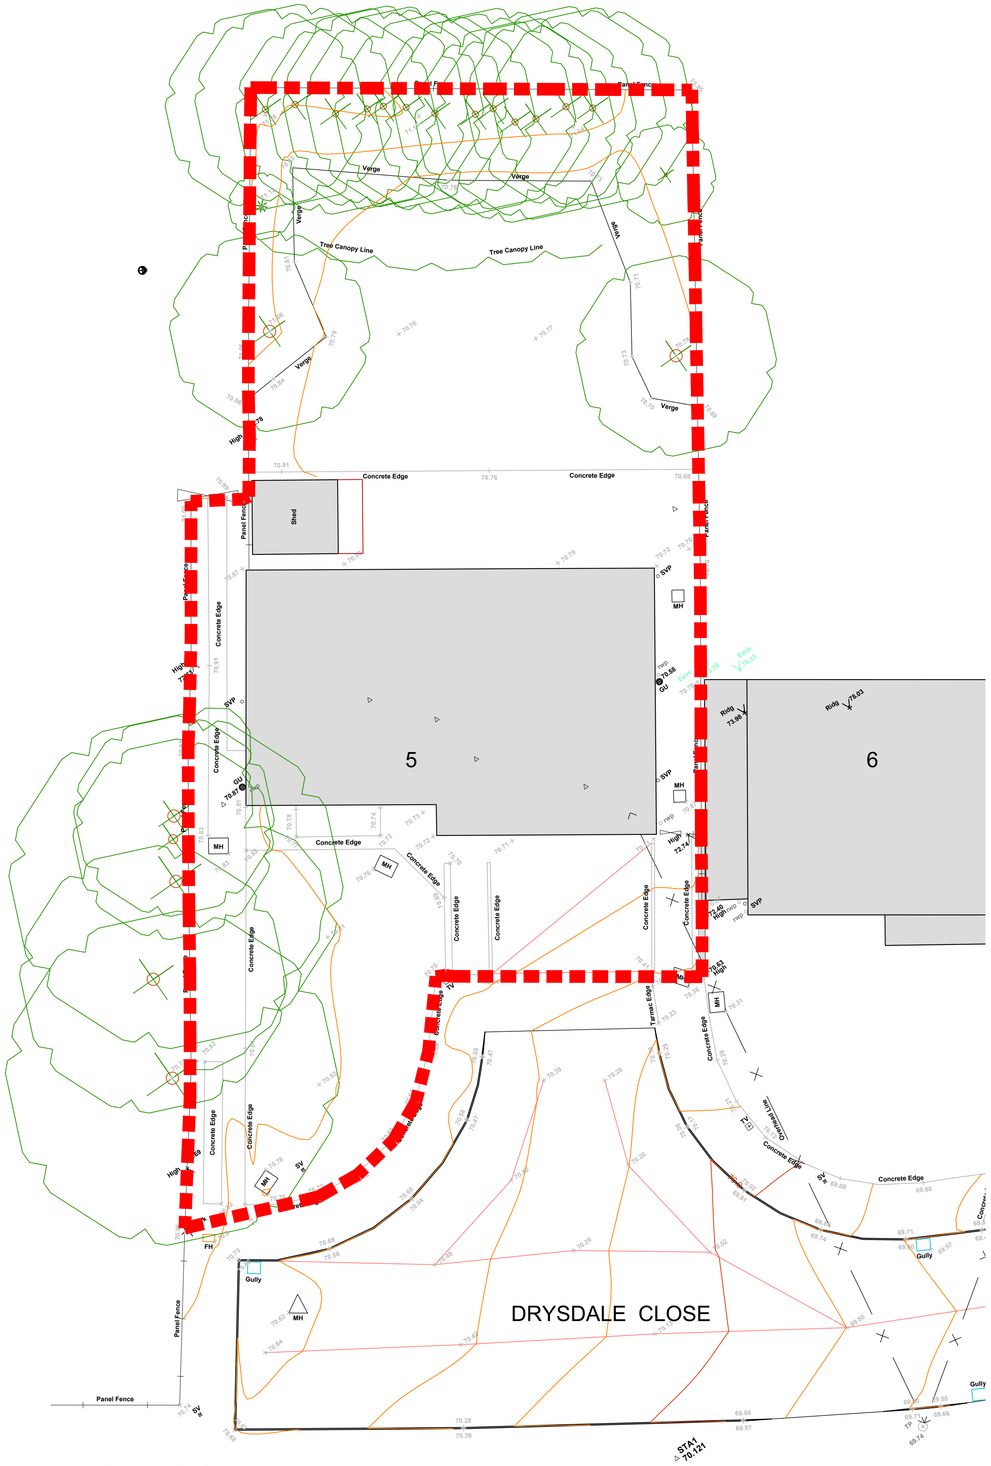


EXISTING SITE PLAN

Scale 1:100

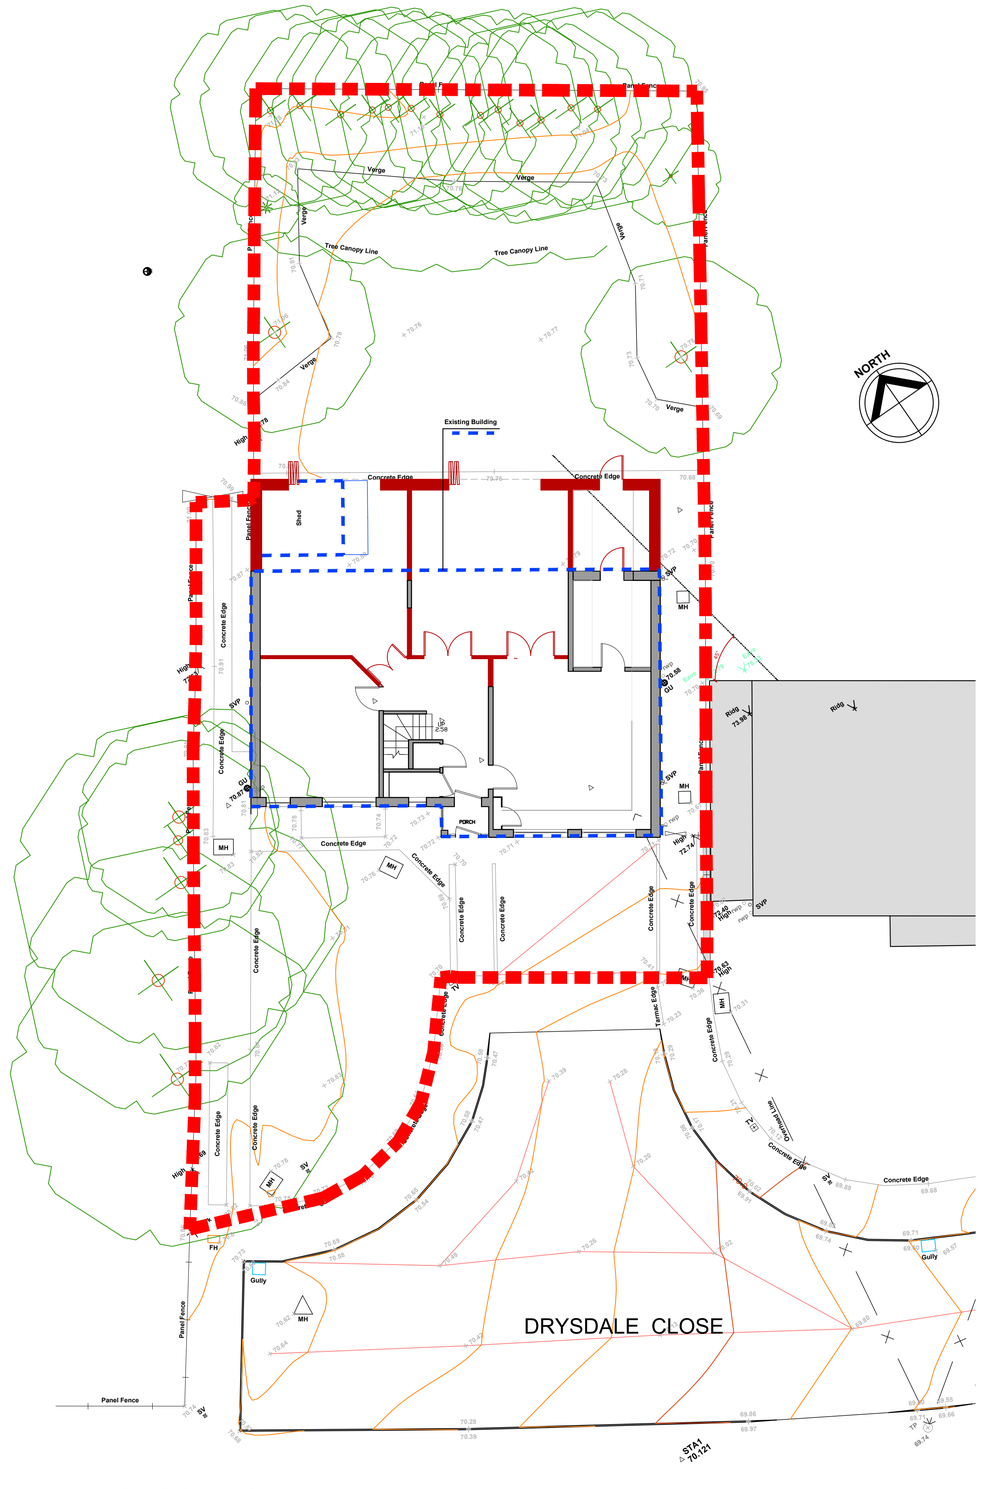

PROPOSED SITE PLAN

Scale 1:100

0 Scale 1:100 5 10m

Amendments/Notes

Rev.	Detail	By	Date

All dimensions and levels to be checked on site by contractor prior to preparation of shop drawings and commencement of work on site.
This drawing and the copyrights and patents therein are the property of the Architect and may not be used or reproduced without consent.
This drawing is to be read in conjunction with all relevant consultants and/or specialist's drawings/documents and any discrepancies or variations are to be notified to the Architect before the affected work commences.
All works on site are to be carried out fully in accordance with current CDM regulations and recommendations, current Building Regulations, British Standards and Codes of Practice as appropriate.

Project

5 Drysdale Close
Northwood
-

Drawing

Site Block Plans
-

SEABROOK ARCHITECTS
CHARTERED ARCHITECTS
Link House, St Mary's Way, Chesham, Bucks HP5 1HR
Tel: 01494 778918
e-mail: gsp@gsparchitects.co.uk

Drawn By	SL	Date	02.03.2022
Checked By	JS	Date	-
Approved By	JS	Scale	A1@1:100
Drawing No.	5930- PL001	Rev.	-