
PROPOSED STUDIO FLAT
AT
42 ALBERT ROAD, YIEWSLEY WEST DRAYTON UB7 8ER


ENGINEER
INTELLECT C&C LIMITED
30 MOUNTSIDE STANMORE,HA7 2DP
Phone: 07944650846
Web: www.intellectcivil.co.uk
Email: intellectc@outlook.com.

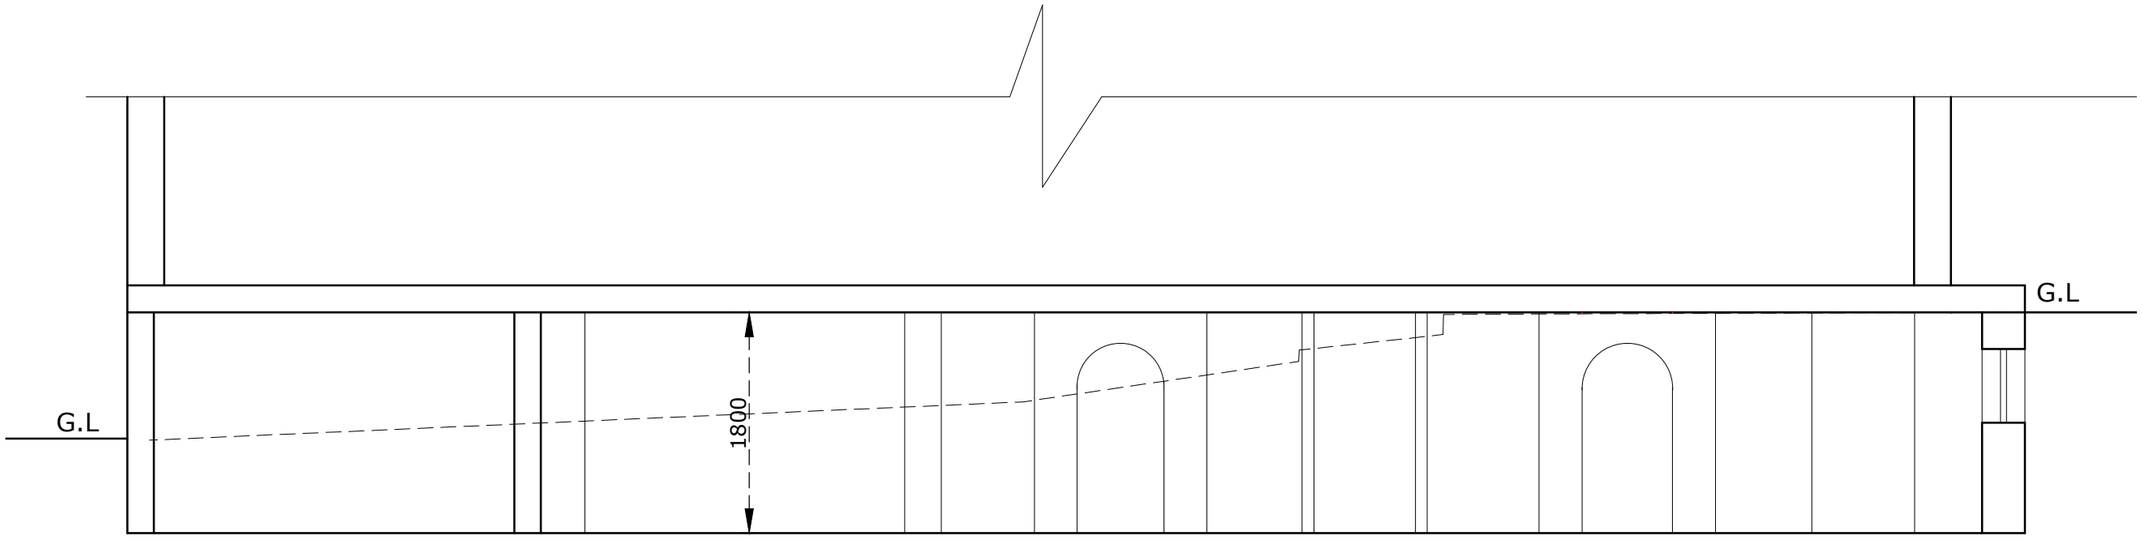

EXISTING SECTION A-A

Area ca. 39.0 m^2

Scale 1:50@A3

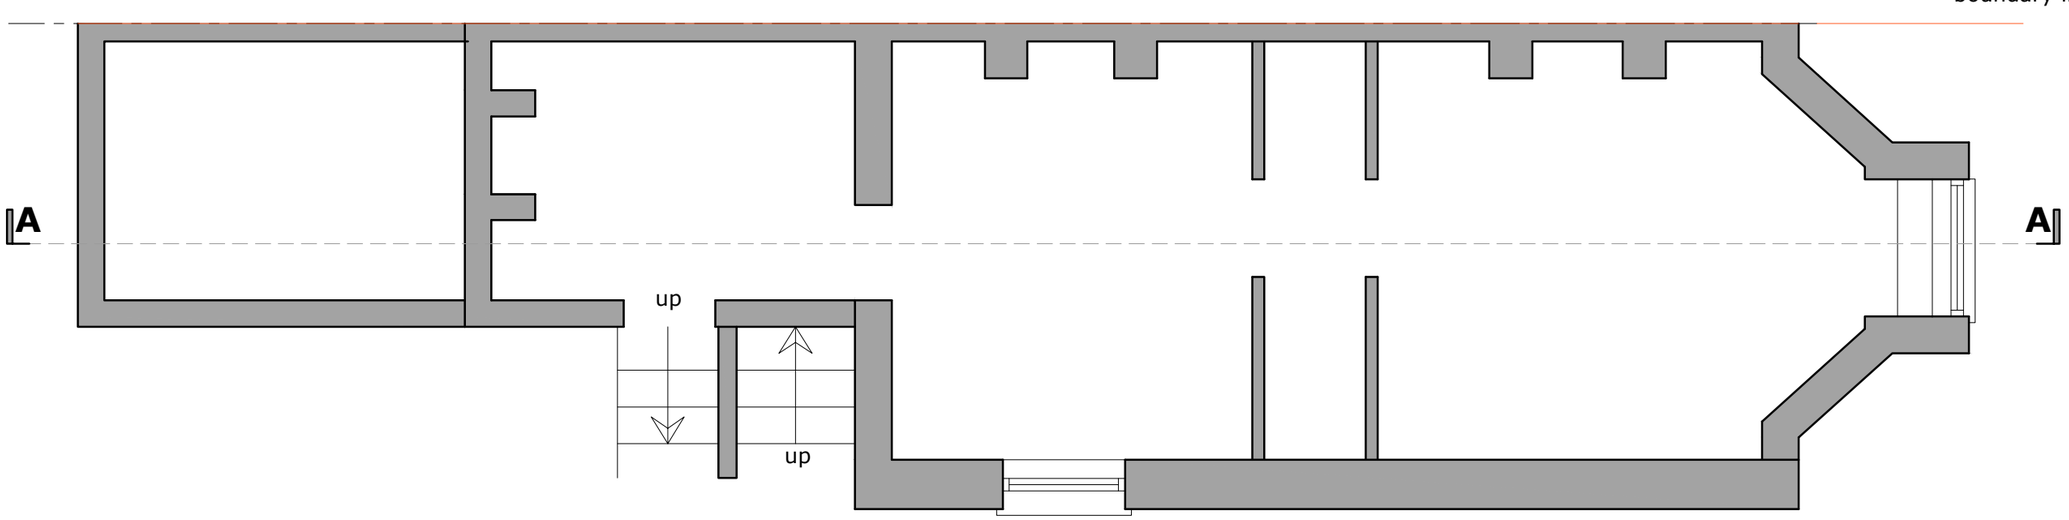

EXISTING BASEMENT PLAN

Area ca.39.0 m^2

Scale 1:50@A3

Project 42 ALBERT ROAD, YIEWSLEY WEST
DRAYTON UB7 8ER

Job Title
PROPOSED STUDIO FLAT

Drawing Title
EXISTING BASEMENT FLOOR

Date
10 July 2026

Drawing No.
INT/2026/22/01

page No.
01

Revision:

Date:

Page size
A3

INTELLECT C&C LTD
Phone: 07944650846
Web: www.intellectcivil.co.uk
Email: intellectc@outlook.com.

INTELLECT C&C LIMITED
30 MOUNTSIDE STANMORE,HA7 2DP
Phone:07944650846
Web: www.intellectcivil.co.uk
Email: intellectc@outlook.com.

THE CONTRACTOR SHALL CHECK AND VERIFY ALL DIMENSIONS,LEVELS AND ANGLES ON SITE PRIOR TO COMMENCING ANY WORK. THE COPYRIGHT TO THESE DRAWINGS AND ALL PARTS THEREOF REMAIN THE PROPERTY OF INTELLECt C&C LIMITED STRUCTURE. DIMENSIONS MUST NOT BE SCALE MEASURED FROM DRAWINGS

Scale 1:50


1:50

1m 0 1m 2m

Scale 1:100


1:100

2m 0 2m 4m

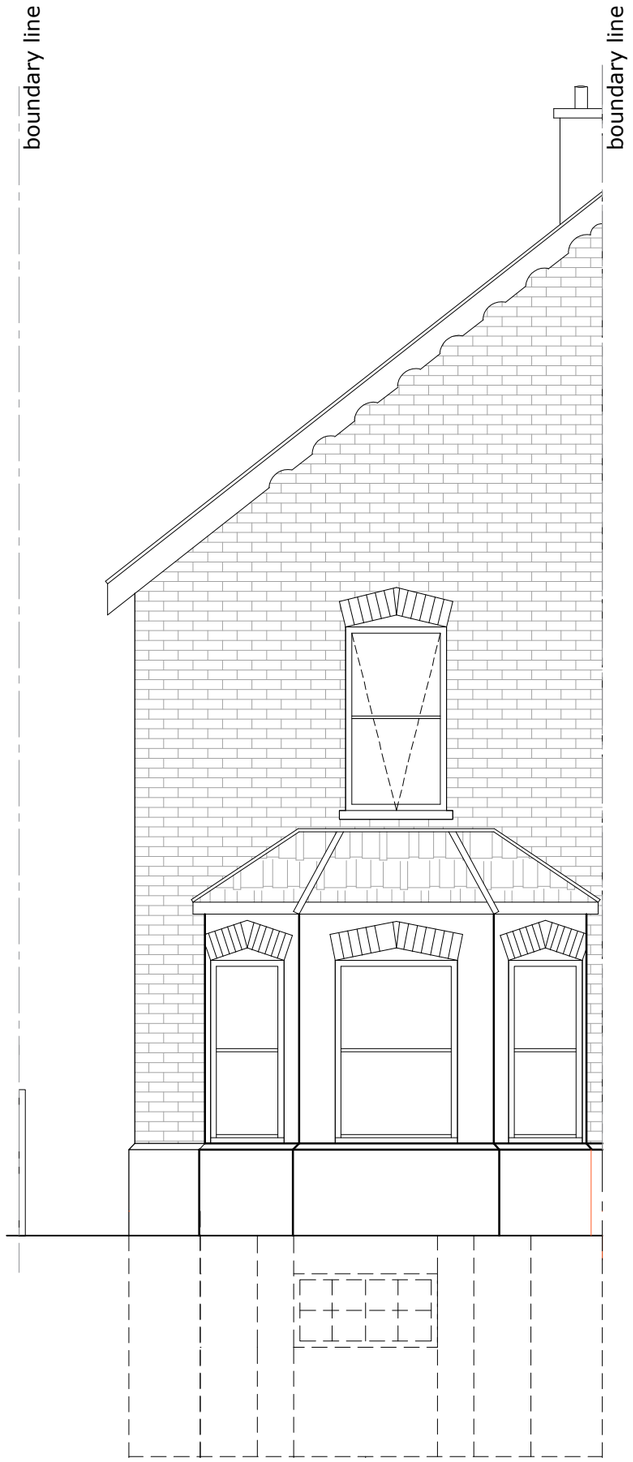

EXISTING FRONT ELEVATION

Scale 1:50@A3

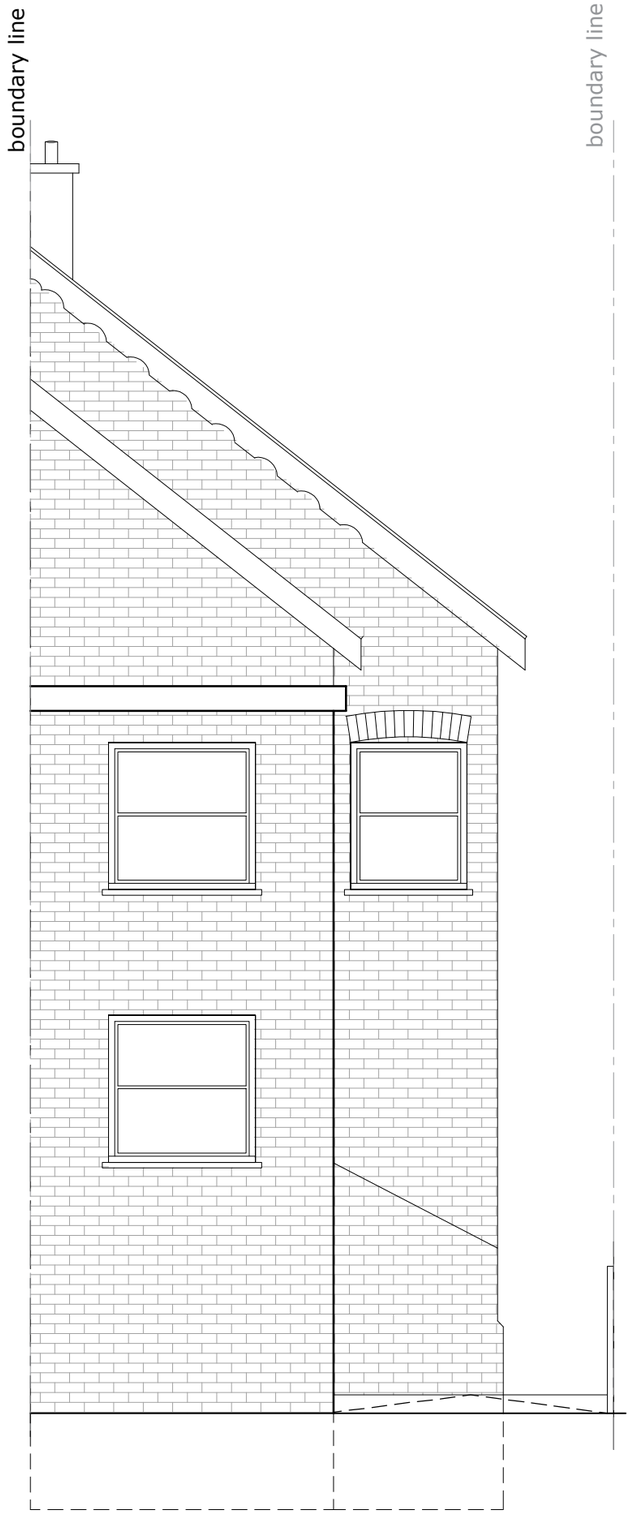

EXISTING REAR ELEVATION

Scale 1:50@A3

Project 42 ALBERT ROAD, YIEWSLEY WEST
DRAYTON UB7 8ER

Job Title PROPOSED STUDIO FLAT

Drawing Title EXISTING FRONT AND REAR ELEVATION

Date 10 July 2026

Drawing No. INT/2026/22/02

page No. 02

Revision:

Date:

Page size A3

INTELLECT C&C LTD
Phone: 07944650846
Web: www.intellectcivil.co.uk
Email: intellectc@outlook.com

INTELLECT C&C LIMITED
30 MOUNTSIDE STANMORE,HA7 2DP
Phone:07944650846
Web: www.intellectcivil.co.uk
Email: intellectc@outlook.com.

THE CONTRACTOR SHALL CHECK AND VERIFY ALL DIMENSIONS,LEVELS AND ANGLES ON SITE PRIOR TO COMMENCING ANY WORK. THE COPYRIGHT TO THESE DRAWINGS AND ALL PARTS THEREOF REMAIN THE PROPERTY OF INTELLECT C&C LIMITED STRUCTURE. DIMENSIONS MUST NOT BE SCALE MEASURED FROM DRAWINGS

Scale 1:50

1:50

1m 0 1m 2m

Scale 1:100

1:100

2m 0 2m 4m



EXISTING SIDE ELEVATION

Scale 1:50@A3

Project 42 ALBERT ROAD, YIEWSLEY WEST
DRAYTON UB7 8ER

Job Title
PROPOSED STUDIO FLAT

Drawing Title
EXISTING SIDE ELEVATION

Date
10 July 2026

Drawing No.
INT/2026/22/03

page No.
03

Revision:

Date:

Page size
A3

INTELLECT C&C LIMITED
30 MOUNTSIDE STANMORE,HA7 2DP
Phone:07944650846
Web: www.intellectcivil.co.uk
Email: intellectc@outlook.com.

THE CONTRACTOR SHALL CHECK AND VERIFY ALL DIMENSIONS,LEVELS AND ANGLES ON SITE PRIOR TO COMMENCING ANY WORK. THE COPYRIGHT TO THESE DRAWINGS AND ALL PARTS THEREOF REMAIN THE PROPERTY OF INTELLECT C&C LIMITED STRUCTURE. DIMENSIONS MUST NOT BE SCALE MEASURED FROM DRAWINGS

Scale 1:50


1:50

1m 0 1m 2m

Scale 1:100

1:100


2m 0 2m 4m

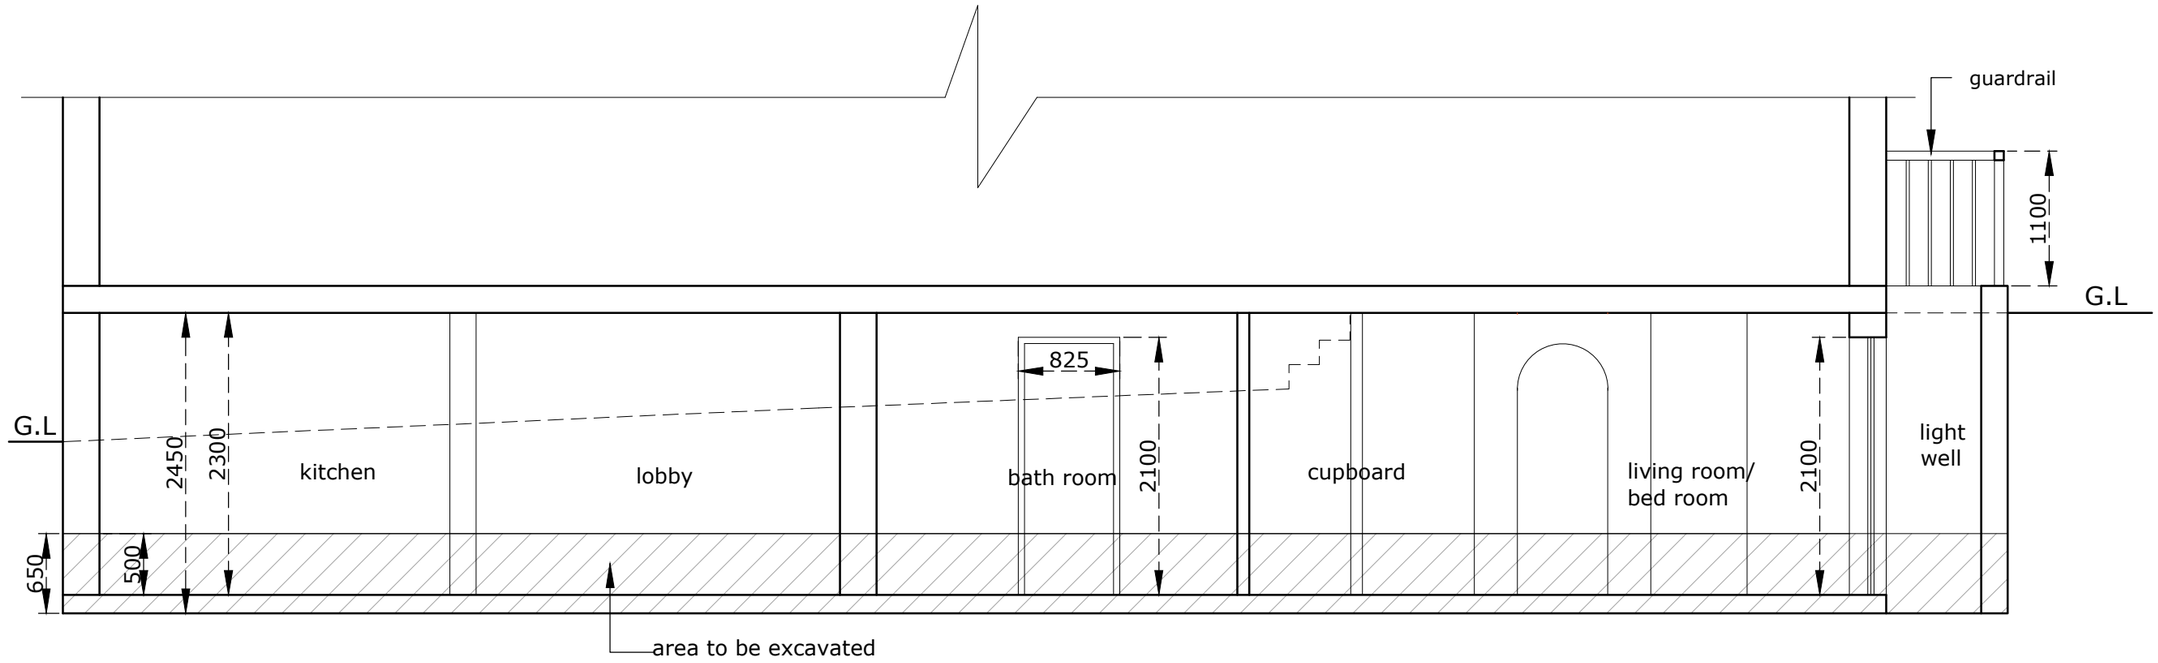

PROPOSED SECTION A-A

Area ca. 39.0 m^2

Scale 1:50@A3

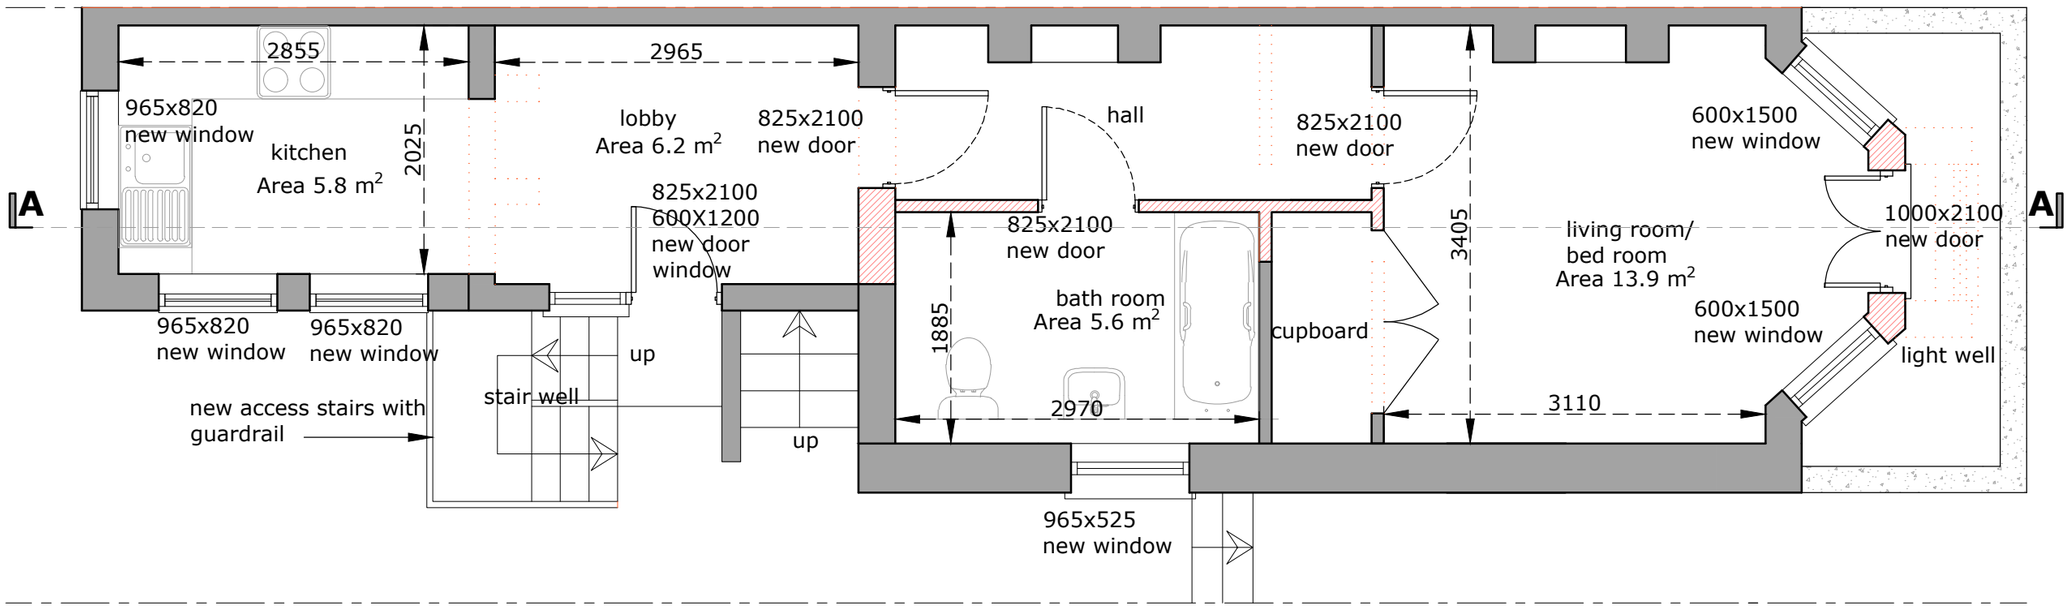

PROPOSED BASEMENT PLAN

Area ca. 39.0 m^2

Scale 1:50@A3

Existing wall

New wall

demolished wall

Project	42 ALBERT ROAD, YIEWSLEY WEST DRAYTON UB7 8ER
Job Title	PROPOSED STUDIO FLAT
Drawing Title	PROPOSED BASEMENT AND SECTION
Date	10 July 2026
Drawing No.	INT/2026/22/04
page No.	04
Revision:	
Date:	
Page size	A3

INTELLECT C&C LTD
Phone: 07944650846
Web: www.intellectcivil.co.uk
Email: intellectc@outlook.com

INTELLECT C&C LIMITED
30 MOUNTSIDE STANMORE,HA7 2DP
Phone:07944650846
Web: www.intellectcivil.co.uk
Email: intellectc@outlook.com.

THE CONTRACTOR SHALL CHECK AND VERIFY ALL DIMENSIONS,LEVELS AND ANGLES ON SITE PRIOR TO COMMENCING ANY WORK. THE COPYRIGHT TO THESE DRAWINGS AND ALL PARTS THEREOF REMAIN THE PROPERTY OF INTELLECT C&C LIMITED STRUCTURE. DIMENSIONS MUST NOT BE SCALE MEASURED FROM DRAWINGS

Scale 1:50

1:50

1m 0 1m 2m

Scale 1:100


1:100

2m 0 2m 4m



PROPOSED FRONT ELEVATION

Scale 1:50@A3

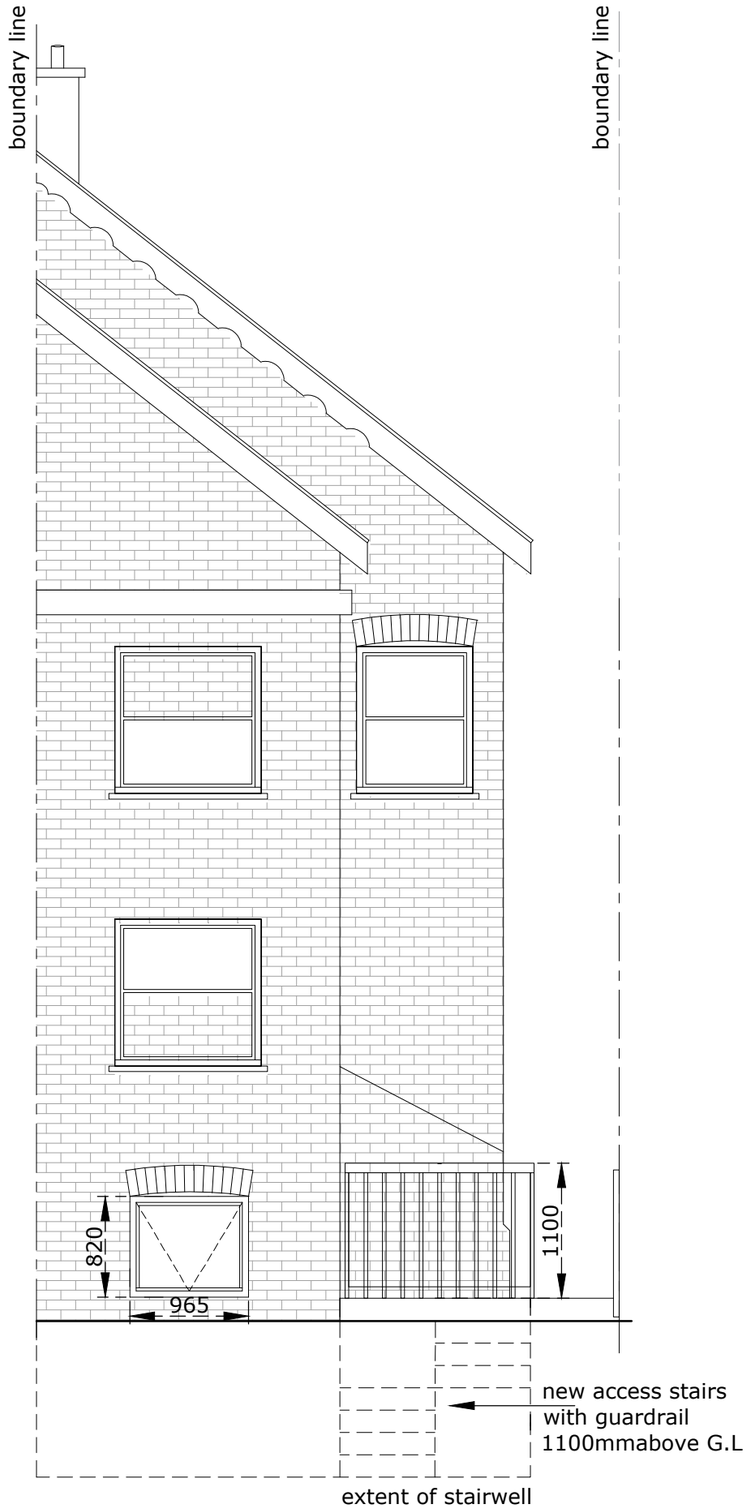

PROPOSED REAR ELEVATION

Scale 1:50@A3

Project 42 ALBERT ROAD, YIEWSLEY WEST
DRAYTON UB7 8ER

Job Title PROPOSED STUDIO FLAT

Drawing Title PROPOSED BASEMENT AND SECTION

Date 10 July 2026

Drawing No. INT/2026/22/05

page No. 05

Revision:

Date:

Page size A3

INTELLECT C&C LTD
Phone: 07944650846
Web: www.intellectcivil.co.uk
Email: intellectc@outlook.com

INTELLECT C&C LIMITED
30 MOUNTSIDE STANMORE,HA7 2DP
Phone:07944650846
Web: www.intellectcivil.co.uk
Email: intellectc@outlook.com.

THE CONTRACTOR SHALL CHECK AND VERIFY ALL DIMENSIONS,LEVELS AND ANGLES ON SITE PRIOR TO COMMENCING ANY WORK. THE COPYRIGHT TO THESE DRAWINGS AND ALL PARTS THEREOF REMAIN THE PROPERTY OF INTELLECT C&C LIMITED STRUCTURE. DIMENSIONS MUST NOT BE SCALE MEASURED FROM DRAWINGS

Scale 1:50

1:50

1m 0 1m 2m

Scale 1:100

1:100

2m 0 2m 4m



PROPOSED SIDE ELEVATION

Scale 1:50@A3

Project	42 ALBERT ROAD, YIEWSLEY WEST DRAYTON UB7 8ER
Job Title	PROPOSED STUDIO FLAT
Drawing Title	PROPOSED SIDE ELEVATION
Date	10 July 2026
Drawing No.	INT/2026/22/06
page No.	06
Revision:	
Date:	
Page size	A3

INTELLECT C&C LIMITED
30 MOUNTSIDE STANMORE,HA7 2DP
Phone:07944650846
Web: www.intellectcivil.co.uk
Email: intellectc@outlook.com.

THE CONTRACTOR SHALL CHECK AND VERIFY ALL DIMENSIONS,LEVELS AND ANGLES ON SITE PRIOR TO COMMENCING ANY WORK. THE COPYRIGHT TO THESE DRAWINGS AND ALL PARTS THEREOF REMAIN THE PROPERTY OF INTELLECt C&C LIMITED STRUCTURE. DIMENSIONS MUST NOT BE SCALE MEASURED FROM DRAWINGS

Scale 1:50

1:50

1m 0 1m 2m

Scale 1:100

1:100

2m 0 2m 4m