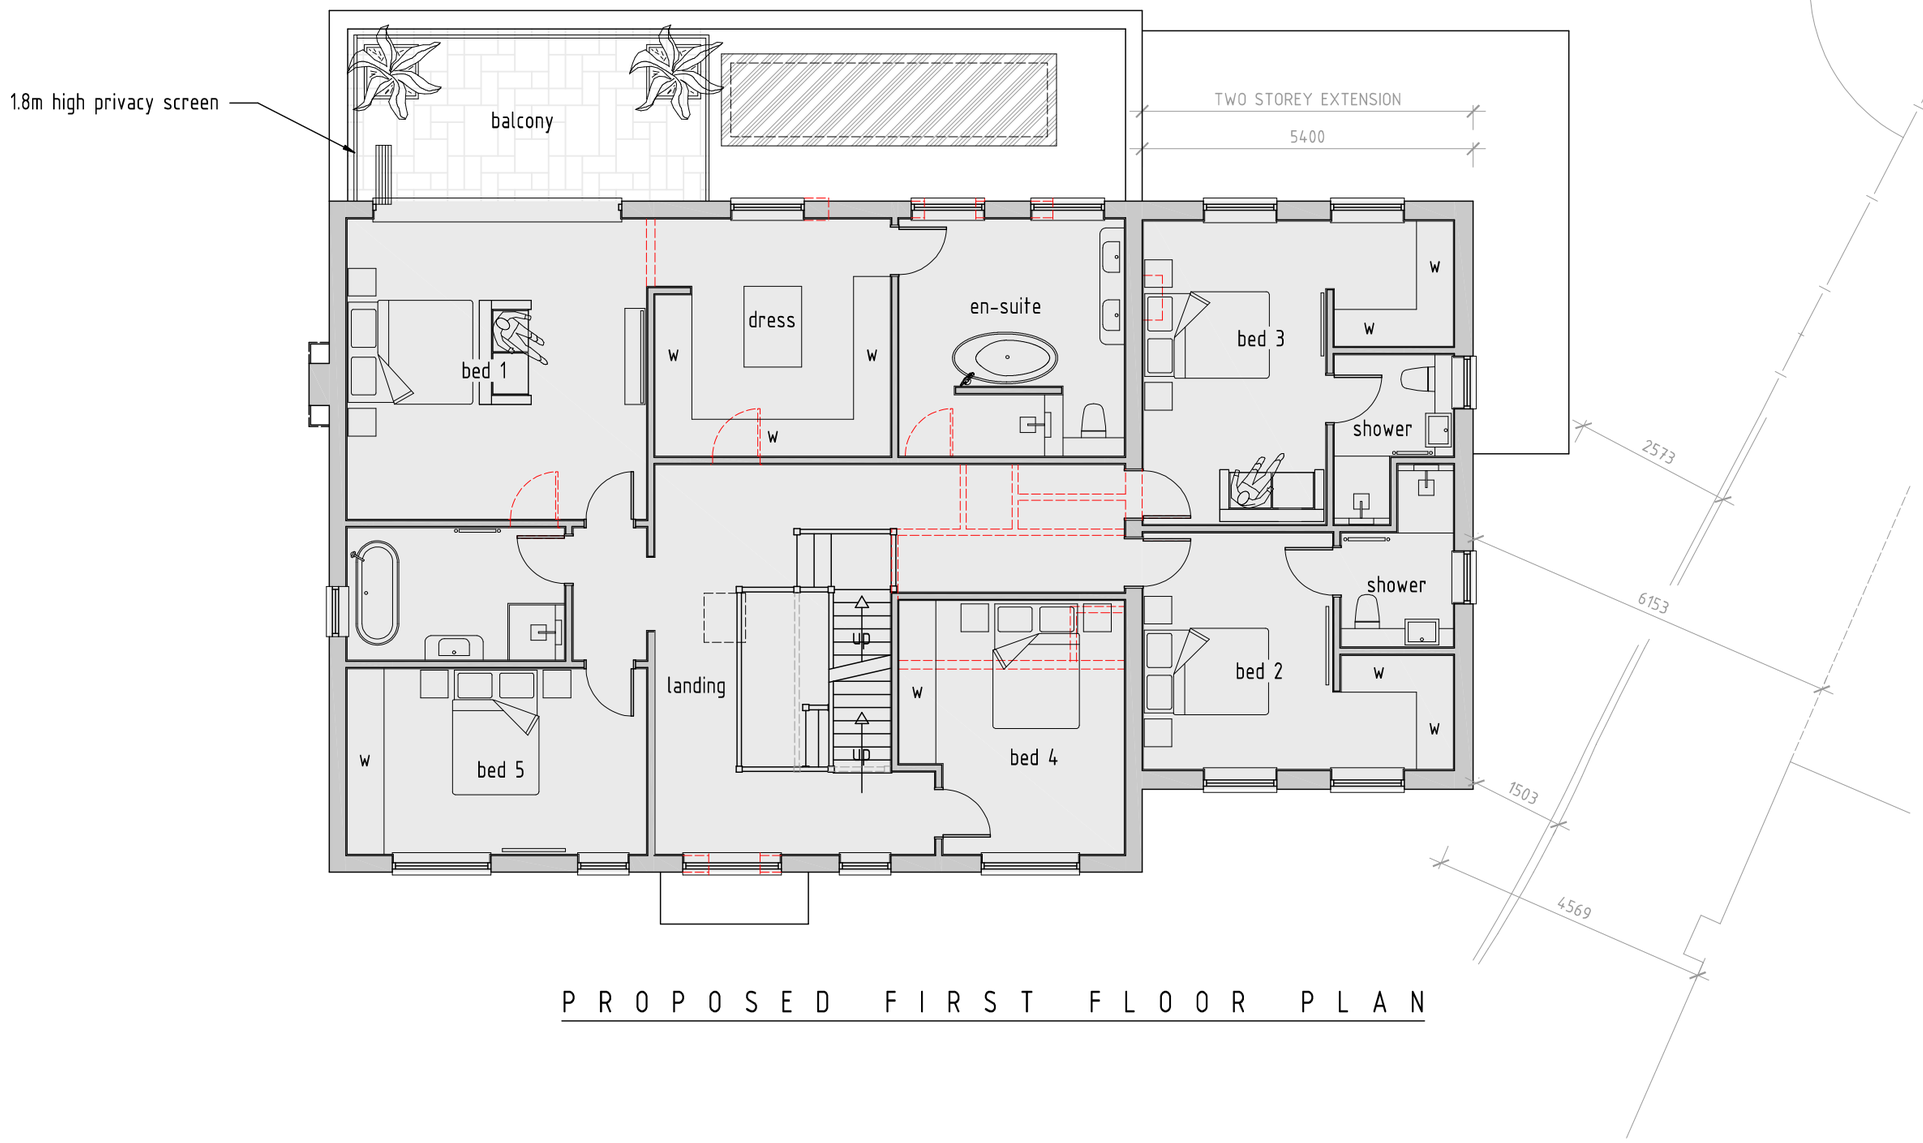


PROPOSED FIRST FLOOR PLAN

drawing: PROPOSED FIRST FLOOR PLAN	scale: 1 : 100 A3	date: 25 / 09 / 2019	
	drawing no: 1052 / P / 4 A	drawn: AT	
project: 3 ROGERS RUFF, NORTHWOOD	client: MR & MRS LAKHANI		

N

SCALE BAR (m)

0 1 2 3 4 5

DUSEK DESIGN ASSOCIATES LTD
ARCHITECTURE + PLANNING

01895 831 103
info@dusek.co.uk
www.dusek.co.uk

DDA