
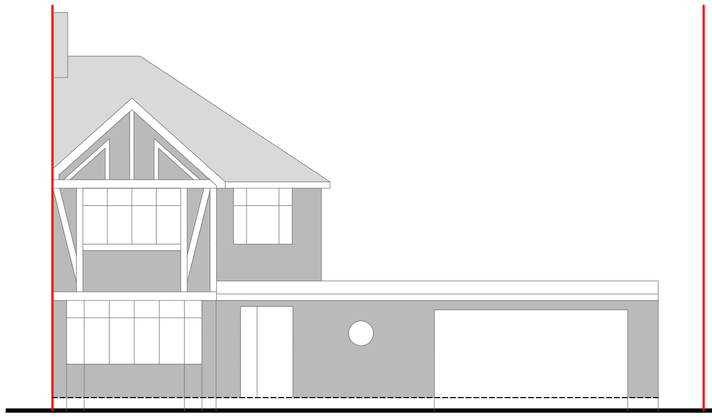


Front Elevation

0 1 2 3 4 5
metres 1:100 scale

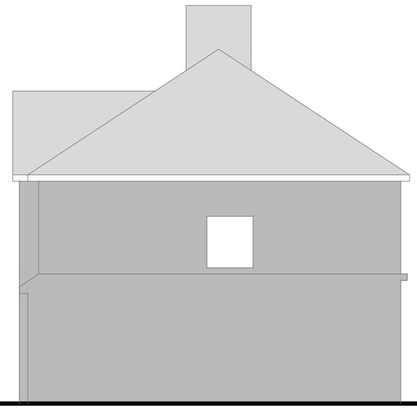

Side Elevation

0 1 2 3 4 5
metres 1:100 scale




Rear Elevation

0 1 2 3 4 5
metres 1:100 scale




Front Elevation

0 1 2 3 4 5
metres 1:100 scale

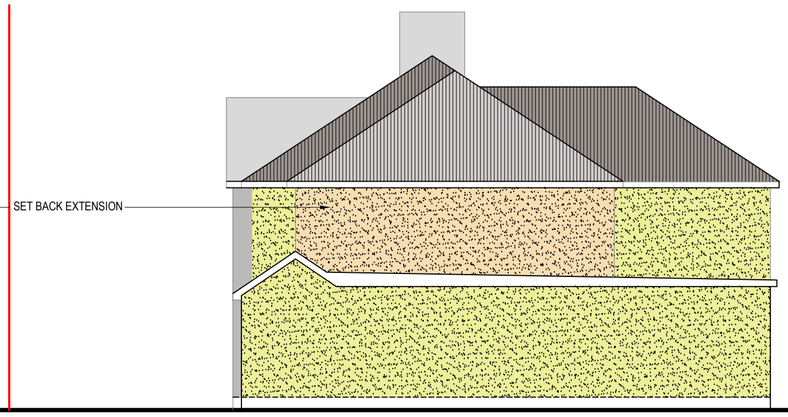



Side Elevation

0 1 2 3 4 5
metres 1:100 scale

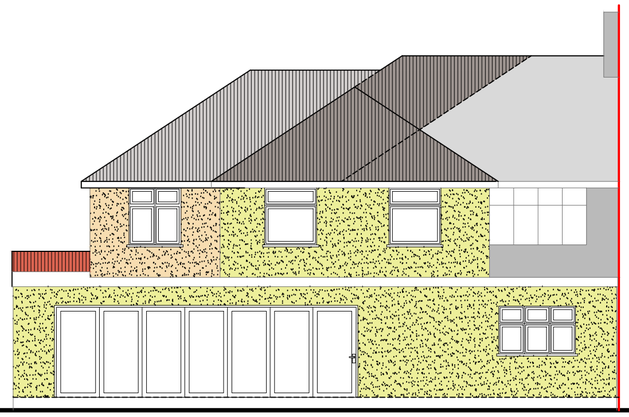

Rear Elevation

0 1 2 3 4 5
metres 1:100 scale

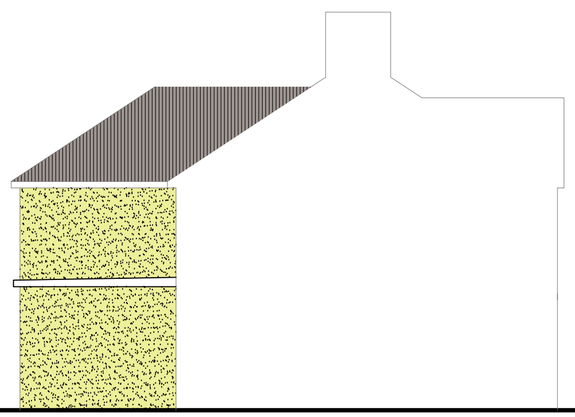

Side Elevation

0 1 2 3 4 5
metres 1:100 scale

**NOTE:**

All the new materials match to existing (i.e Roof, walls, wimdows and doors


V - Design

Company: V-Design CAD Services Ltd
Website: www.vdesigncad.co.uk
Email Address: info@vdesigncad.co.uk
Tel : +44 20 3488 4890
Mobile: +44 7312015617



IMPORTANT NOTES:

Dimensions to be verified on site
DO NOT SCALE FROM THIS DRAWING.
Any areas indicated on this drawing are for guidance only.
No responsibility is taken for their accuracy.

This drawing is the property of **V-DESIGN CAD Services Ltd** Copyright is reserved by them and the drawing is issued on the condition that it is not copied, reproduced, retained or disclosed to any unauthorized person, either wholly or in part without the consent in writing of **V-DESIGN CAD Services Ltd**


ADDRESS:
161, Woodland Avenue,
Eastcote,
HA4 9QX

LEGENDS:

| EXISTING: | PROPOSED: |
|---|---|
| Existing Wall | Cavity Wall |
| Internal Wall | Internal Wall (Timber Partition) |
| Site Boundary | Site Boundary |
| Windows | Windows |
| Doors | Doors |

Drawing Title:

Existing & Proposed Elevations

Scale: 1:100 | Paper Size: A2

REVISION/ COMMENTS :


| No: | Comments: | Date: |
|---|---|---|
| A | Changes made acc to comments received | 21-09-26 |
| B | Changes made acc to comments received | 09-10-26 |
| | | |
| | | |
| | | |

Drawn By: VP

Job Ref: 26020

Date: July 2026

Drawing No. PL - 05REV-B

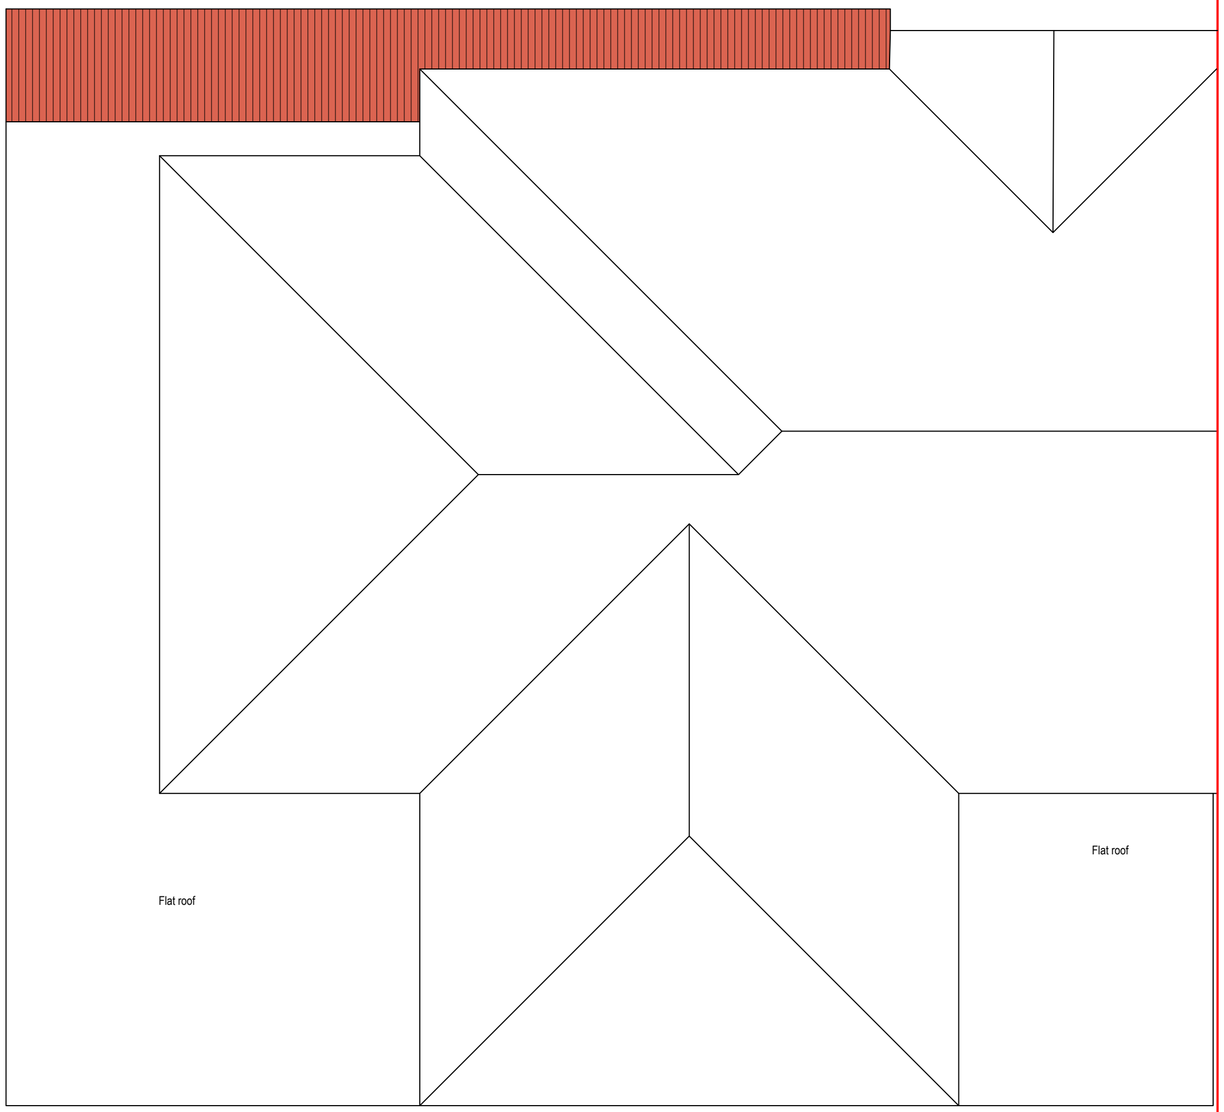


Proposed Roof Plan

0 0.5 1.0 1.5 2.0 2.5
metres 1:50 scale

V - Design

Company: V-Design CAD Services Ltd
Website: www.vdesigncad.co.uk
Email Address: info@vdesigncad.co.uk
Tel : +44 20 3488 4890
Mobile: +44 7312015617

IMPORTANT NOTES:

Dimensions to be verified on site
DO NOT SCALE FROM THIS DRAWING.
Any areas indicated on this drawing are for guidance only.
No responsibility is taken for their accuracy.

This drawing is the property of **V-DESIGN CAD Services Ltd** Copyright is reserved by them and the drawing is issued on the condition that it is not copied, reproduced, retained or disclosed to any unauthorized person, either wholly or in part without the consent in writing of **V-DESIGN CAD Services Ltd**

ADDRESS:
161, Woodland Avenue,
Eastcote,
HA4 9QX

LEGENDS:

| EXISTING: | PROPOSED: |
|---|---|
| Existing Wall | Cavity Wall |
| Internal Wall | Internal Wall (Timber Partition) |
| Site Boundary | Site Boundary |
| Windows | Windows |
| Doors | Doors |


Drawing Title:
Proposed Roof Plan

Scale: 1:50 | Paper Size: A2

REVISION/ COMMENTS :


| No: | Comments: | Date: |
|---|---|---|
| A | Changes made acc to comments received | 21-09-26 |
| B | Changes made acc to comments received | 09-10-26 |
| | | |
| | | |
| | | |

| | |
|---|---|
| Drawn By: | VP |
| Job Ref: | 26020 |
| Date: | July 2026 |
| Drawing No. | PL - 04 REV-B |

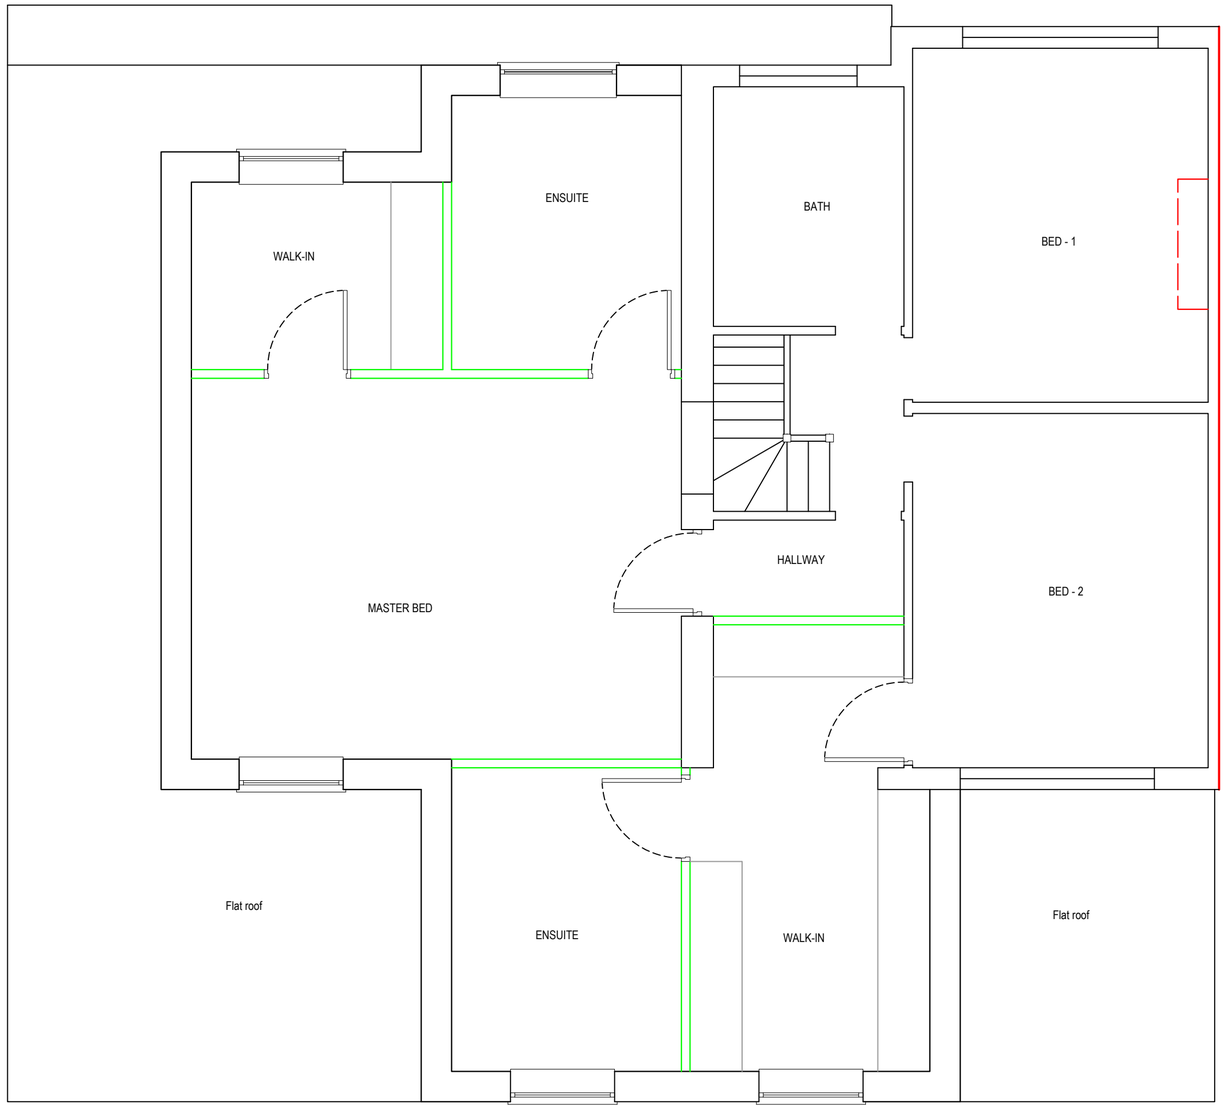


Proposed First Floor Plan

0 0.5 1.0 1.5 2.0 2.5 metres 1:50 scale

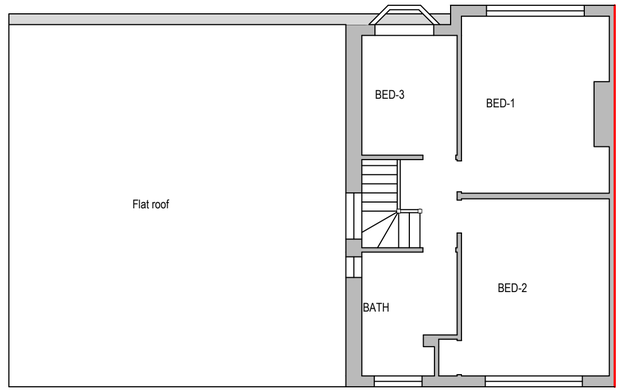


Existing First Floor Plan

0 1 2 3 4 5 metres 1:100 scale

V - Design

Company: V-Design CAD Services Ltd
Website: www.vdesigncad.co.uk
Email Address: info@vdesigncad.co.uk
Tel : +44 20 3488 4890
Mobile: +44 7312015617

IMPORTANT NOTES:

Dimensions to be verified on site
DO NOT SCALE FROM THIS DRAWING.
Any areas indicated on this drawing are for guidance only.
No responsibility is taken for their accuracy.

This drawing is the property of **V-DESIGN CAD Services Ltd** Copyright is reserved by them and the drawing is issued on the condition that it is not copied, reproduced, retained or disclosed to any unauthorized person, either wholly or in part without the consent in writing of **V-DESIGN CAD Services Ltd**

ADDRESS:
161, Woodland Avenue,
Eastcote,
HA4 9QX

LEGENDS:

| EXISTING: | PROPOSED: |
|---|---|
| Existing Wall | Cavity Wall |
| Internal Wall | Internal Wall (Timber Partition) |
| Site Boundary | Site Boundary |
| Windows | Windows |
| Doors | Doors |


Drawing Title:
Existing & Proposed First Floor Plans

Scale: 1:100, 1:50 | Paper Size: A2

REVISION/ COMMENTS :


| No: | Comments: | Date: |
|---|---|---|
| A | Changes made acc to comments received | 21-09-26 |
| B | Changes made acc to comments received | 09-10-26 |
| | | |
| | | |
| | | |

Drawn By: VP
Job Ref: 26020
Date: July 2026
Drawing No. PL - 03 REV-B

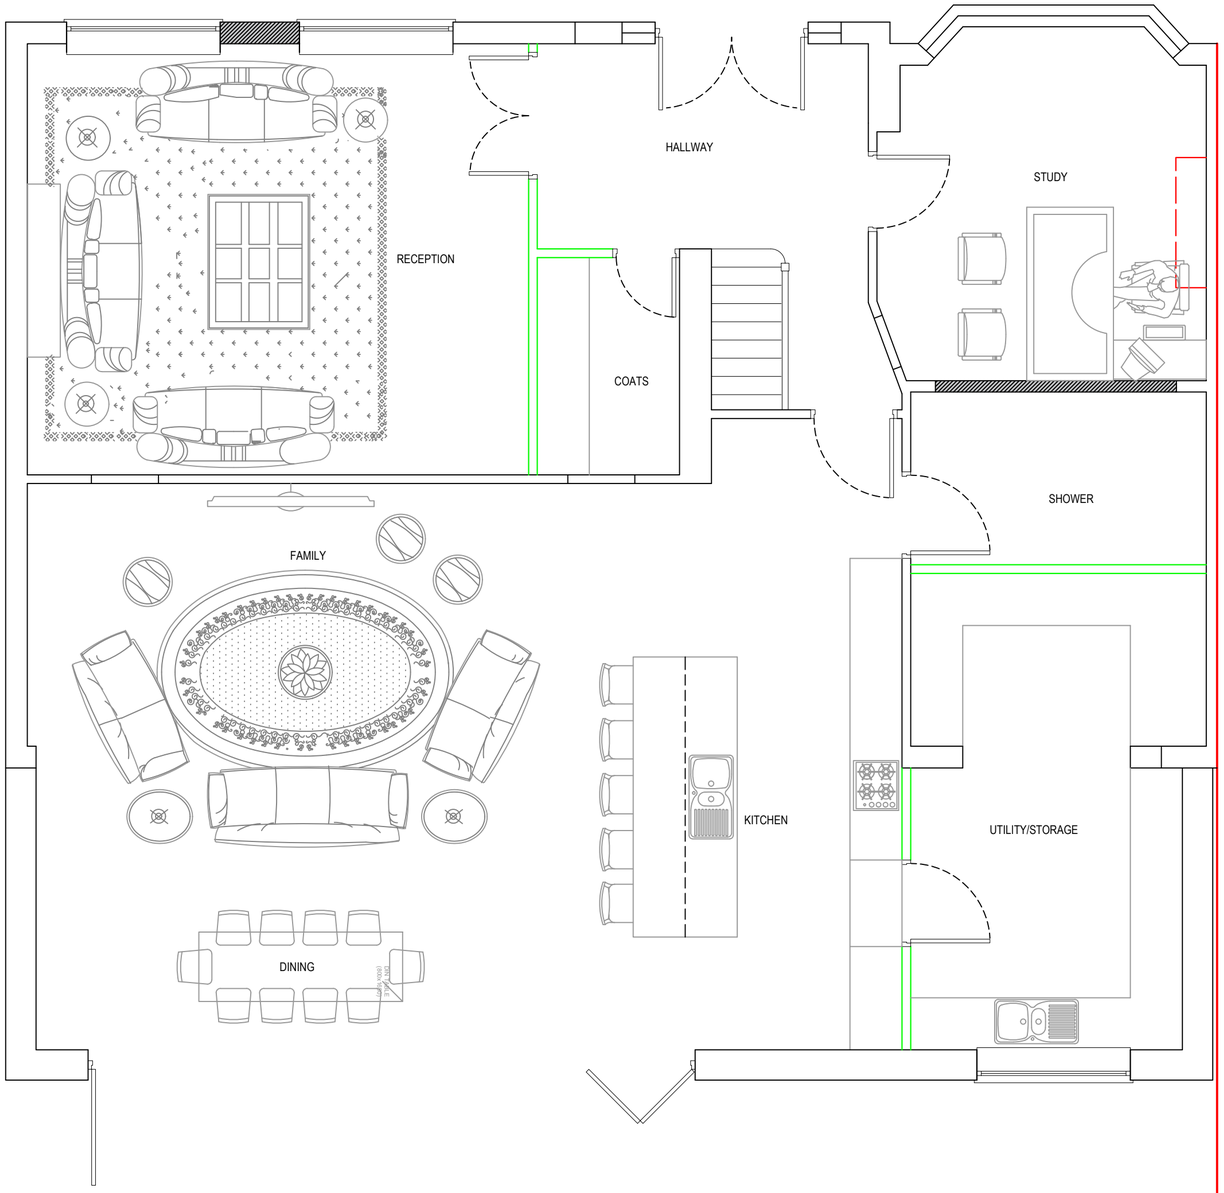


Proposed Ground Floor Plan

0 0.5 1.0 1.5 2.0 2.5 metres 1:50 scale

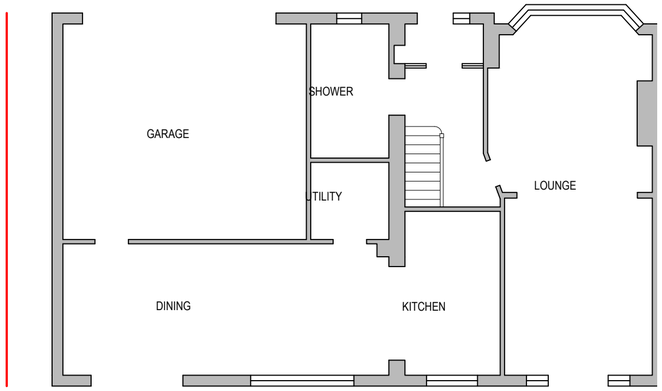


Existing Ground Floor Plan

0 1 2 3 4 5 metres 1:100 scale

V - Design

Company: V-Design CAD Services Ltd
Website: www.vdesigncad.co.uk
Email Address: info@vdesigncad.co.uk
Tel : +44 20 3488 4890
Mobile: +44 7312015617

IMPORTANT NOTES:

Dimensions to be verified on site
DO NOT SCALE FROM THIS DRAWING.
Any areas indicated on this drawing are for guidance only.
No responsibility is taken for their accuracy.

This drawing is the property of **V-DESIGN CAD Services Ltd** Copyright is reserved by them and the drawing is issued on the conditon that it is not copied, reproduced, retained or disclosed to any unauthorized person, either wholly or in part without the consent in writing of **V-DESIGN CAD Services Ltd**

ADDRESS:
161, Woodland Avenue,
Eastcote,
HA4 9QX

LEGENDS:

| EXISTING: | PROPOSED: |
|---|---|
| Existing Wall | Cavity Wall |
| Internal Wall | Internal Wall (Timber Partition) |
| Site Boundary | Site Boundary |
| Windows | Windows |
| Doors | Doors |


Drawing Title:
Existing & Proposed Ground Floor Plans

Scale: 1:100, 1:50 | Paper Size: A2

REVISION/ COMMENTS :

| No: | Comments: | Date: |
|---|---|---|
| | | |
| | | |
| | | |
| | | |
| | | |

Drawn By: VP
Job Ref: 26020
Date: July 2026
Drawing No. PL - 02

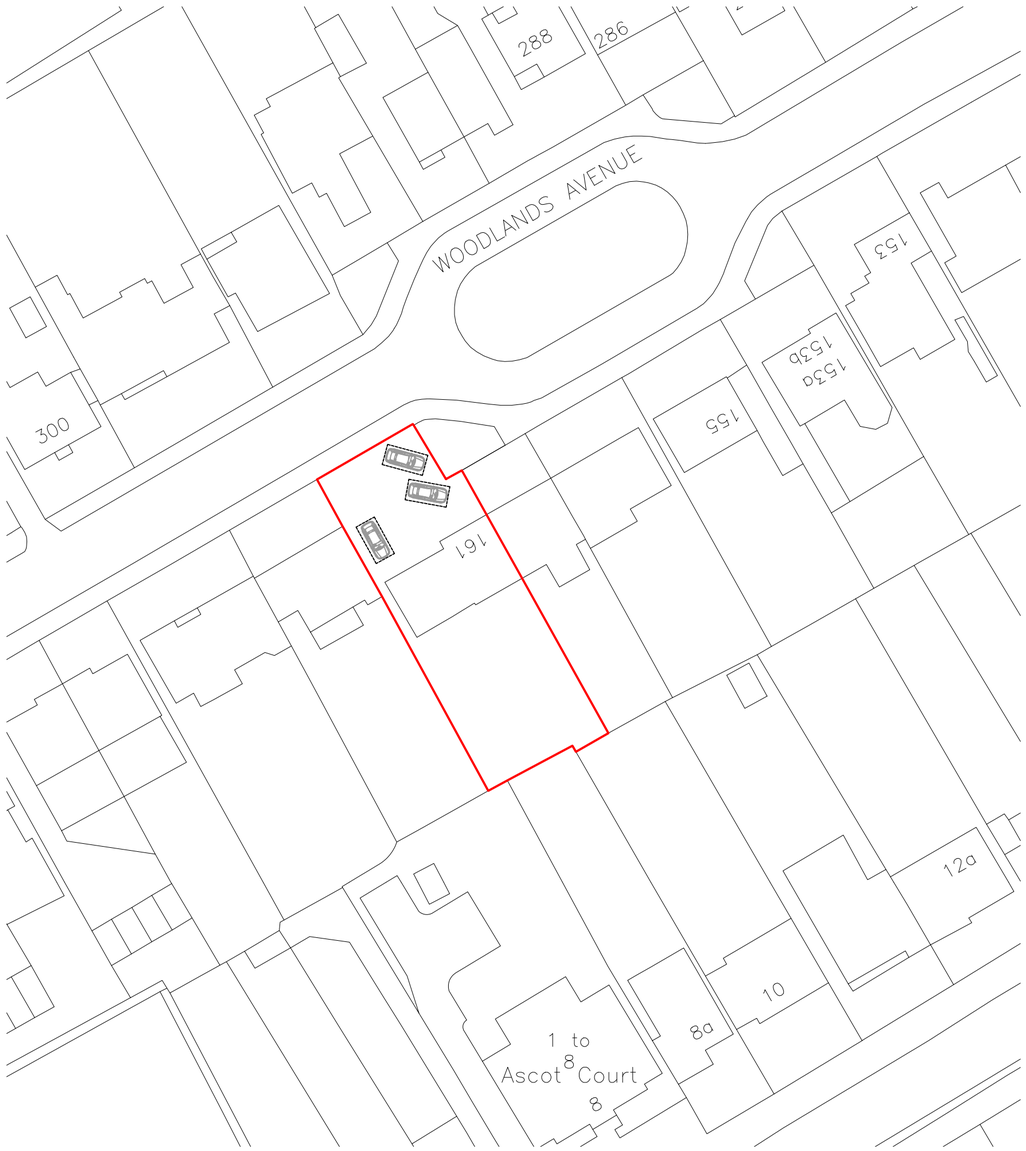


## Block Plan

0 5 10 15 20 25 metres 1:500 scale




## Site Location

0 10 20 30 40 50 metres 1:1250 scale


V - Design

Company: V-Design CAD Services Ltd
Website: www.vdesigncad.co.uk
Email Address: info@vdesigncad.co.uk
Tel : +44 20 3488 4890
Mobile: +44 7312015617


IMPORTANT NOTES:

Dimensions to be verified on site
DO NOT SCALE FROM THIS DRAWING.
Any areas indicated on this drawing are for guidance only.
No responsibility is taken for their accuracy.


This drawing is the property of **V-DESIGN CAD Services Ltd** Copyright is reserved by them and the drawing is issued on the condition that it is not copied, reproduced, retained or disclosed to any unauthorized person, either wholly or in part without the consent in writing of **V-DESIGN CAD Services Ltd**


ADDRESS:
161, Woodland Avenue,
Eastcote,
HA4 9QX

LEGENDS:

| EXISTING: | PROPOSED: |
|---|---|
| Existing Wall | Cavity Wall |
| Internal Wall | Internal Wall (Timber Partition) |
| Site Boundary | Site Boundary |
| Windows | Windows |
| Doors | Doors |

Drawing Title:

Block Plan and Site Plan

| Scale: 1:500, 1:1250 | Paper Size: A2 |
|---|---|

REVISION/ COMMENTS :

| No: | Comments: | Date: |
|---|---|---|
| | | |
| | | |
| | | |
| | | |
| | | |

| | |
|---|---|
| Drawn By: | VP |
| Job Ref: | 26020 |
| Date: | July 2026 |
| Drawing No. | PL - 01 |