
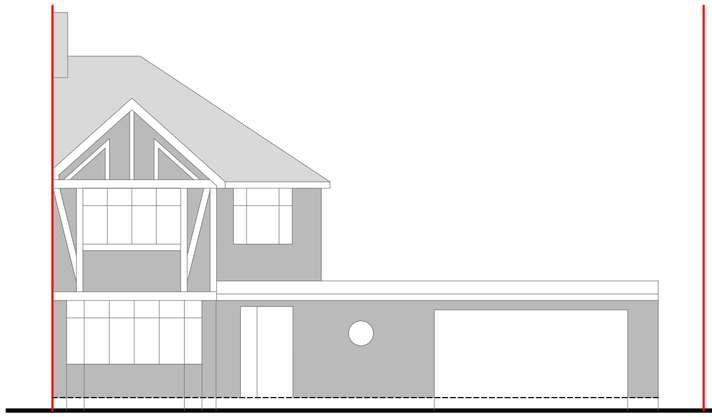



Front Elevation

0 1 2 3 4 5
metres 1:100 scale

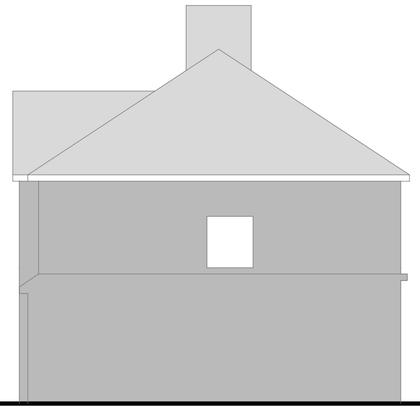

Side Elevation

0 1 2 3 4 5
metres 1:100 scale

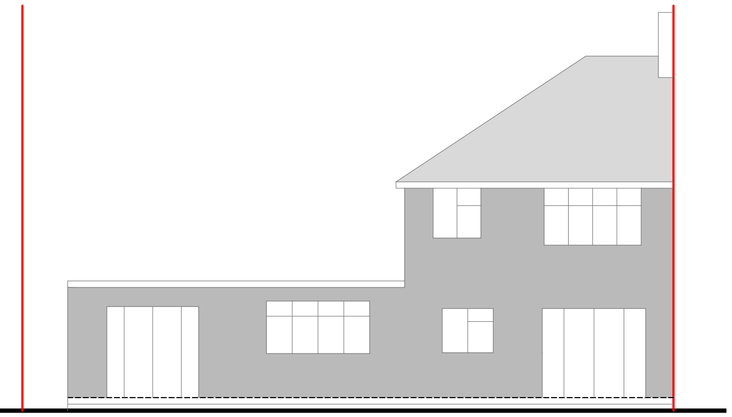


Rear Elevation

0 1 2 3 4 5
metres 1:100 scale



Front Elevation

0 1 2 3 4 5
metres 1:100 scale

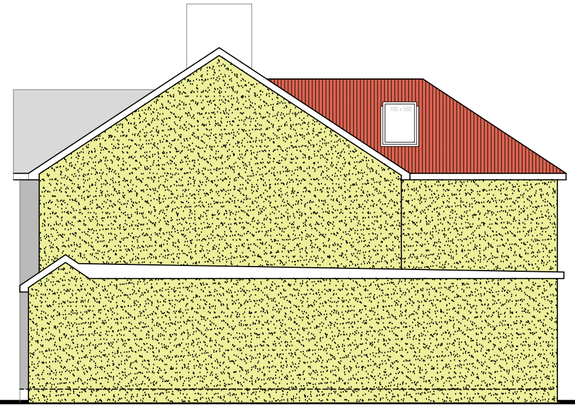


Side Elevation

0 1 2 3 4 5
metres 1:100 scale



Rear Elevation

0 1 2 3 4 5
metres 1:100 scale

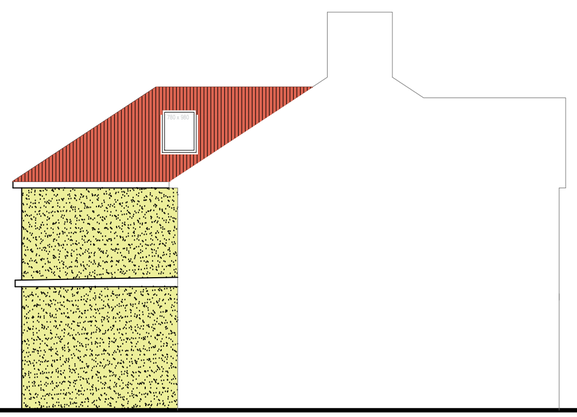

Side Elevation

0 1 2 3 4 5
metres 1:100 scale

NOTE:

All the new materials match to existing (i.e Roof, walls, wimdows and doors

V - Design

Company: V-Design CAD Services Ltd
Website: www.vdesigncad.co.uk
Email Address: info@vdesigncad.co.uk
Tel : +44 20 3488 4890
Mobile: +44 7312015617

IMPORTANT NOTES:

Dimensions to be verified on site
DO NOT SCALE FROM THIS DRAWING.
Any areas indicated on this drawing are for guidance only.
No responsibility is taken for their accuracy.

This drawing is the property of **V-DESIGN CAD Services Ltd** Copyright is reserved by them and the drawing is issued on the condition that it is not copied, reproduced, retained or disclosed to any unauthorized person, either wholly or in part without the consent in writing of **V-DESIGN CAD Services Ltd**

ADDRESS:
161, Woodland Avenue,
Eastcote,
HA4 9QX

LEGENDS:

EXISTING:	PROPOSED:
Existing Wall	Cavity Wall
Internal Wall	Internal Wall (Timber Partition)
Site Boundary	Site Boundary
Windows	Windows
Doors	Doors


Drawing Title:
Existing & Proposed Elevations

Scale: 1:100 | Paper Size: A2

REVISION/ COMMENTS :

No:	Comments:	Date:
A	Changes made acc to comments received	21-09-26

Drawn By: VP
Job Ref: 26020
Date: July 2026
Drawing No. PL - 05REV-A

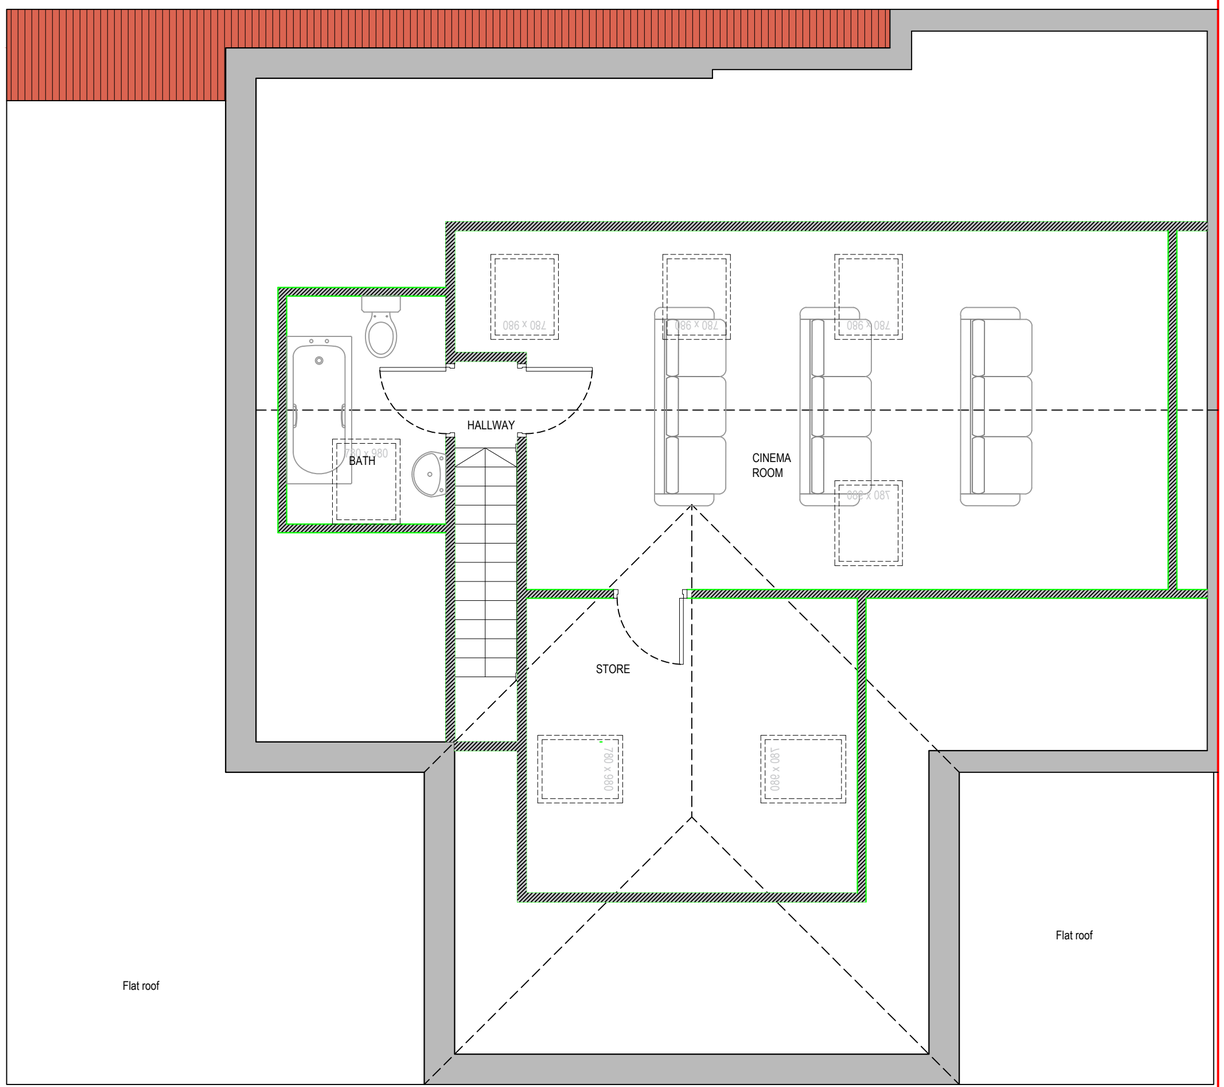

Proposed First Floor Plan

0 0.5 1.0 1.5 2.0 2.5
metres 1:50 scale

V - Design
Company: V-Design CAD Services Ltd
Website: www.vdesigncad.co.uk
Email Address: info@vdesigncad.co.uk
Tel : +44 20 3488 4890
Mobile: +44 7312015617

IMPORTANT NOTES:

Dimensions to be verified on site
DO NOT SCALE FROM THIS DRAWING.
Any areas indicated on this drawing are for guidance only.
No responsibility is taken for their accuracy.

This drawing is the property of **V-DESIGN CAD Services Ltd** Copyright is reserved by them and the drawing is issued on the condition that it is not copied, reproduced, retained or disclosed to any unauthorized person, either wholly or in part without the consent in writing of **V-DESIGN CAD Services Ltd**

ADDRESS:
161, Woodland Avenue,
Eastcote,
HA4 9QX

LEGENDS:

EXISTING:	PROPOSED:
Existing Wall	Cavity Wall
Internal Wall	Internal Wall (Timber Partition)
Site Boundary	Site Boundary
Windows	Windows
Doors	Doors


Drawing Title:
Proposed Loft Floor Plan

Scale: 1:50 | Paper Size: A2

REVISION/ COMMENTS :


No:	Comments:	Date:
A	Changes made acc to comments received	21-09-26

Drawn By:	VP
Job Ref:	26020
Date:	July 2026
Drawing No.	PL - 04 REV-A

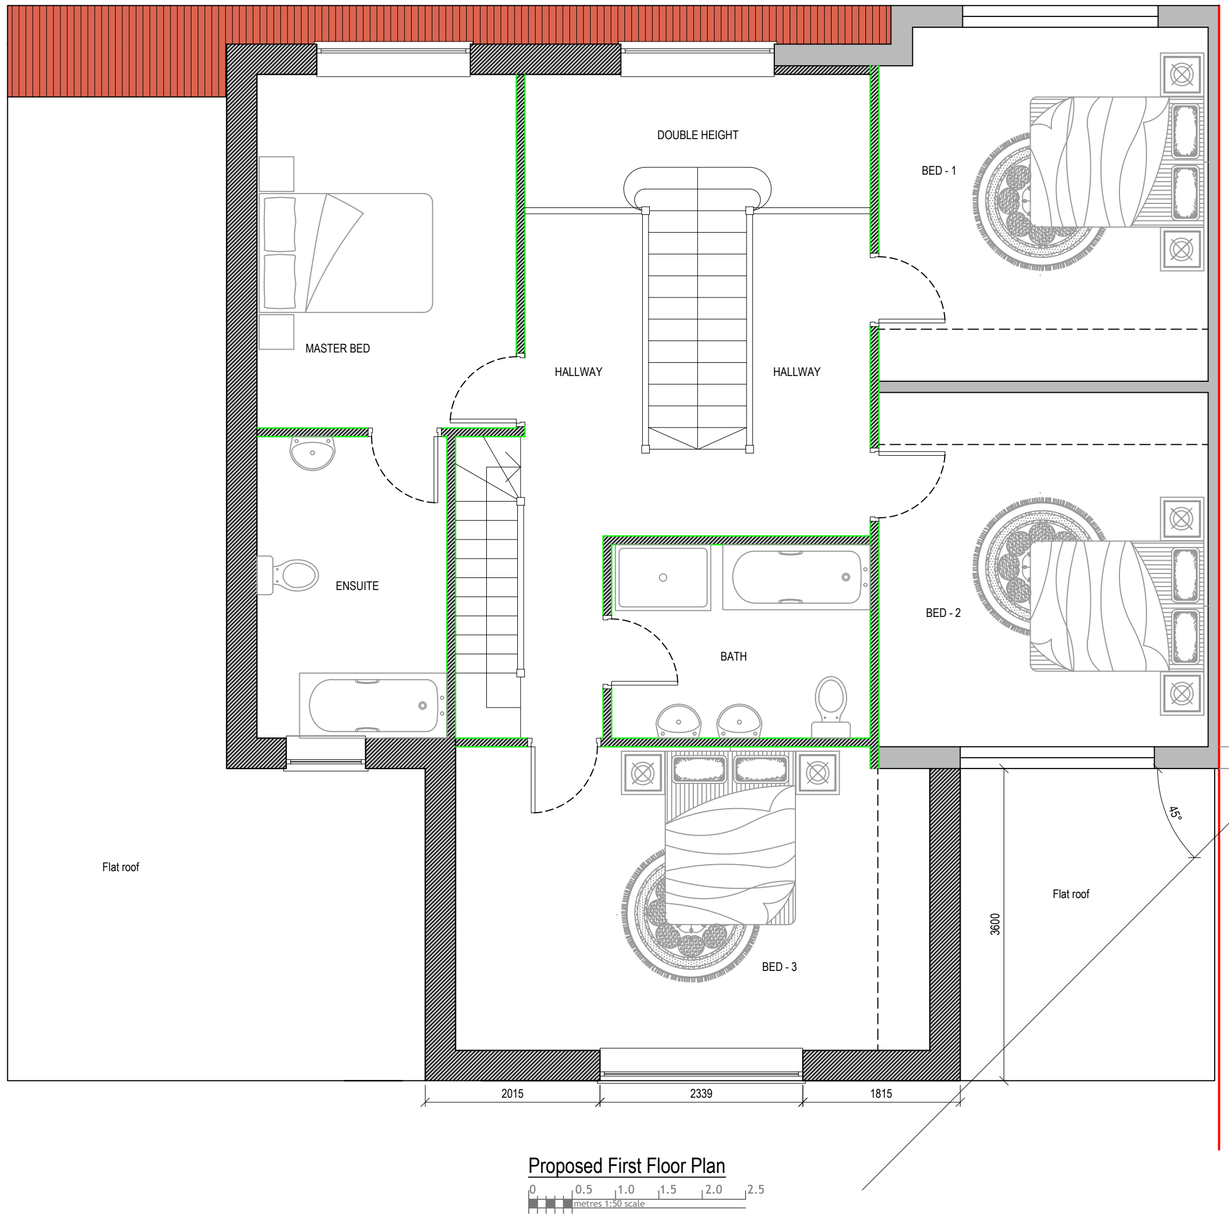

Proposed First Floor Plan

0 0.5 1.0 1.5 2.0 2.5 metres 1:50 scale

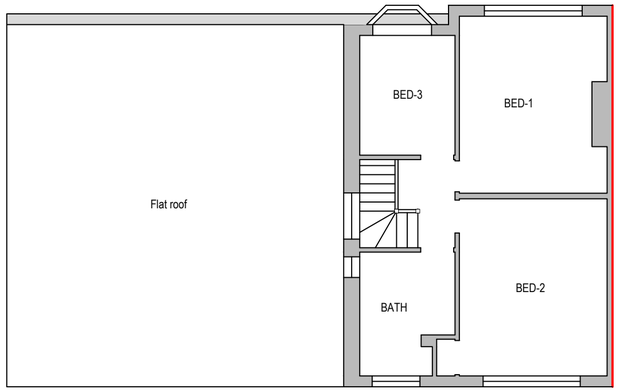

Existing First Floor Plan

0 1 2 3 4 5 metres 1:100 scale

V - Design

Company: V-Design CAD Services Ltd
Website: www.vdesigncad.co.uk
Email Address: info@vdesigncad.co.uk
Tel : +44 20 3488 4890
Mobile: +44 7312015617

IMPORTANT NOTES:

Dimensions to be verified on site
DO NOT SCALE FROM THIS DRAWING.
Any areas indicated on this drawing are for guidance only.
No responsibility is taken for their accuracy.

This drawing is the property of **V-DESIGN CAD Services Ltd** Copyright is reserved by them and the drawing is issued on the condition that it is not copied, reproduced, retained or disclosed to any unauthorized person, either wholly or in part without the consent in writing of **V-DESIGN CAD Services Ltd**

ADDRESS:
161, Woodland Avenue,
Eastcote,
HA4 9QX

LEGENDS:

EXISTING:	PROPOSED:
Existing Wall	Cavity Wall
Internal Wall	Internal Wall (Timber Partition)
Site Boundary	Site Boundary
Windows	Windows
Doors	Doors


Drawing Title:
Existing & Proposed First Floor Plans

Scale: 1:100, 1:50 | Paper Size: A2

REVISION/ COMMENTS :


No:	Comments:	Date:
A	Changes made acc to comments received	21-09-26

Drawn By: VP
Job Ref: 26020
Date: July 2026
Drawing No. PL - 03 REV-A

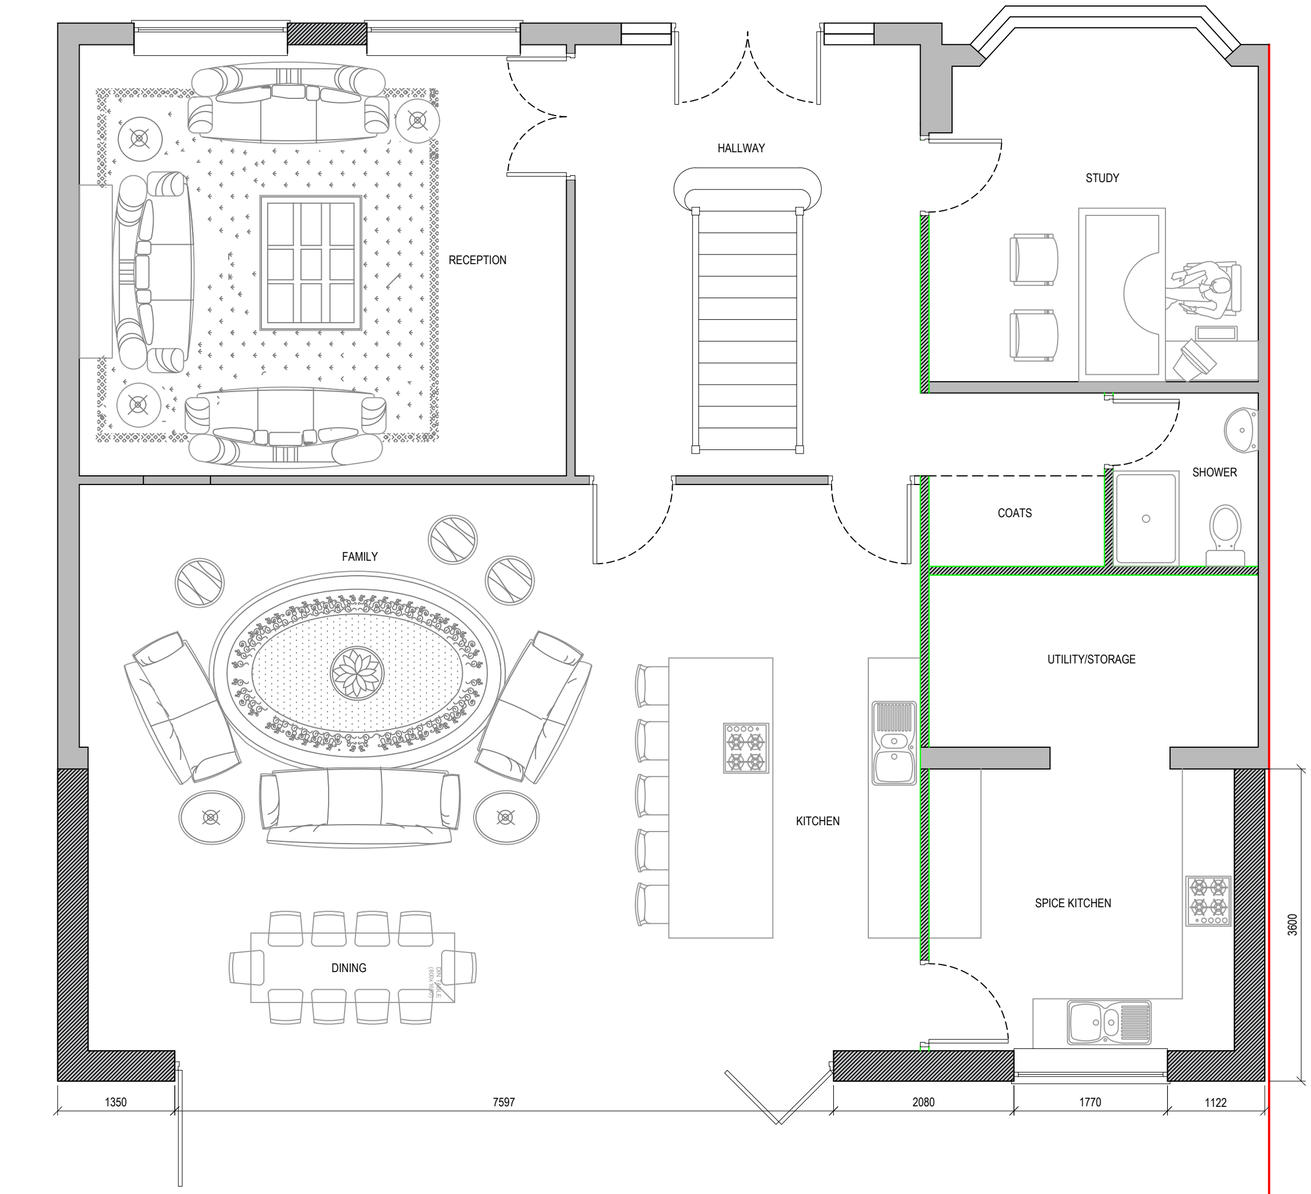

Proposed Ground Floor Plan

0 0.5 1.0 1.5 2.0 2.5 metres 1:50 scale

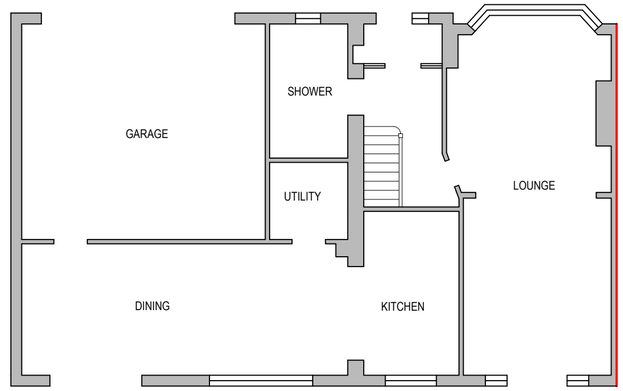

Existing Ground Floor Plan

0 1 2 3 4 5 metres 1:100 scale

V - Design

Company: V-Design CAD Services Ltd
Website: www.vdesigncad.co.uk
Email Address: info@vdesigncad.co.uk
Tel : +44 20 3488 4890
Mobile: +44 7312015617

IMPORTANT NOTES:

Dimensions to be verified on site
DO NOT SCALE FROM THIS DRAWING.
Any areas indicated on this drawing are for guidance only.
No responsibility is taken for their accuracy.

This drawing is the property of **V-DESIGN CAD Services Ltd** Copyright is reserved by them and the drawing is issued on the condition that it is not copied, reproduced, retained or disclosed to any unauthorized person, either wholly or in part without the consent in writing of **V-DESIGN CAD Services Ltd**

ADDRESS:
161, Woodland Avenue,
Eastcote,
HA4 9QX

LEGENDS:

EXISTING:	PROPOSED:
Existing Wall	Cavity Wall
Internal Wall	Internal Wall (Timber Partition)
Site Boundary	Site Boundary
Windows	Windows
Doors	Doors


Drawing Title:
Existing & Proposed Ground Floor Plans

Scale: 1:100, 1:50 | Paper Size: A2

REVISION/ COMMENTS :

No:	Comments:	Date:

Drawn By: VP
Job Ref: 26020
Date: July 2026
Drawing No. PL - 02

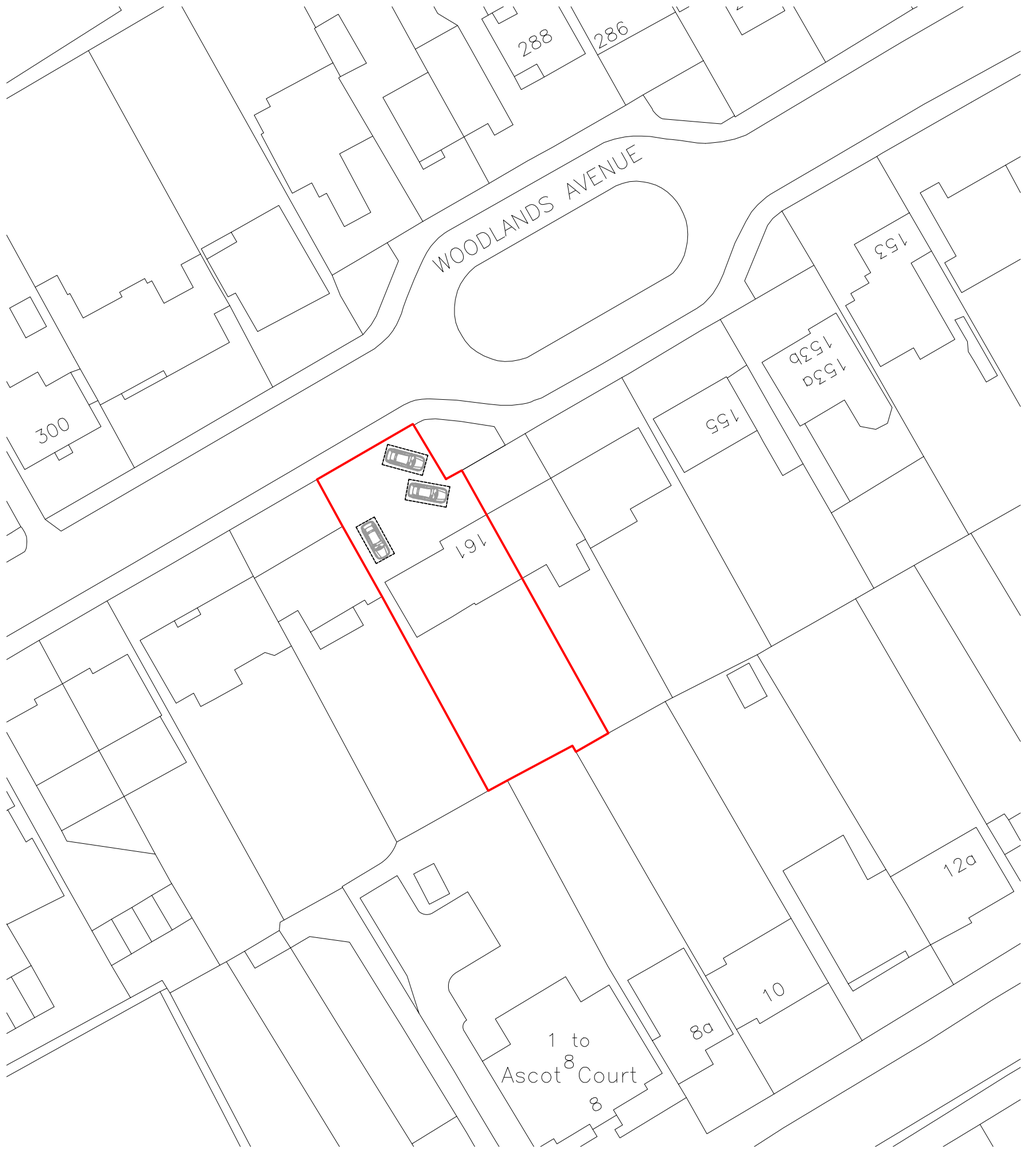

Block Plan

0 5 10 15 20 25 metres 1:500 scale



Site Location

0 10 20 30 40 50 metres 1:1250 scale

V - Design

Company: V-Design CAD Services Ltd
Website: www.vdesigncad.co.uk
Email Address: info@vdesigncad.co.uk
Tel : +44 20 3488 4890
Mobile: +44 7312015617

IMPORTANT NOTES:

Dimensions to be verified on site
DO NOT SCALE FROM THIS DRAWING.
Any areas indicated on this drawing are for guidance only.
No responsibility is taken for their accuracy.

This drawing is the property of **V-DESIGN CAD Services Ltd** Copyright is reserved by them and the drawing is issued on the condition that it is not copied, reproduced, retained or disclosed to any unauthorized person, either wholly or in part without the consent in writing of **V-DESIGN CAD Services Ltd**

ADDRESS:
161, Woodland Avenue,
Eastcote,
HA4 9QX

LEGENDS:

EXISTING:	PROPOSED:
Existing Wall	Cavity Wall
Internal Wall	Internal Wall (Timber Partition)
Site Boundary	Site Boundary
Windows	Windows
Doors	Doors

Drawing Title:

Block Plan and Site Plan

Scale: 1:500, 1:1250	Paper Size: A2

REVISION/ COMMENTS :

No:	Comments:	Date:

Drawn By:	VP
Job Ref:	26020
Date:	July 2026
Drawing No.	PL - 01