

SITE LOCATION PLAN
AREA 2 HA
SCALE: 1:1250 on A4
CENTRE COORDINATES: 508974 , 191833



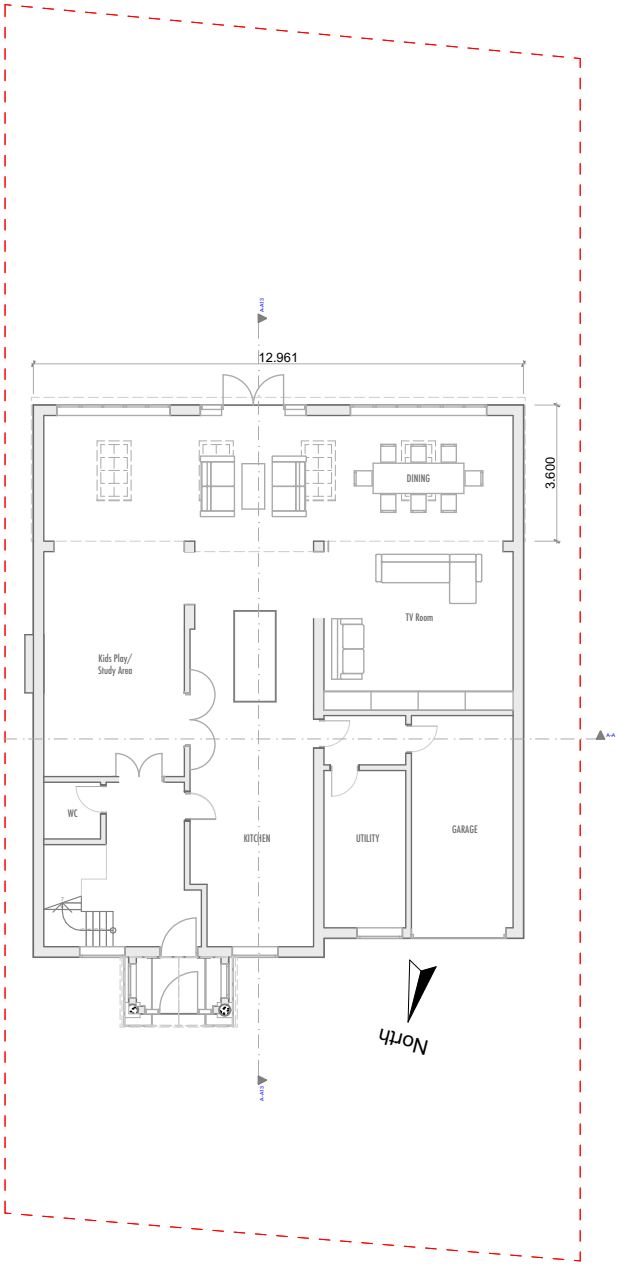


5 Halland Way 1:1

Unit 7, Progress Business Centre, Whittle Parkway, Slough, SL1 6DQ, England	Job	Job No	Drawing	Drawing No	Revision
	HALLAND WAY 5 HALLAND WAY NORTHWOOD HA6 2AG England	20/HWN	Site Location Plan	EX-HWN-400	C
		Date	Client	Drawn by	Scale
		16/10/2026	Tanna Family	JM	1:1250@A4

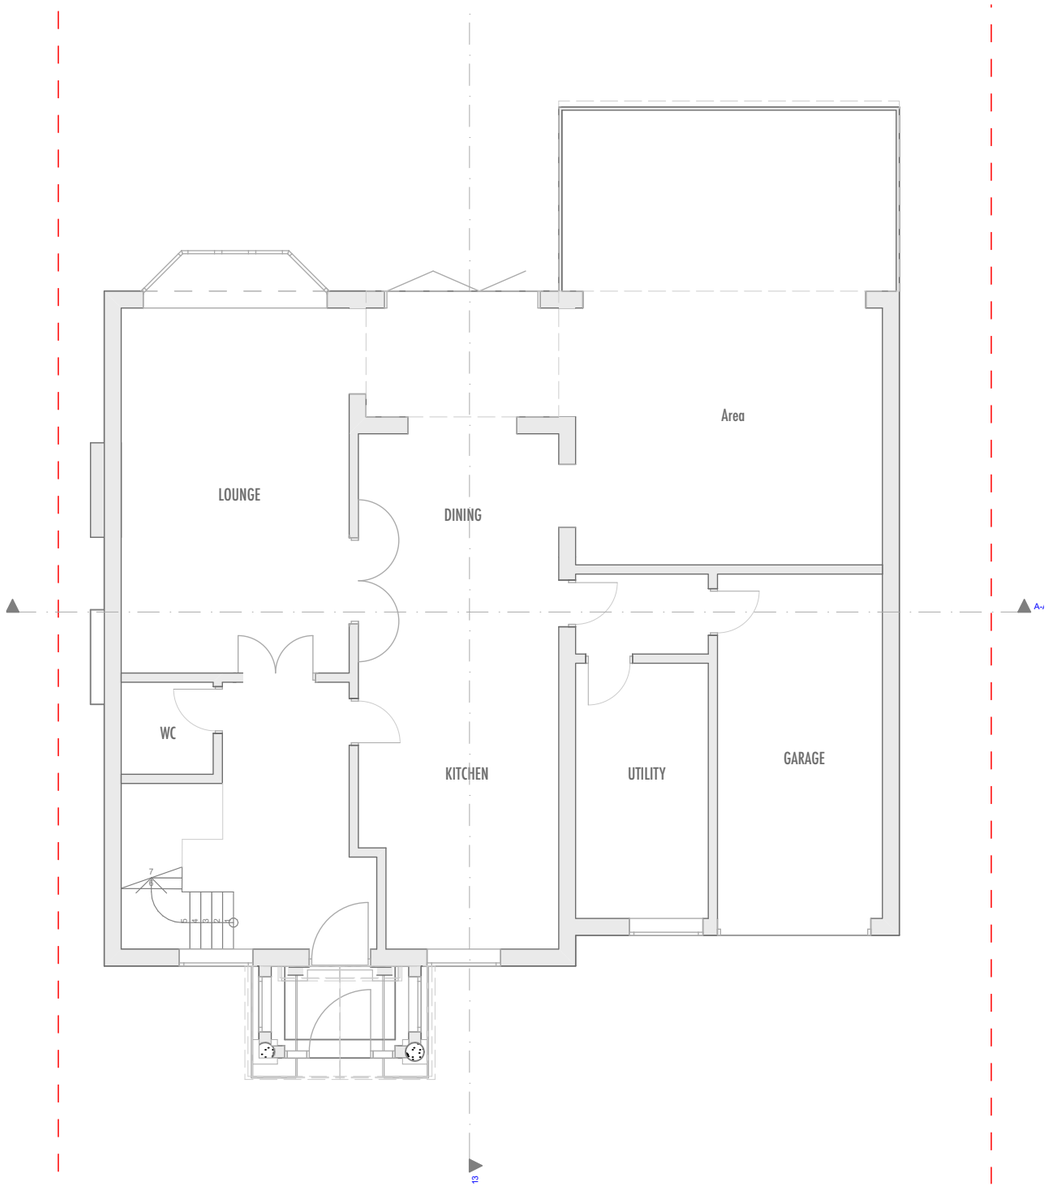


0. Ground Floor (1) 1:100

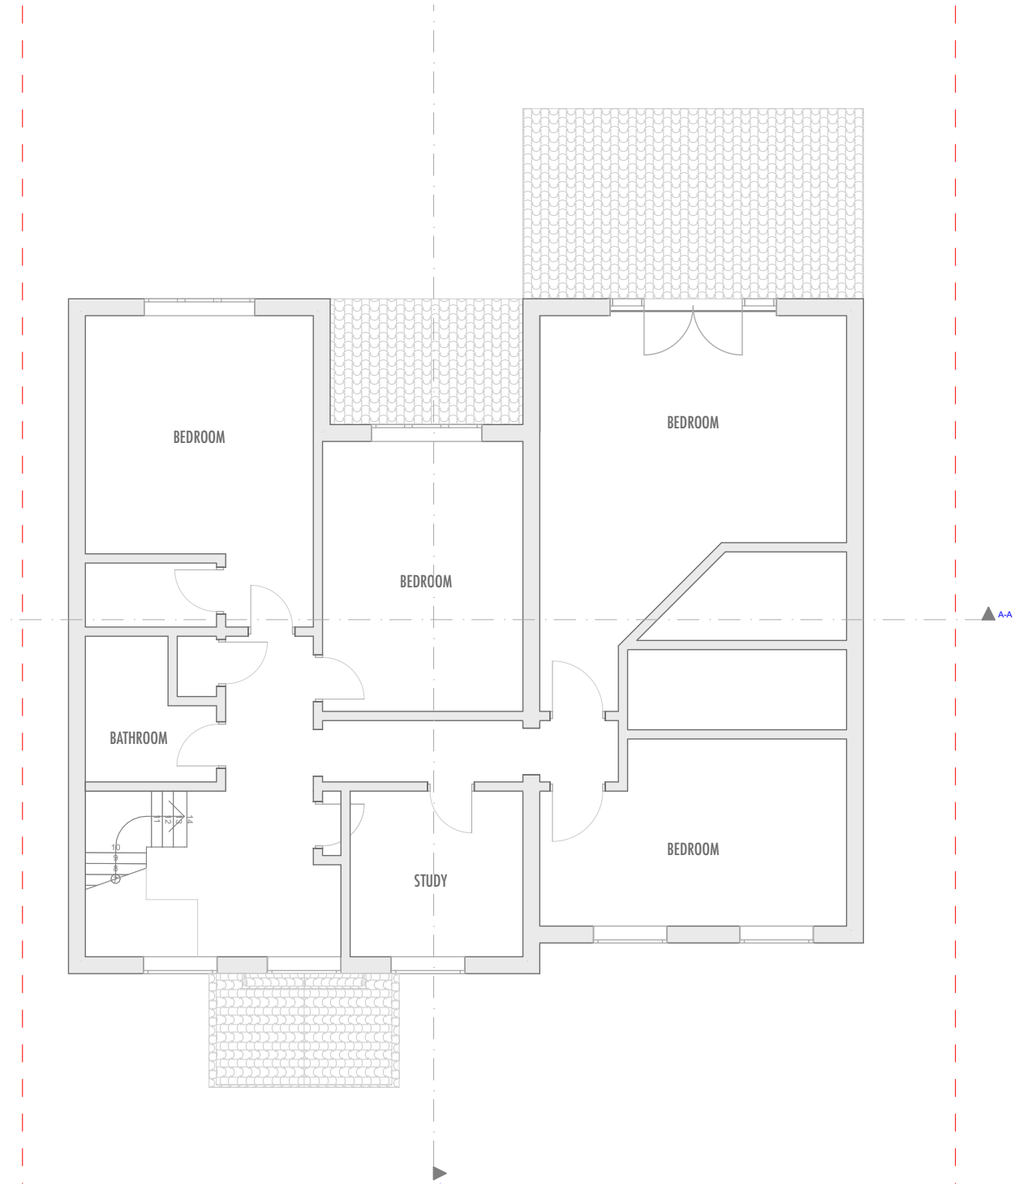


1. First 1:100

Mudan Architectural Design
Mudan AD Ltd · Registered in England No. 13548753
Suite 3J, Argyle House, Joel Street, Northwood Hills HA6 1LL
Registered office: DNS House, 382 Kenton Road, Harrow HA3 8DP
T 020 3974 2112 · jm@mudanad.co.uk · mudanad.co.uk

Job	Job No	Drawing	Drawing No		Revision	Project Status	Project North
HALLAND WAY 5 HALLAND WAY NORTHWOOD HA6 2AG England	20/HWN	Existing Plans	EX-HWN-001		E	**PLANNING APPLICATION**	North
	Date	Client	Drw by	Chk by	Scale	Scale Bar	
	16/10/2026	Tanna Family	JM	JM	1:100@A3	0m 1m 2m 3m 4m 5m 6m 7m 8m 9m 10m	

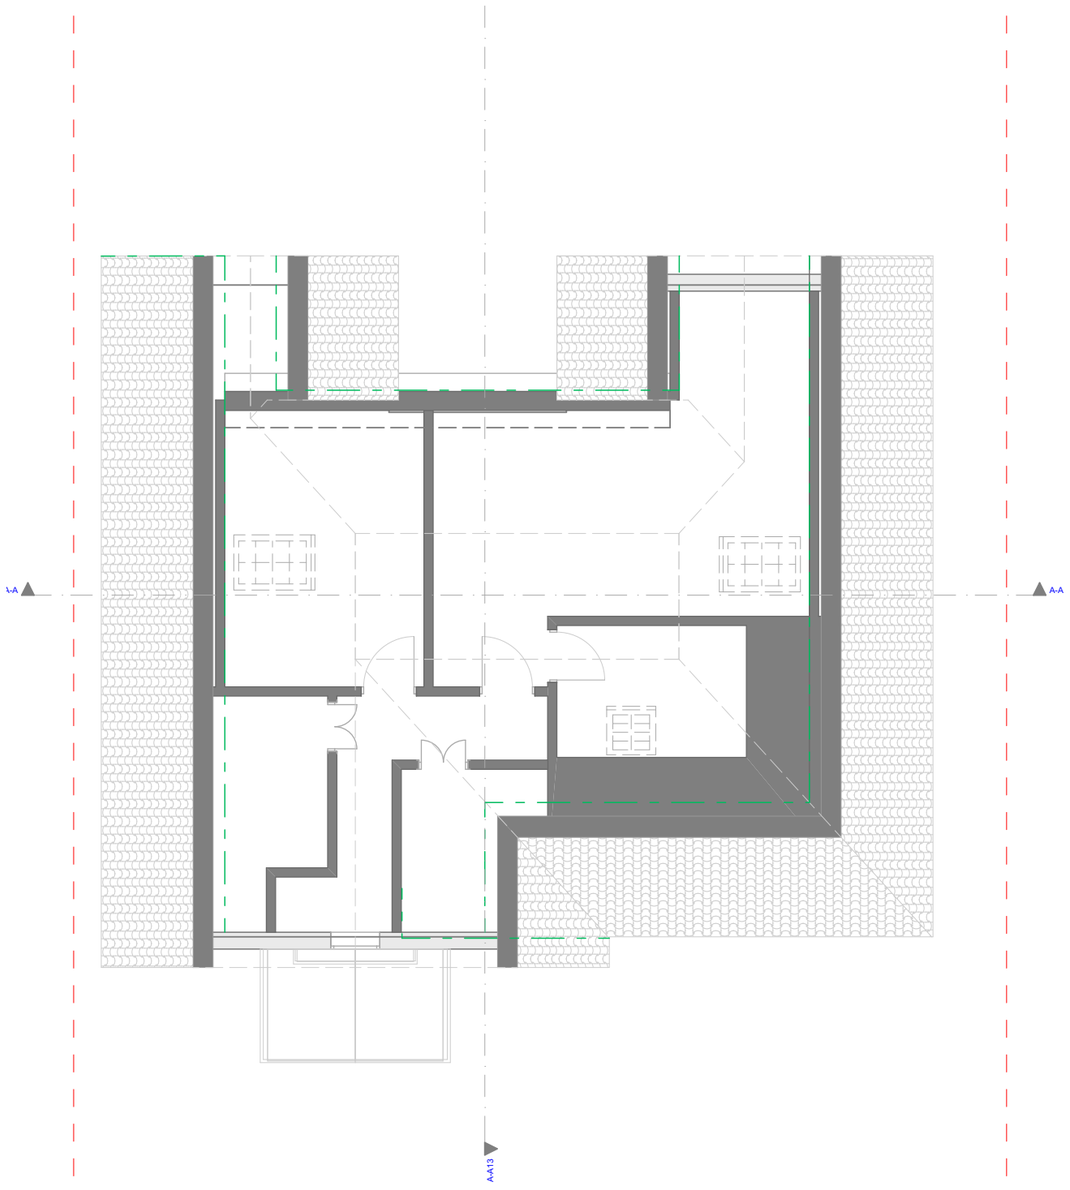

2. Loft (1) 1:100

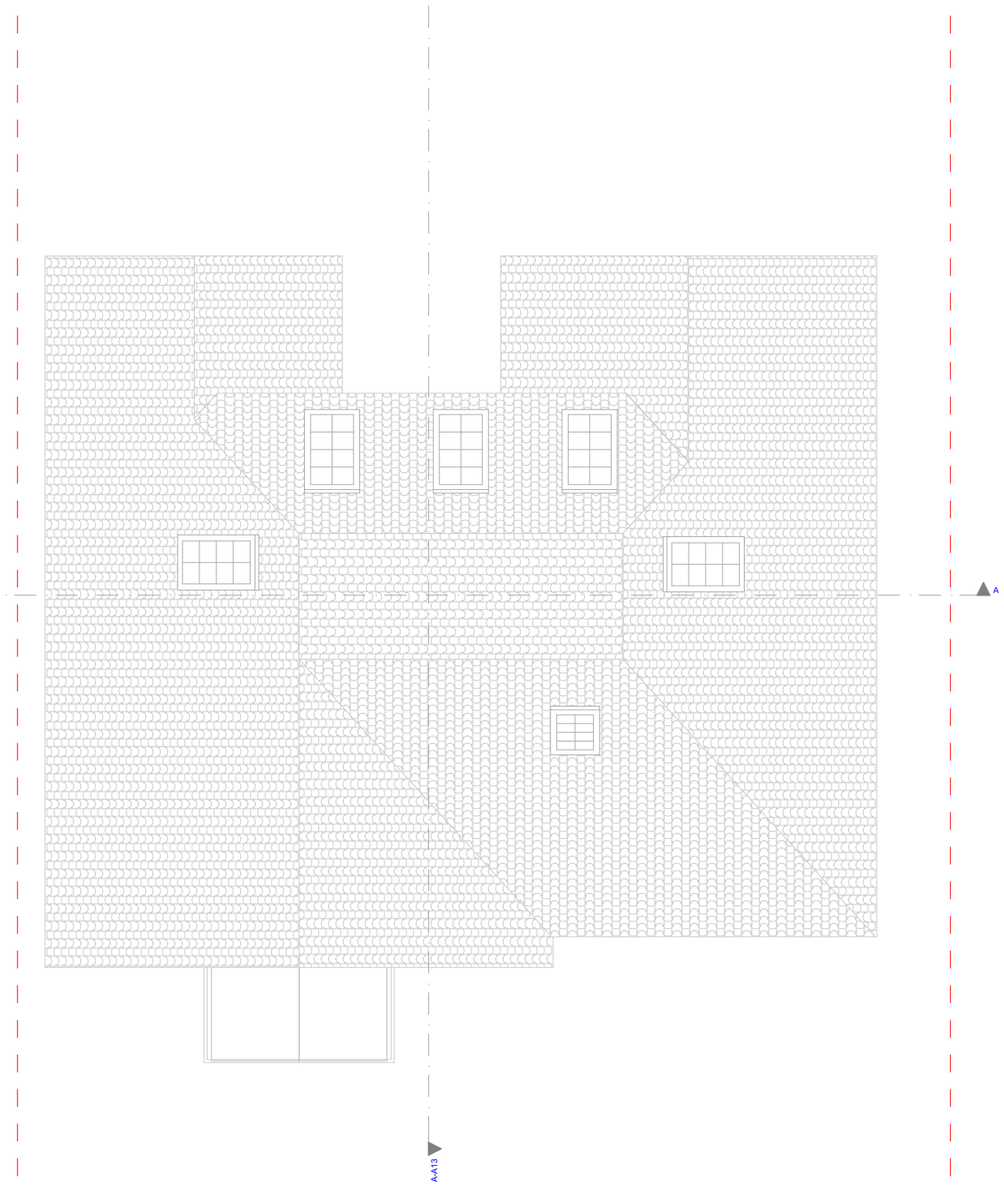


3. Roof (2) 1:100

Mudan Architectural Design
Mudan AD Ltd · Registered in England No. 13548753
Suite 3J, Argyle House, Joel Street, Northwood Hills HA6 1LL
Registered office: DNS House, 382 Kenton Road, Harrow HA3 8DP
T 020 3974 2112 · jm@mudanad.co.uk · mudanad.co.uk

Job	Job No	Drawing	Drawing No		Revision	Project Status	Project North
HALLAND WAY 5 HALLAND WAY NORTHWOOD HA6 2AG England	20/HWN	Existing Upper Floor Plans	EX-HWN-002		E	**PLANNING APPLICATION**	North
	Date	Client	Drw by	Chk by	Scale	Scale Bar	
	16/10/2026	Tanna Family	JM	JM	1:100@A3		




B20 Front Elevation (1) 1:100

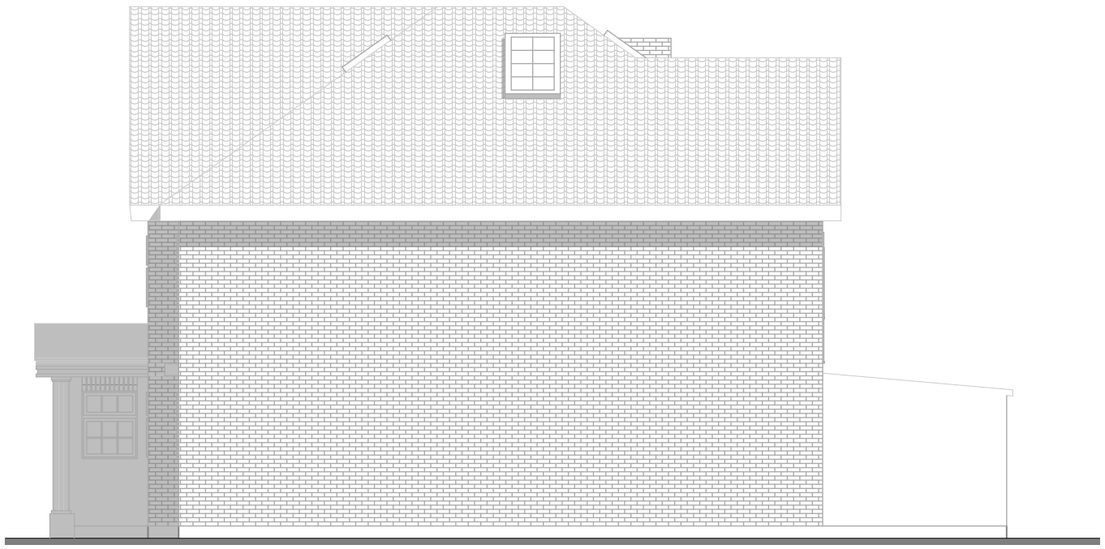

B23 Side Elevation (2) 1:100




B22 Rear Elevation (1) 1:100

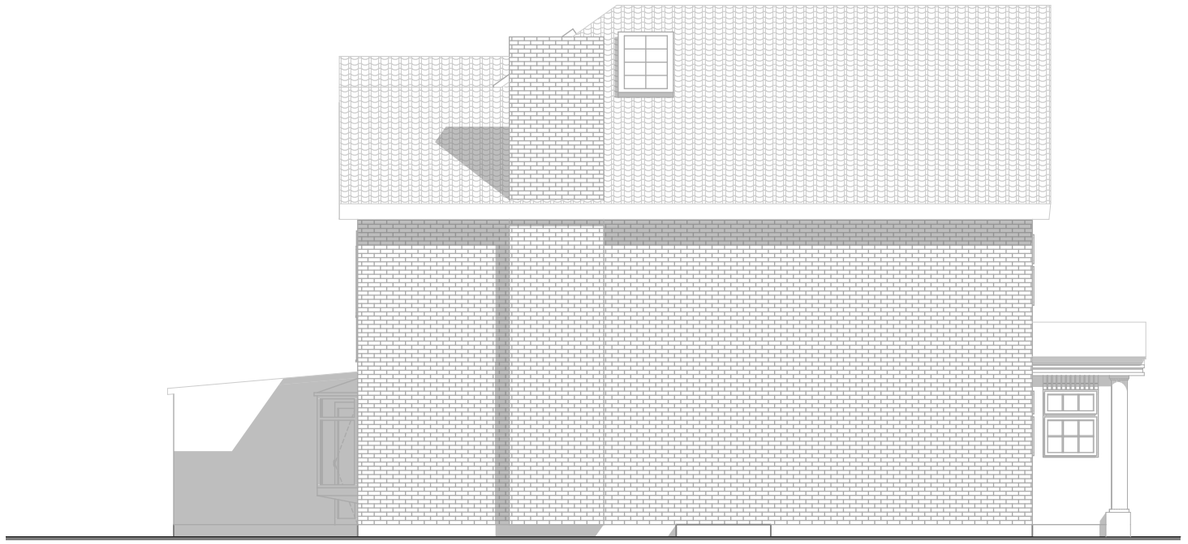


B21 Side Elevation (2) 1:100

Mudan Architectural Design
Mudan AD Ltd · Registered in England No. 13548753
Suite 3J, Argyle House, Joel Street, Northwood Hills HA6 1LL
Registered office: DNS House, 382 Kenton Road, Harrow HA3 8DP
T 020 3974 2112 · jm@mudanad.co.uk · mudanad.co.uk

Job	Job No	Drawing	Drawing No		Revision	Project Status	Project North
HALLAND WAY 5 HALLAND WAY NORTHWOOD HA6 2AG England	20/HWN	Existing Elevations	EX-HWN-101		E	**PLANNING APPLICATION**	
	Date	Client	Drw by	Chk by	Scale	Scale Bar	
	16/10/2026	Tanna Family	JM	JM	1:100@A3	0m 1m 2m 3m 4m 5m 6m 7m 8m 9m 10m	

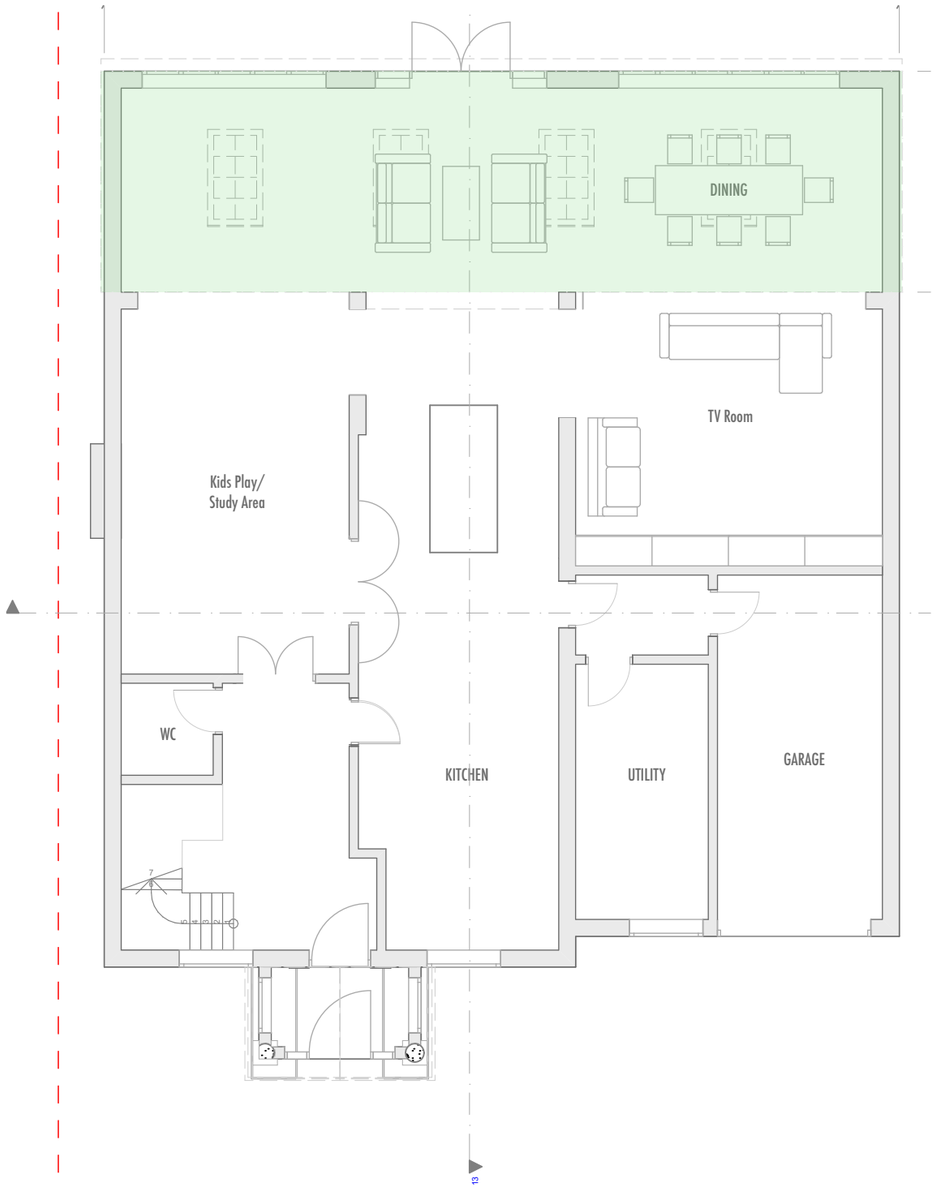


0. Ground Floor 1:100

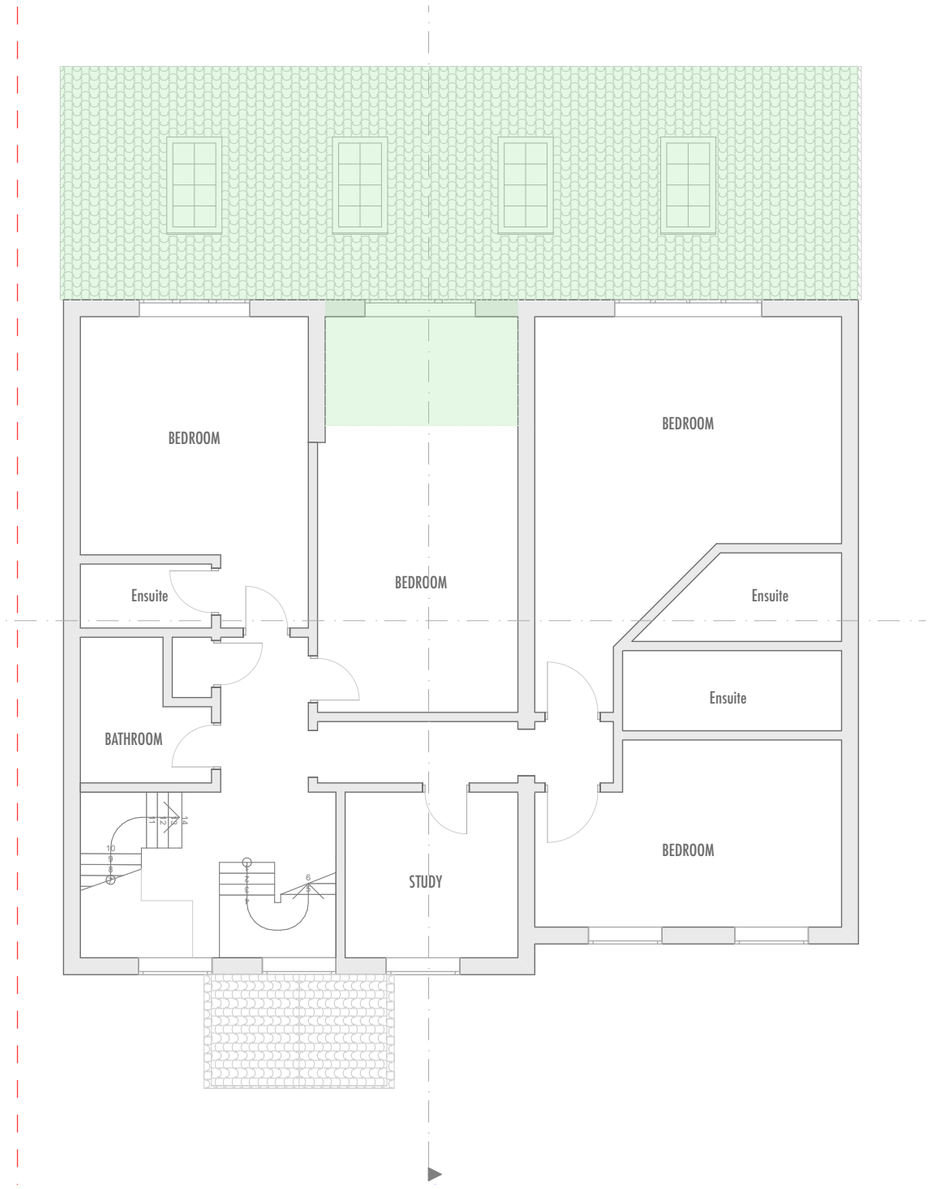


1. First 1:100

Mudan Architectural Design
Mudan AD Ltd · Registered in England No. 13548753
Suite 3J, Argyle House, Joel Street, Northwood Hills HA6 1LL
Registered office: DNS House, 382 Kenton Road, Harrow HA3 8DP
T 020 3974 2112 · jm@mudanad.co.uk · mudanad.co.uk

Job	Job No	Drawing	Drawing No		Revision	Project Status	Project North
HALLAND WAY 5 HALLAND WAY NORTHWOOD HA6 2AG England	20/HWN	Proposed Plans	PR-HWN-001		E	**PLANNING APPLICATION**	North
	Date	Client	Drw by	Chk by	Scale	Scale Bar	
	16/10/2026	Tanna Family	JM	JM	1:100@A3	0m 1m 2m 3m 4m 5m 6m 7m 8m 9m 10m	

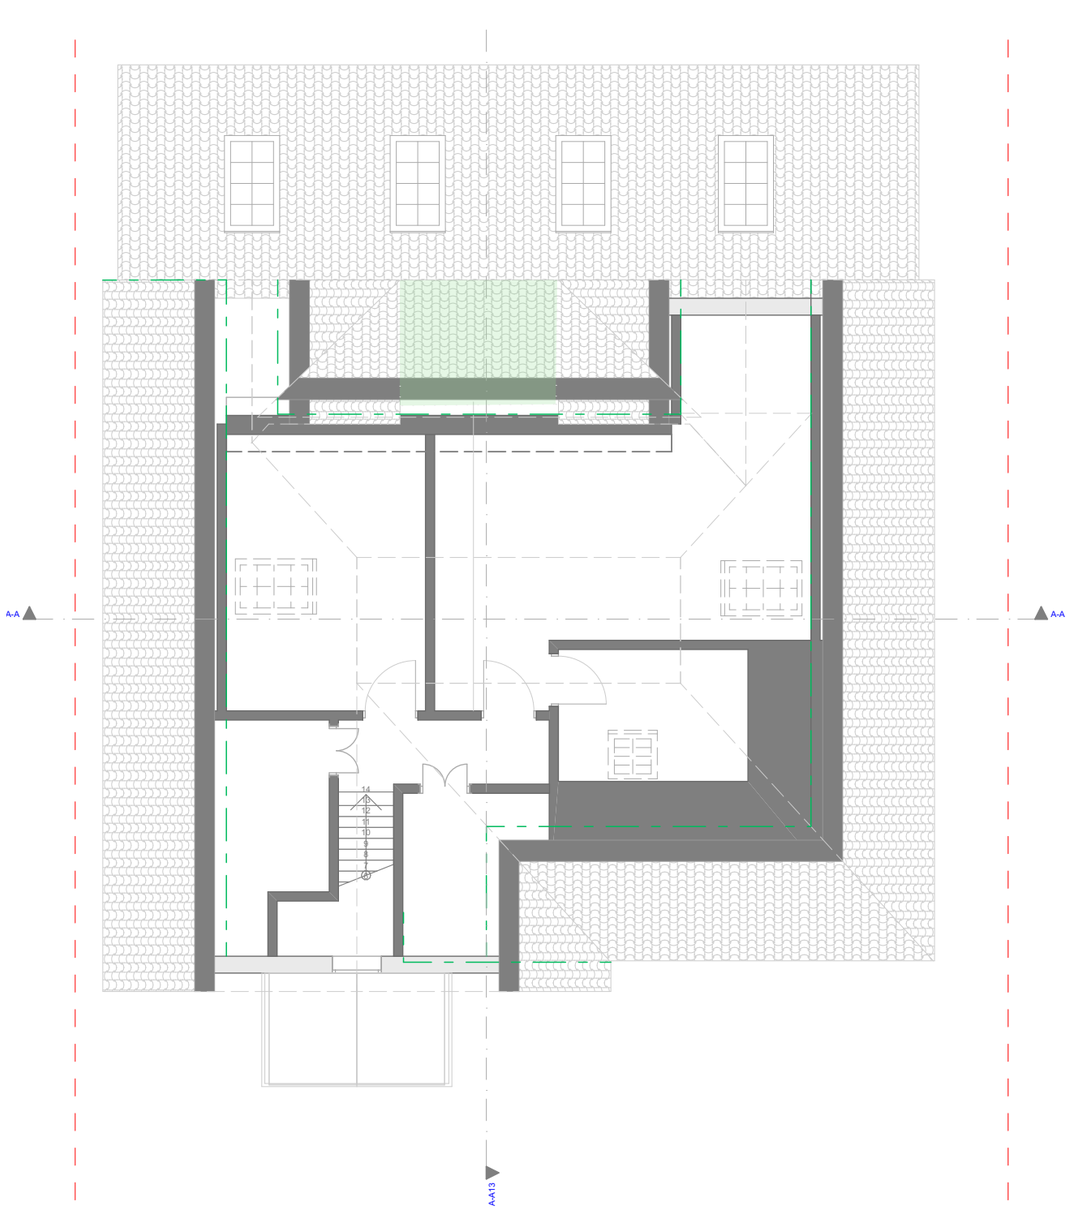

2. Loft 1:100

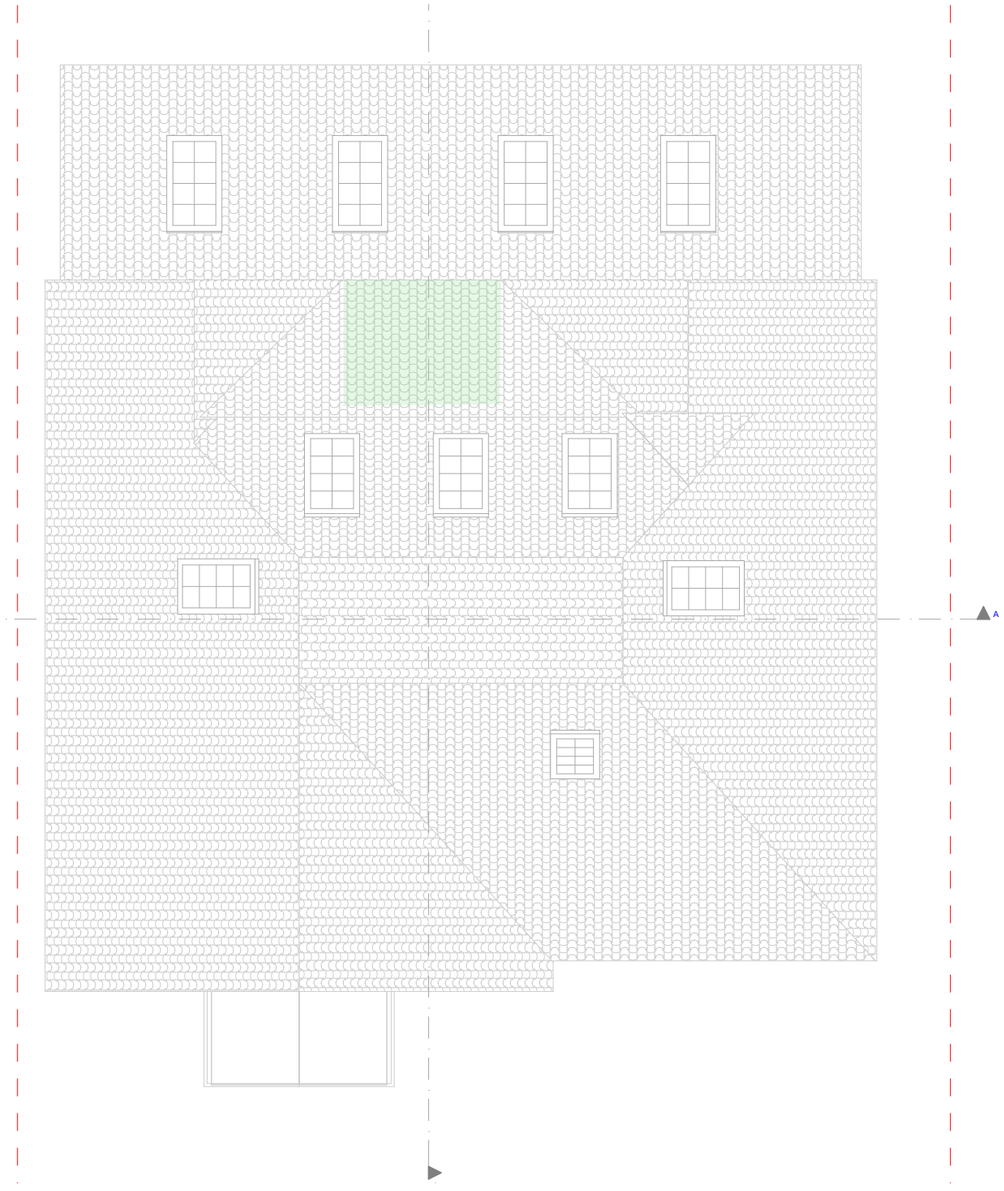


3. Roof (1) 1:100

Mudan Architectural Design Mudan AD Ltd · Registered in England No. 13548753 Suite 3J, Argyle House, Joel Street, Northwood Hills HA6 1LL Registered office: DNS House, 382 Kenton Road, Harrow HA3 8DP T 020 3974 2112 · jm@mudanad.co.uk · mudanad.co.uk	Job	Job No	Drawing	Drawing No		Revision	Project Status	Project North
	HALLAND WAY 5 HALLAND WAY NORTHWOOD HA6 2AG England	20/HWN	Proposed upper floor layouts	PR-HWN-002		E	**PLANNING APPLICATION**	North
		Date	Client	Drw by	Chk by	Scale	Scale Bar	
		16/10/2026	Tanna Family	JM	JM	1:100@A3		




B20 Front Elevation (2) 1:100

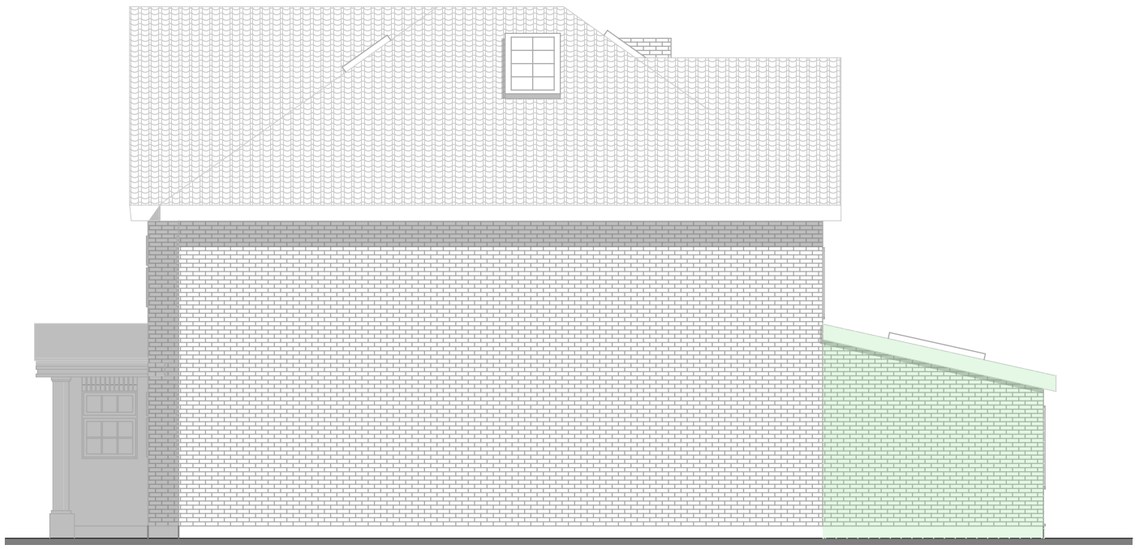

B23 Side Elevation (3) 1:100



B22 Rear Elevation (2) 1:100

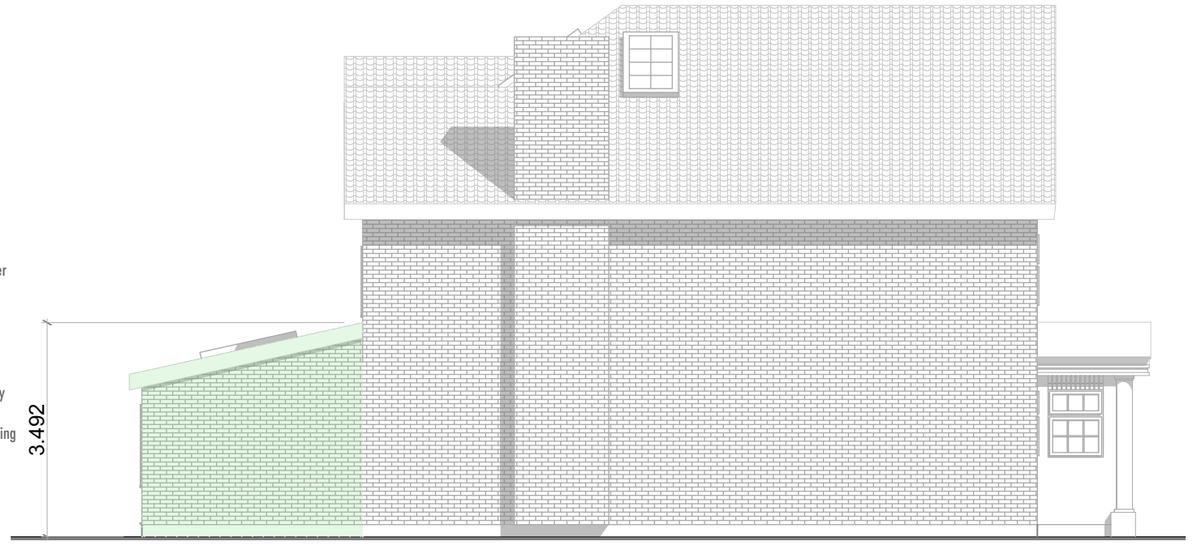

B21 Side Elevation (3) 1:100

Mudan Architectural Design
Mudan AD Ltd · Registered in England No. 13548753
Suite 3J, Argyle House, Joel Street, Northwood Hills HA6 1LL
Registered office: DNS House, 382 Kenton Road, Harrow HA3 8DP
T 020 3974 2112 · jm@mudanad.co.uk · mudanad.co.uk

Job	Job No	Drawing	Drawing No		Revision	Project Status	Project North
HALLAND WAY 5 HALLAND WAY NORTHWOOD HA6 2AG England	20/HWN	Proposed Elevations	PR-HWN-101		E	**PLANNING APPLICATION**	
Date	Client	Drw by	Chk by		Scale	Scale Bar	
16/10/2026	Tanna Family	JM	JM		1:100@A3	0m 1m 2m 3m 4m 5m 6m 7m 8m 9m 10m	