


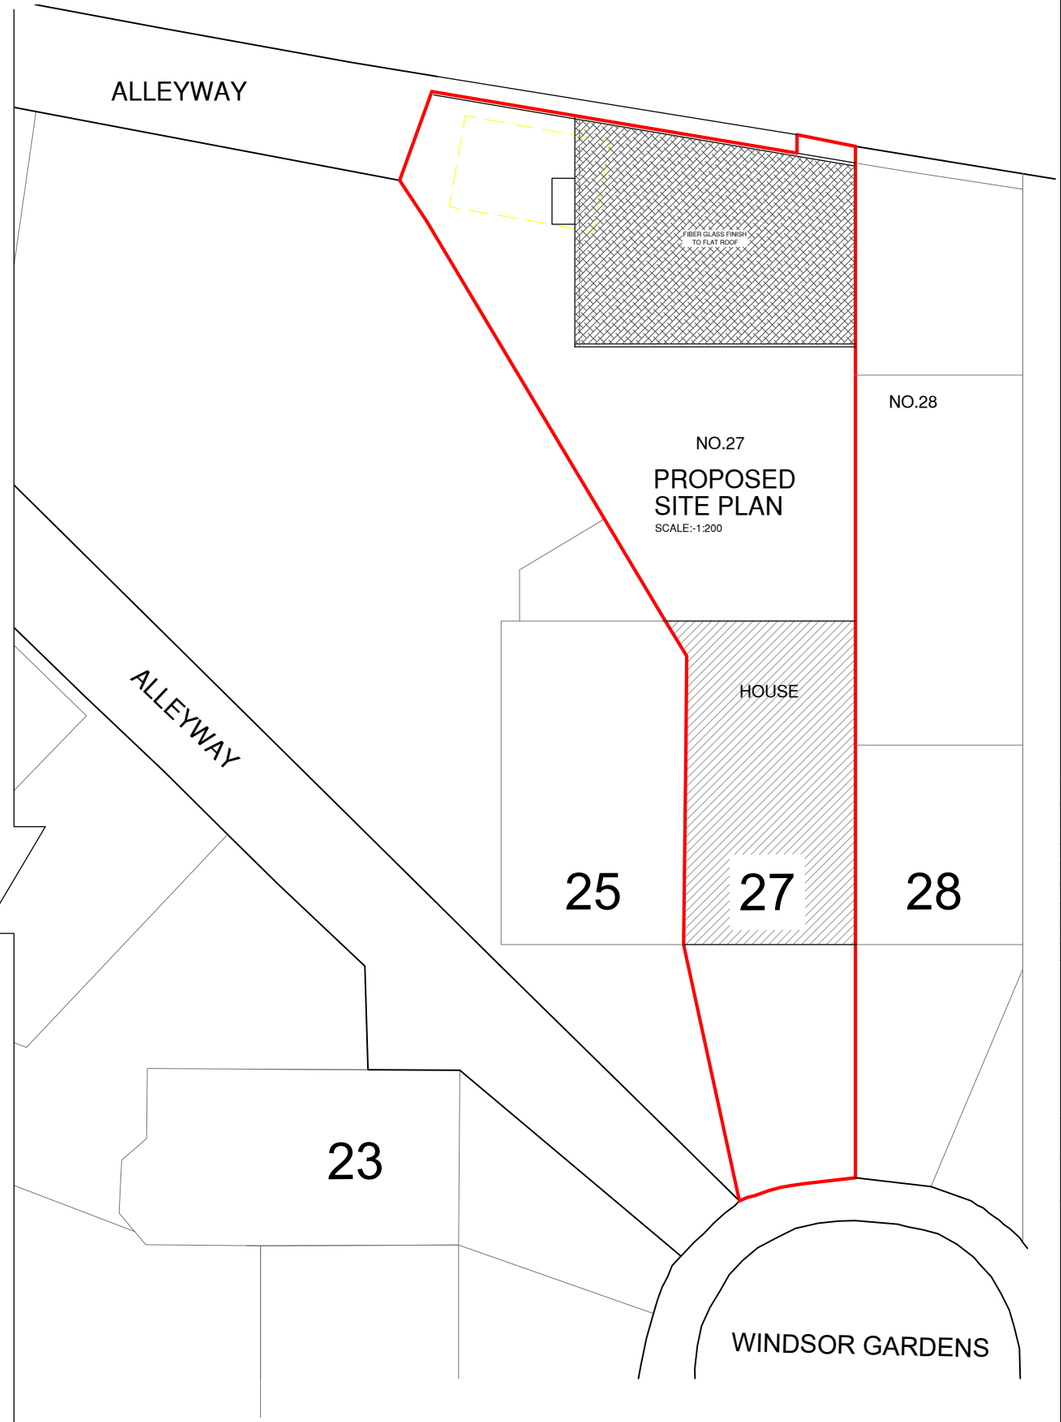

0m 5m 10m 15m 20m

SCALE @ 1:200

NOTES :

	Date	Revisions

SJR DESIGN LTD.
(ARCHITECTURAL DESIGN & CONSULTANT)

Client:
THAPA & SON PROPERTY LTD.

Job Title

27 WINDSOR GARDENS
HAYES, MIDDLESEX
UB3 1QY

Drawing Title

EXISTING AND PROPOSED
SITE PLANS

Scale: 1 : 200 (A3)

Date: OCTOBER 2026

Checked by: | Drawn by: RS

Drg No. TP/793/02

Rev.