


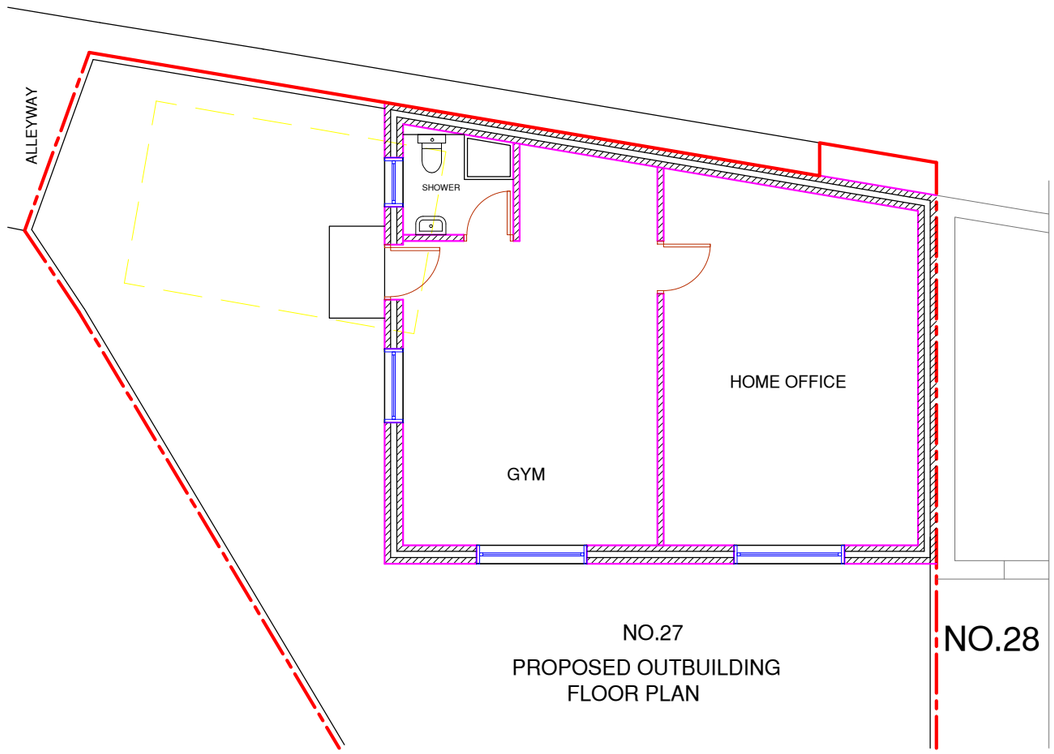


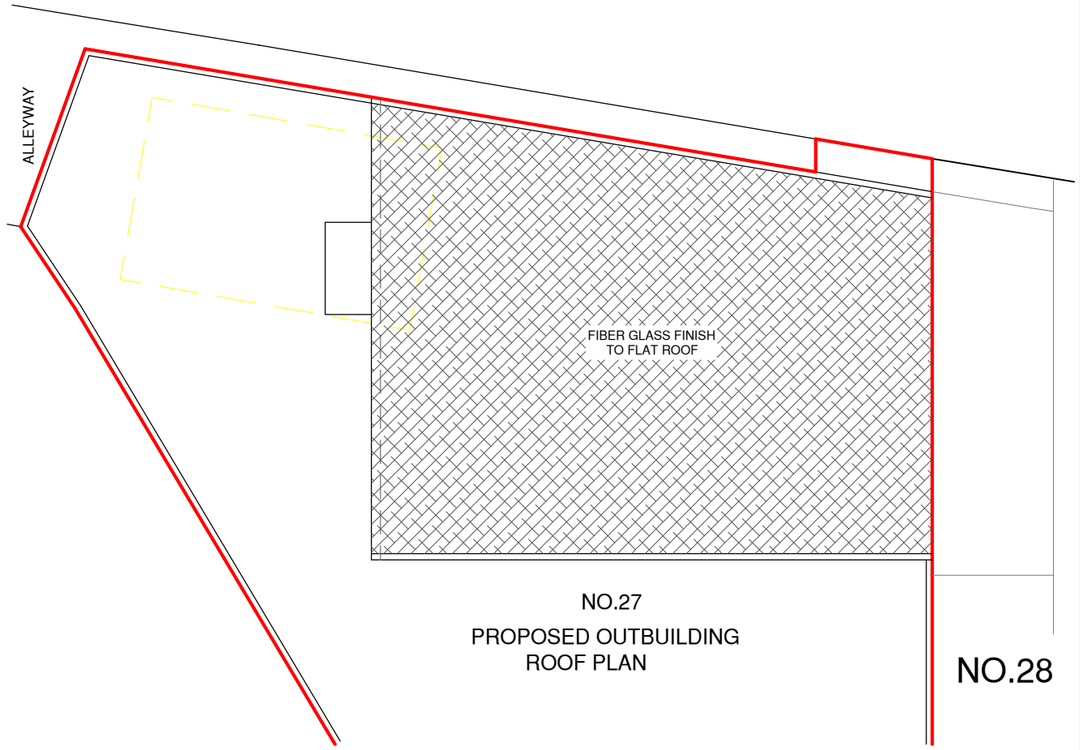


NOTES :

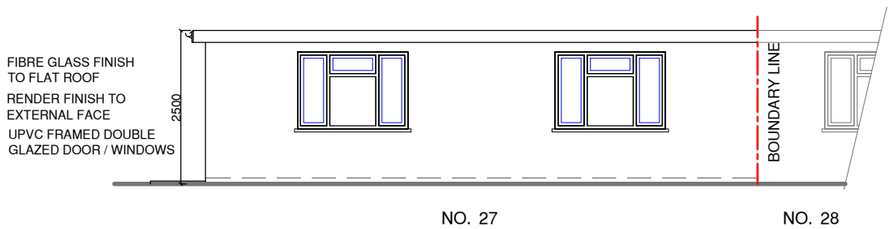


PROPOSED FRONT ELEVATION

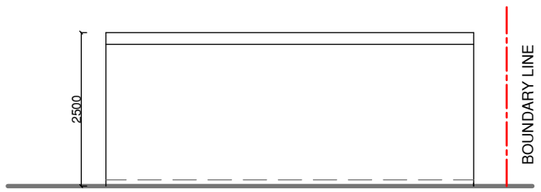

PROPOSED SIDE ELEVATION

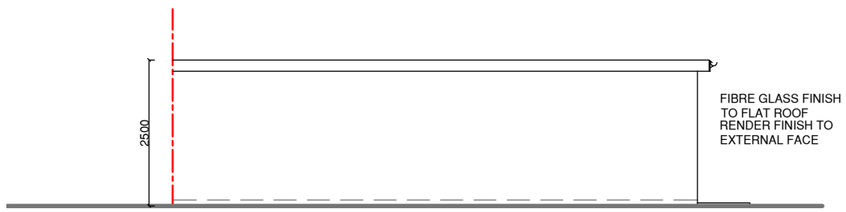

PROPOSED REAR ELEVATION

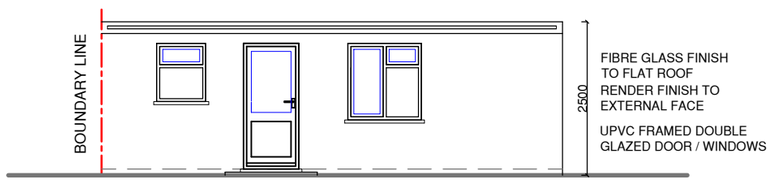

PROPOSED SIDE ELEVATION

0m 1m 2m 3m 4m 5m

SCALE @ 1:100

Date	Revisions

SJR DESIGN LTD.
(ARCHITECTURAL DESIGN & CONSULTANCY)

Client:
THAPA & SON PROPERTY LTD.

Job Title

27 WINDSOR GARDENS
HAYES, MIDDLESEX
UB3 1QY

Drawing Title

PROPOSED FLOOR PLAN
AND ELEVATIONS
(OUTBUILDING)

Scale: 1 : 100 (A3)

Date: OCTOBER 2026

Checked by: | Drawn by: RS

Drg No. TP/793/03 | Rev.