

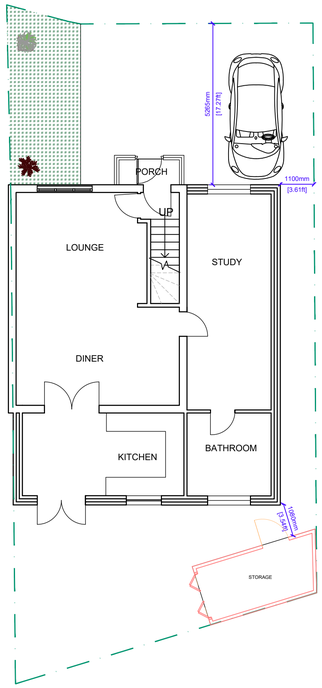



EXISTING GROUND FLOOR PLAN
Scale 1:100

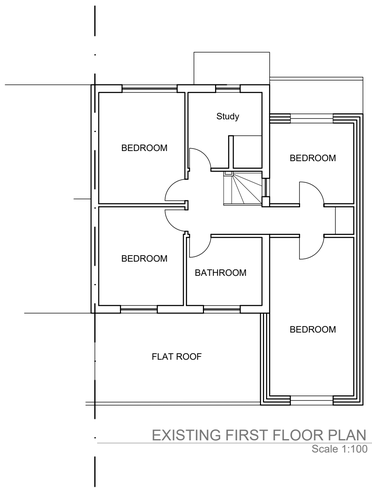


EXISTING FIRST FLOOR PLAN
Scale 1:100

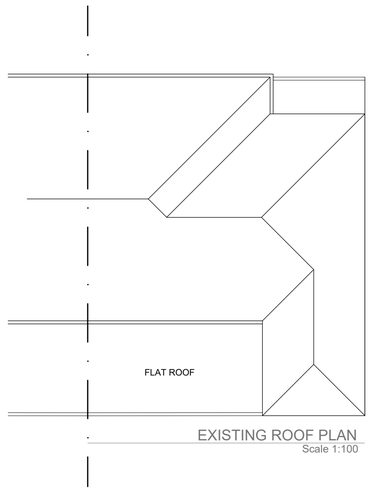


EXISTING ROOF PLAN
Scale 1:100

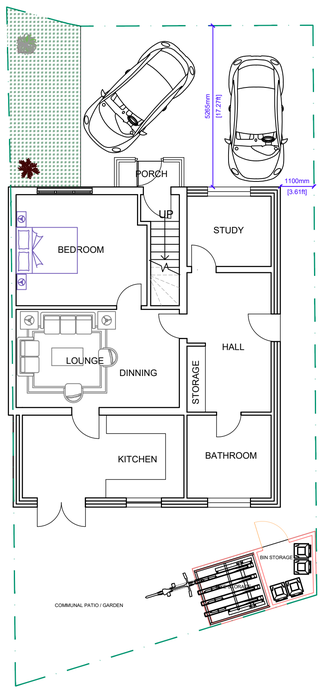

PROPOSED GROUND FLOOR PLAN
Scale 1:100

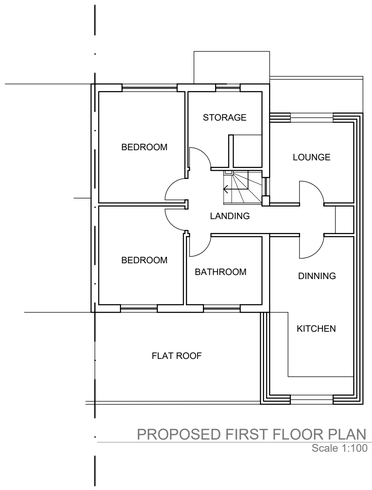

PROPOSED FIRST FLOOR PLAN
Scale 1:100

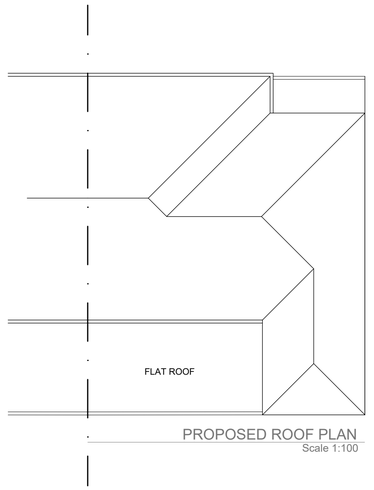

PROPOSED ROOF PLAN
Scale 1:100

0 1m 2 3 4 5 6 7 8 9 10m

SCALE BAR 1:50

unlimited assets

COPYRIGHT
This drawing has been produced by UNLIMITED ASSETS, LTD Charter Architect and is not to be used or reproduced by any other party for any purpose.
Site survey to be conducted before any building work is carried out. Any discrepancies to be reported to architect

IMPORTANT NOTE:
ALL GUTTERS, FOUNDATIONS AND DOWN PIPES TO REMAIN WITHIN THE BOUNDARY LINES OF THE SUBJECT PROPERTY. ALL PLANS ARE SUBJECT TO FULL PLANS APPROVAL BY BUILDING CONTROL, NOT BUILDING NOTICE.

All Measurements to be checked prior to construction any change to be reported back to This Office.
Contractor Responsible to call out Building Control Officer as required at stages as requested by council

RIBA Chartered Practice

REVISION	DRAWN BY	DATE

DISCLAIMER:
THESE ARE THE PLANNING DRAWINGS AND SHOULD NOT BE USED FOR STRUCTURAL CALCULATIONS OR ANY ENGINEERING PURPOSE.

ISSUE:
PLANNING ISSUE

PROJECT:
8 BARNACRE CLOSE
COWLEY, UXBRIDGE
UB8 3TD

TITLE:
EXISTING AND PROPOSED PLANS

SCALE:
1:100 @ A1

DATE:
OCT 2026

DWG NO:
FPS/00148/102r0