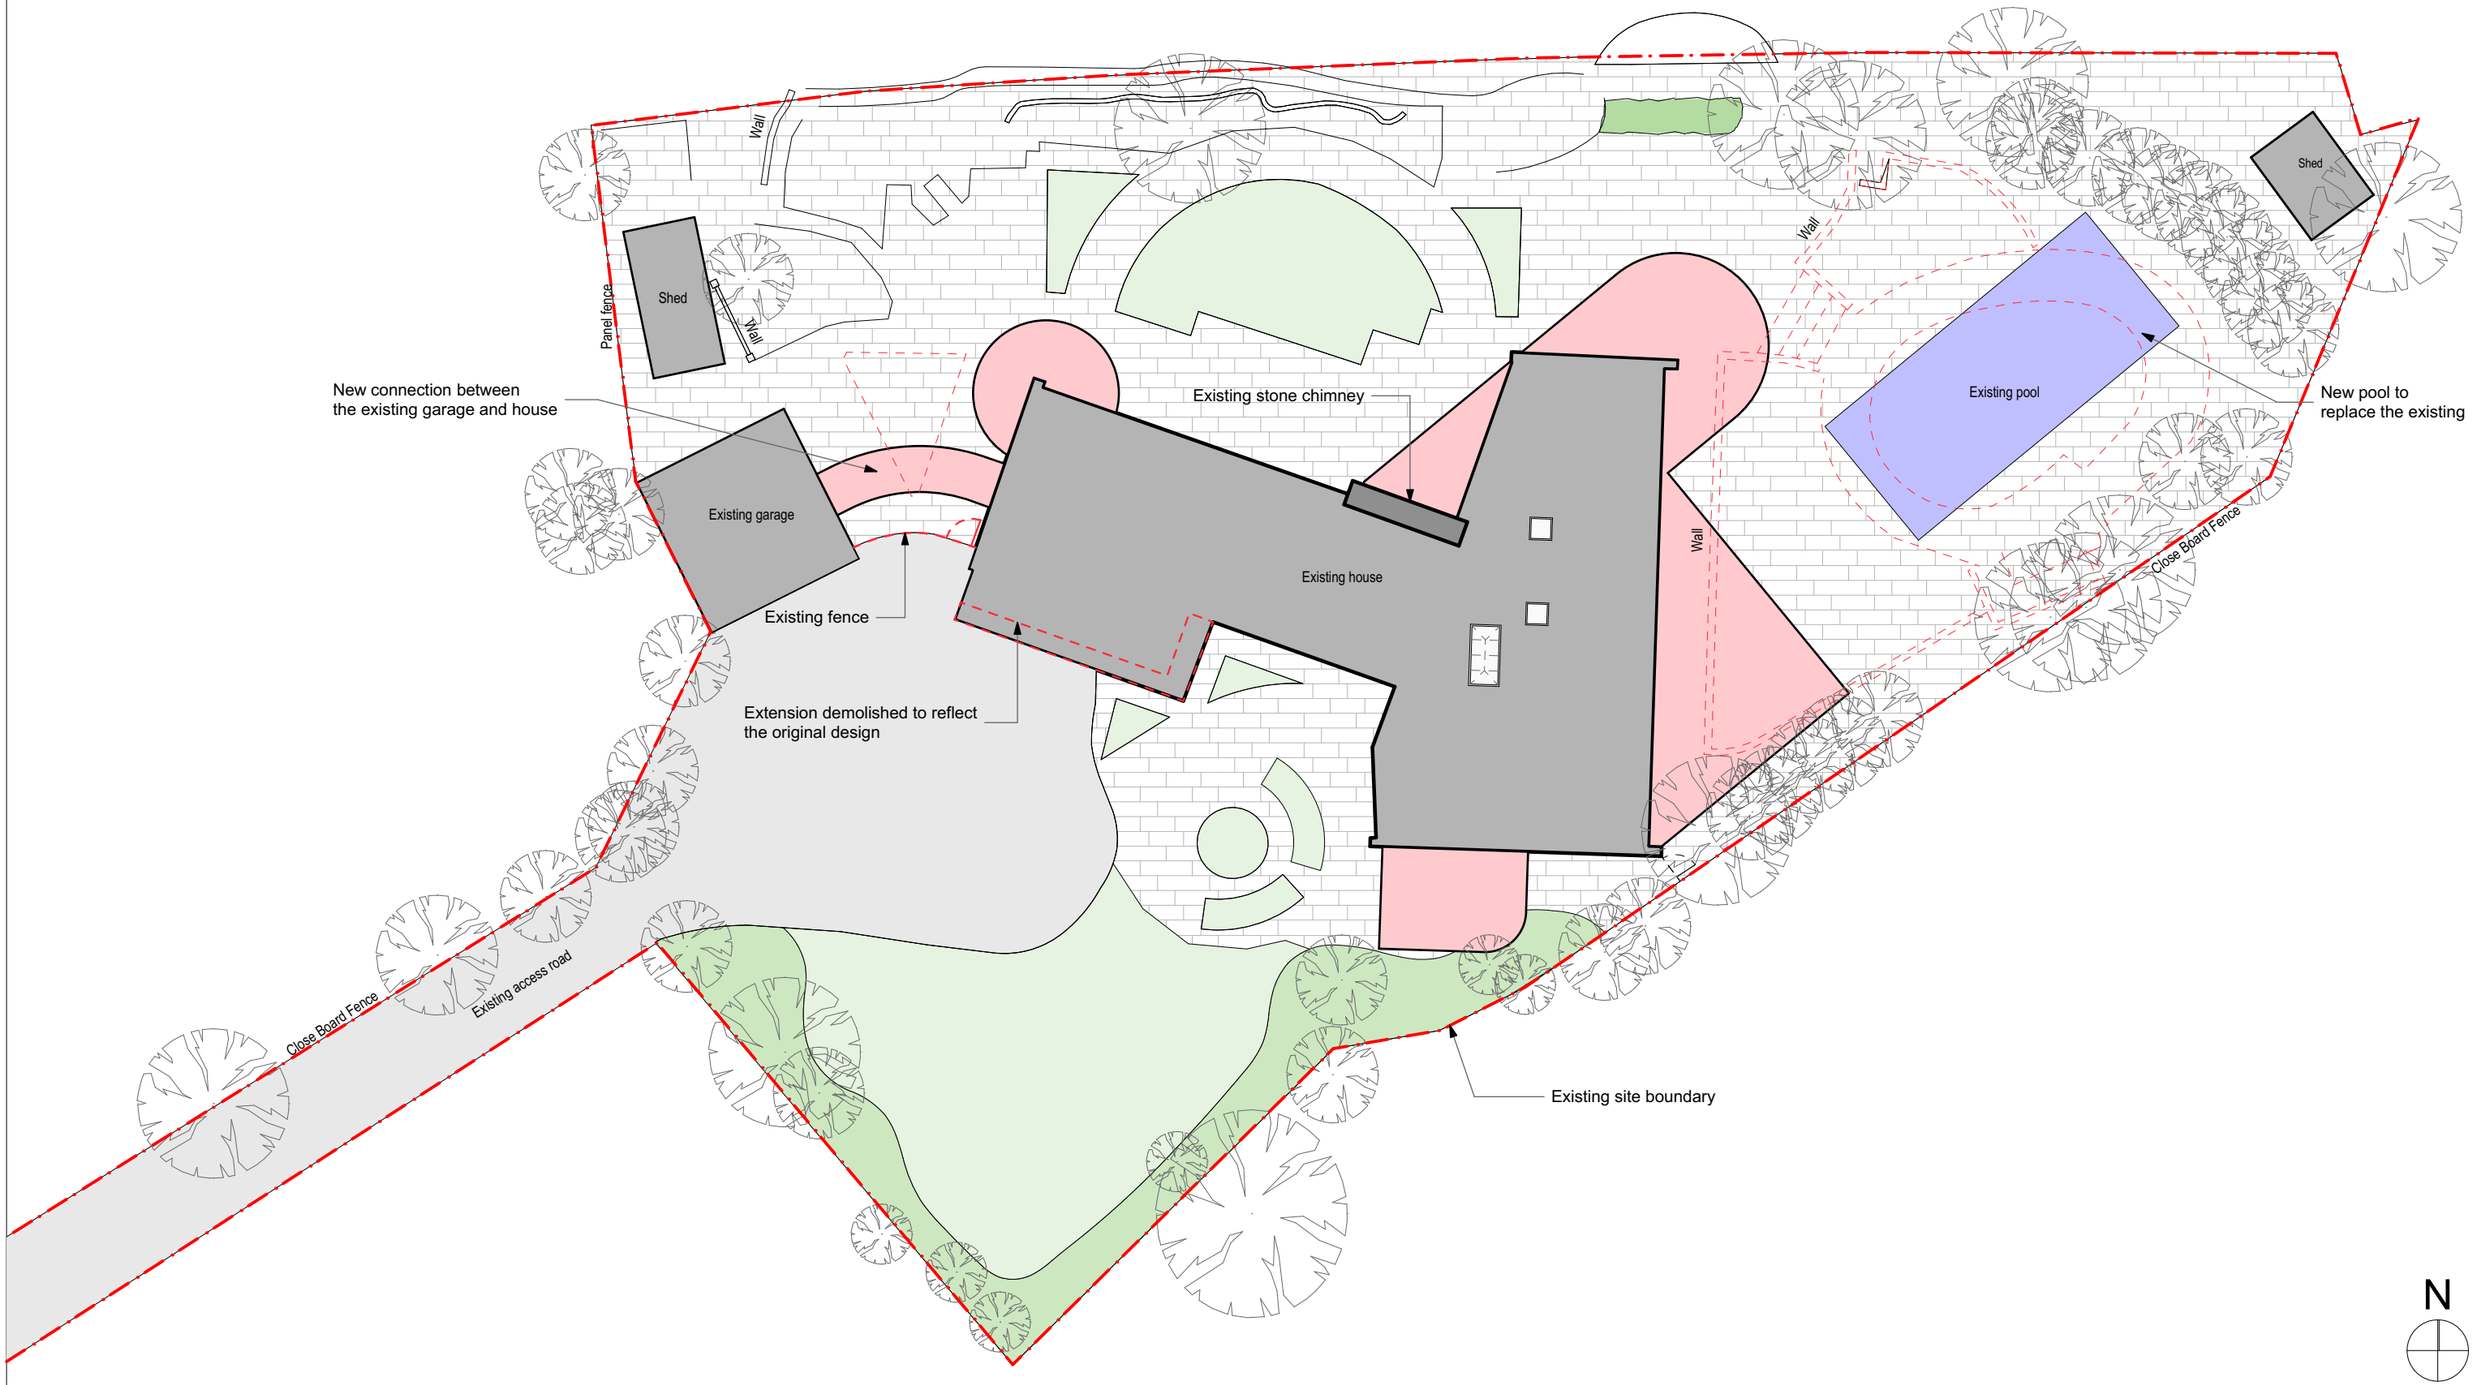


Existing green areas

Existing building/garage/shed

Existing trees

Existing site boundary

To be demolished/redesigned

New extension

New pool to replace the existing

Existing pavement

Existing tarmac

Rev	Date	Description	Dr'n	Ch'd
A	13.8.21	Planning Issue	CT	AH
	9.7.21			

hap architects

The Old Registry, 20 Amersham Hill, High Wycombe, Bucks, HP13 6NZ.
T: 01494 450427 F: 01494 465670
E: admin@haparchitects.co.uk
www.haparchitects.co.uk

Client: Mr Colin Jenkins

Project: 92A Swakeleys Drive, Ickenham, UB10 8QG

Drawing Status: PLANNING

Drawing Description: **Proposed Site Plan**

Scales: 1:200

Sheet size: A3

Project Number - Drawing Number - Revision: **2124-PL03-A**

Scale Bar: 0 2 4 6 8m (4cm)

DO NOT SCALE from this drawing for construction purposes, use figured dimensions only. All dimensions and levels must be verified on site prior to commencement and any discrepancies notified. This drawing to be read in conjunction with relevant specialists drawings, details and specifications. Copyright of this drawing is the property of HAP Chartered Architects Ltd

RIBA Chartered Practice