

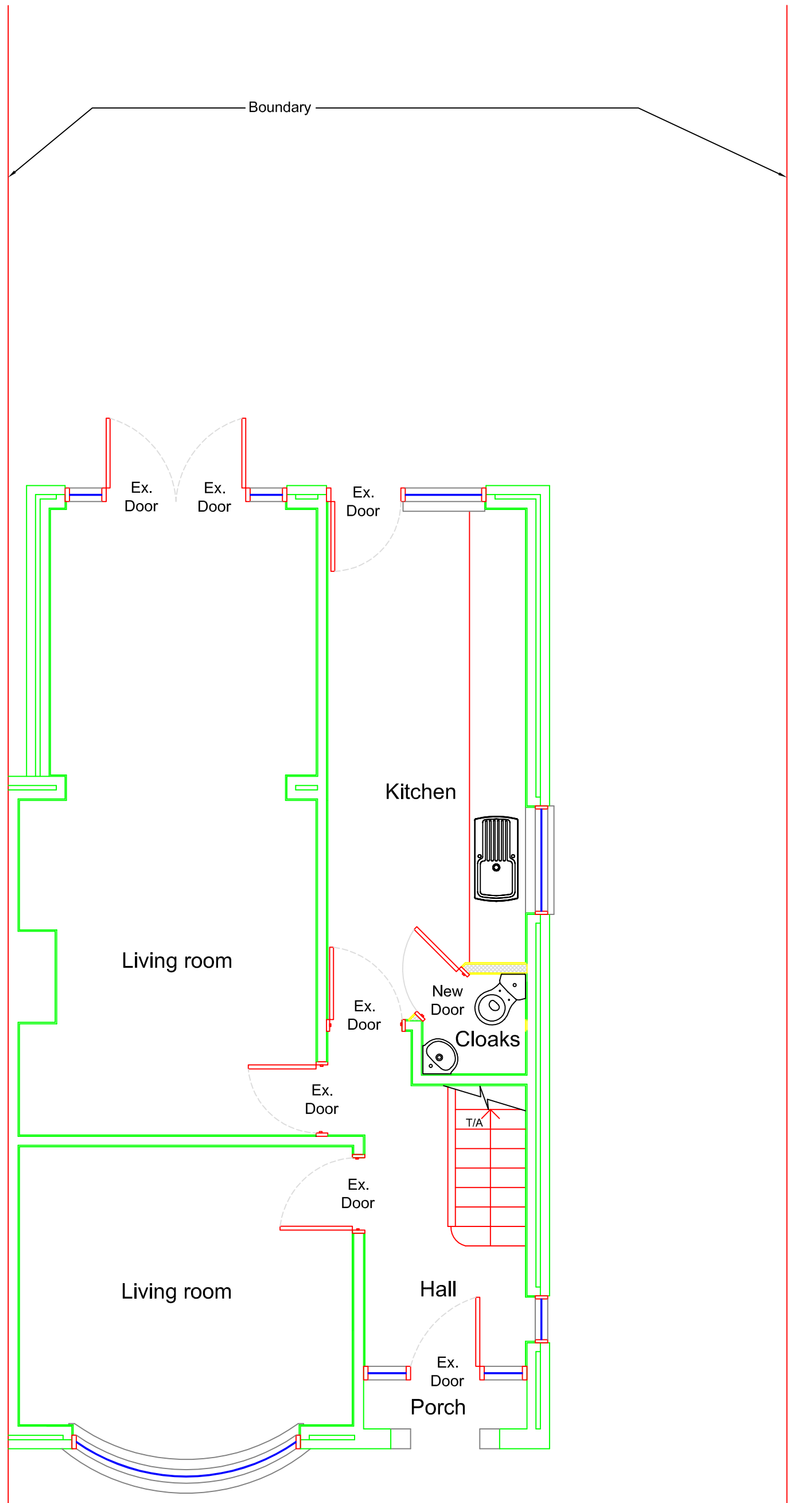


PROPOSED GROUND FLOOR PLAN
1:50

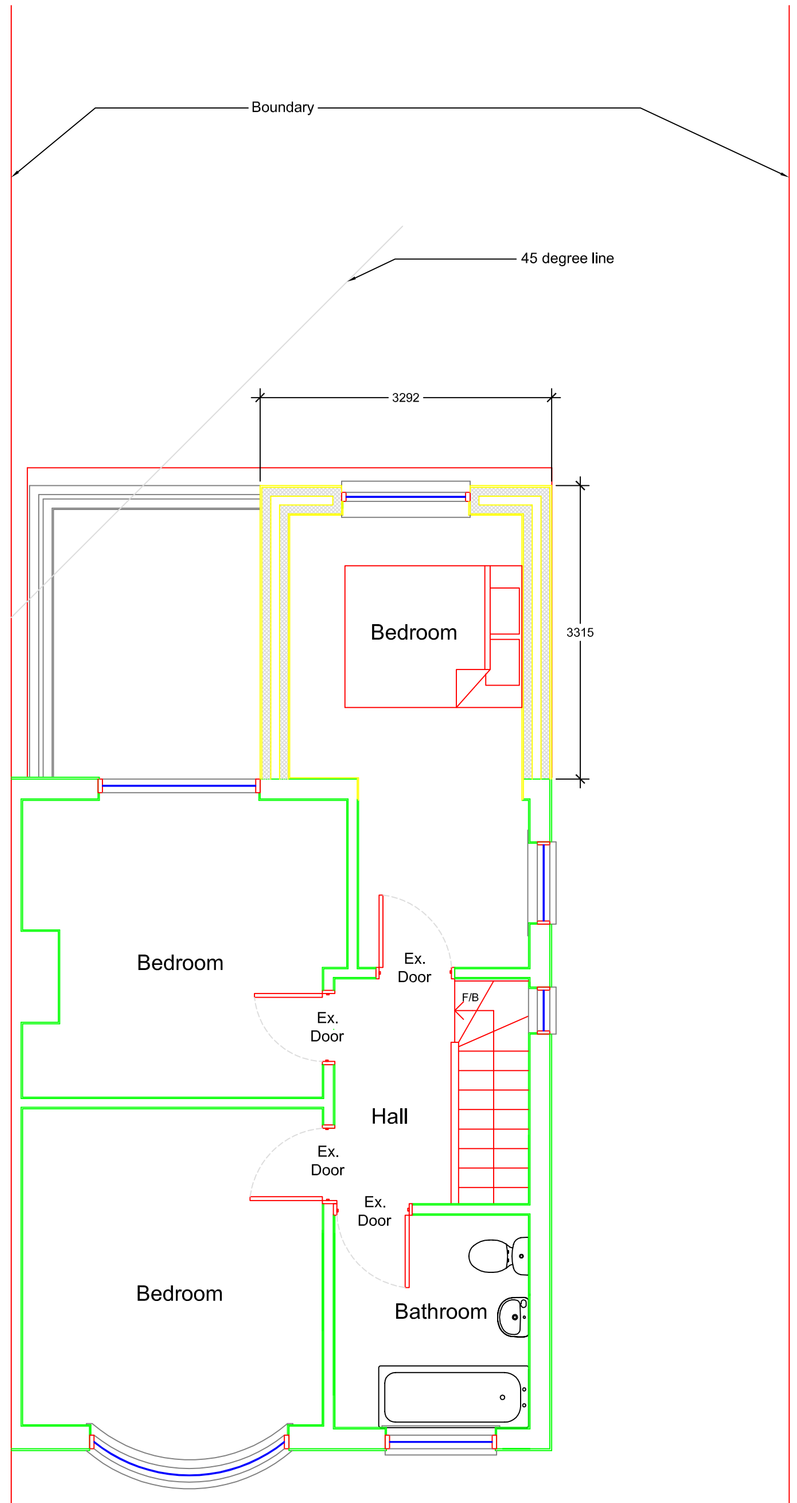

PROPOSED FIRST FLOOR PLAN
1:50

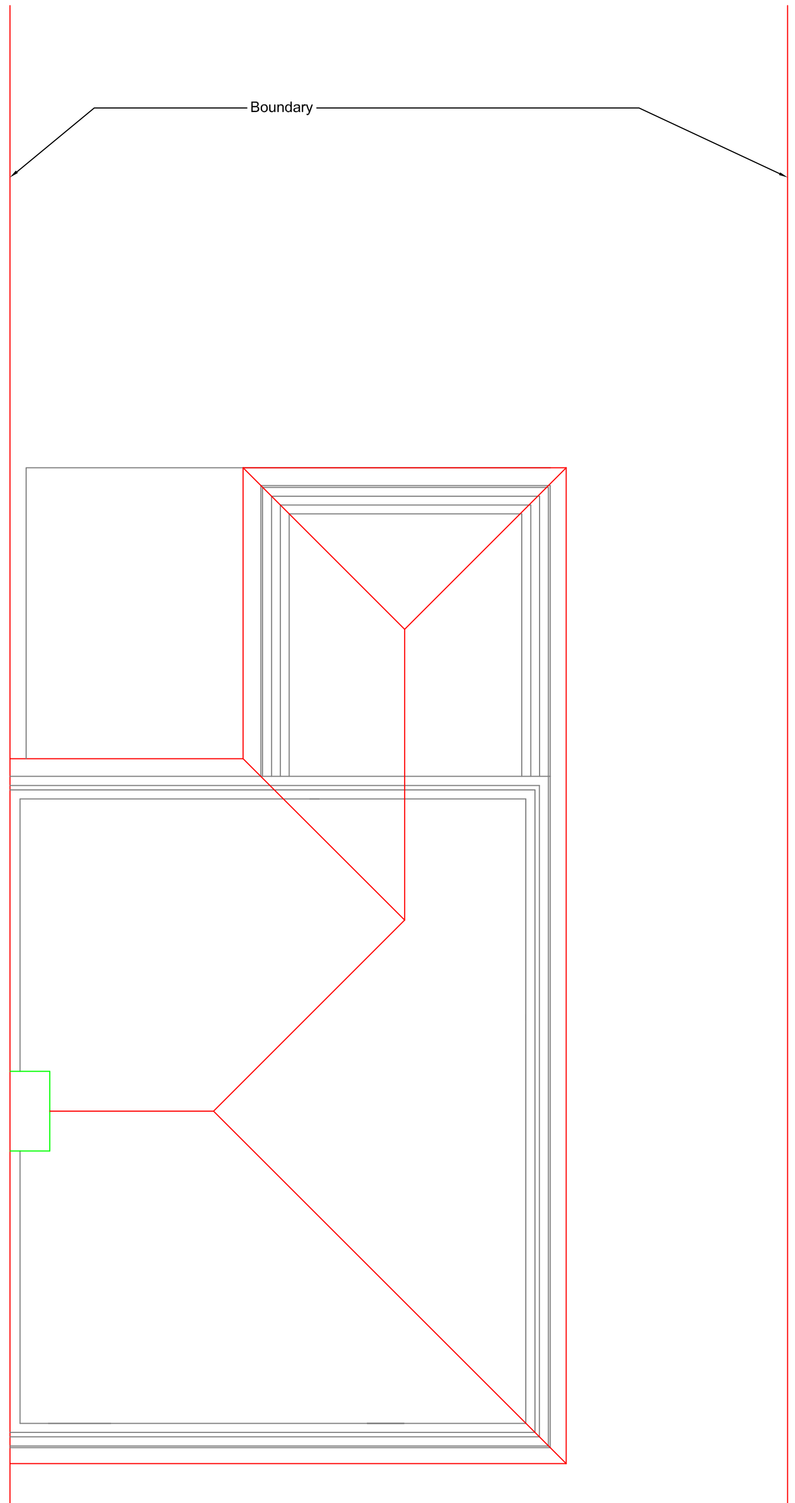

PROPOSED ROOF PLAN
1:50

1:50 1 m 2 m 5 m 10 m

DRAWING NOTE:

This drawing is issued for design intent purposes only. Any dimensions taken from this drawing should be cross checked onsite and approved prior to any construction works. Any discrepancies between this drawing and site conditions should be brought to the attention of the supervising architect and project manager immediately.

LEGEND:

CONSTRUCTION NOTES:

rev	description	date
-	-	-

project
12 WEST DRAYTON PARK AVENUE,
WEST DRAYTON. MIDDX.. UB7 7QA

title
PROPOSED FLOOR PLANS

client
Ms. S. Butta

scale		date		
1	50	11	12	19

dwg. no.			revision
1147	A1	P01	-

REN
DESIGN & PROJECT MANAGEMENT
8 HAMILTON ROAD
COWLEY
UXBRIDGE
UB8 3AJ
t: 01895 461 866
f: 01895 464 471
m: 07941 508 341
e: dnutchey@aol.com