

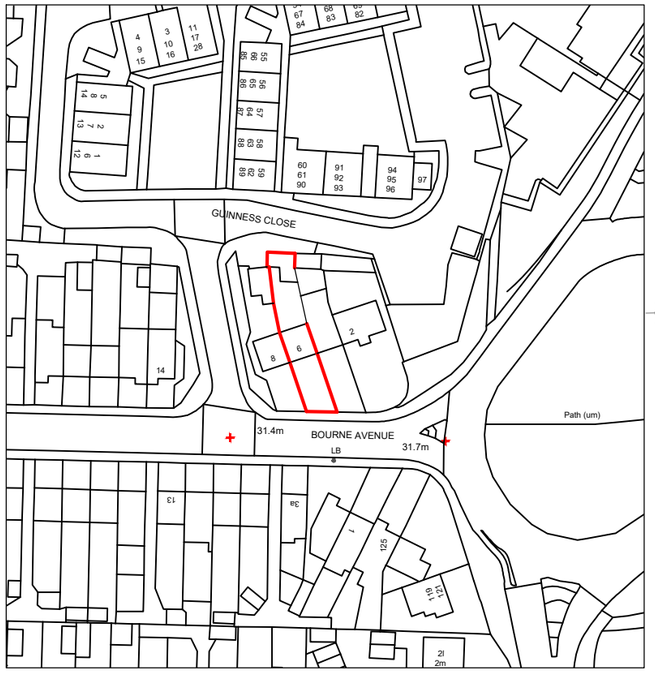


LOCATION PLAN
SCALE:1:1250

0m 10m 20m 30m 40m 50m 60m 70m 80m 90m 100m
SCALE @ 1:1250

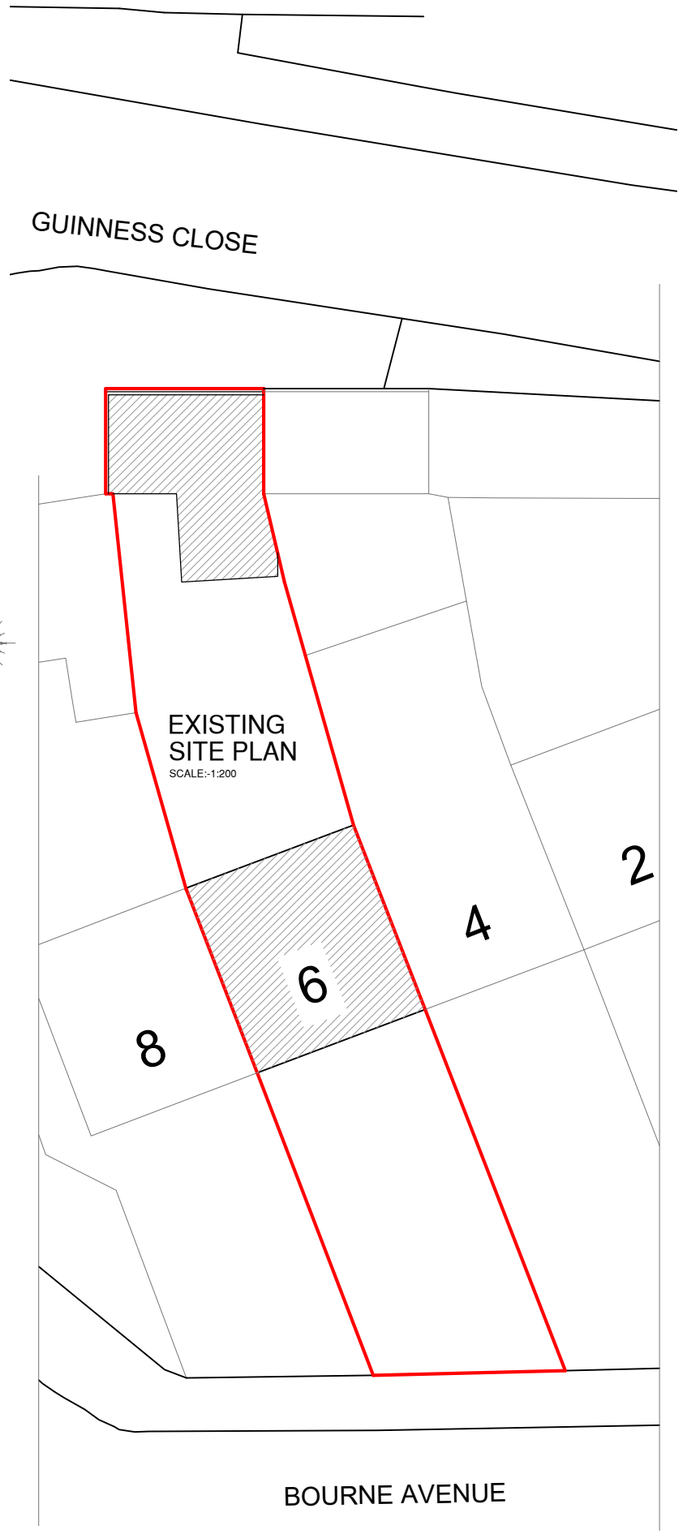

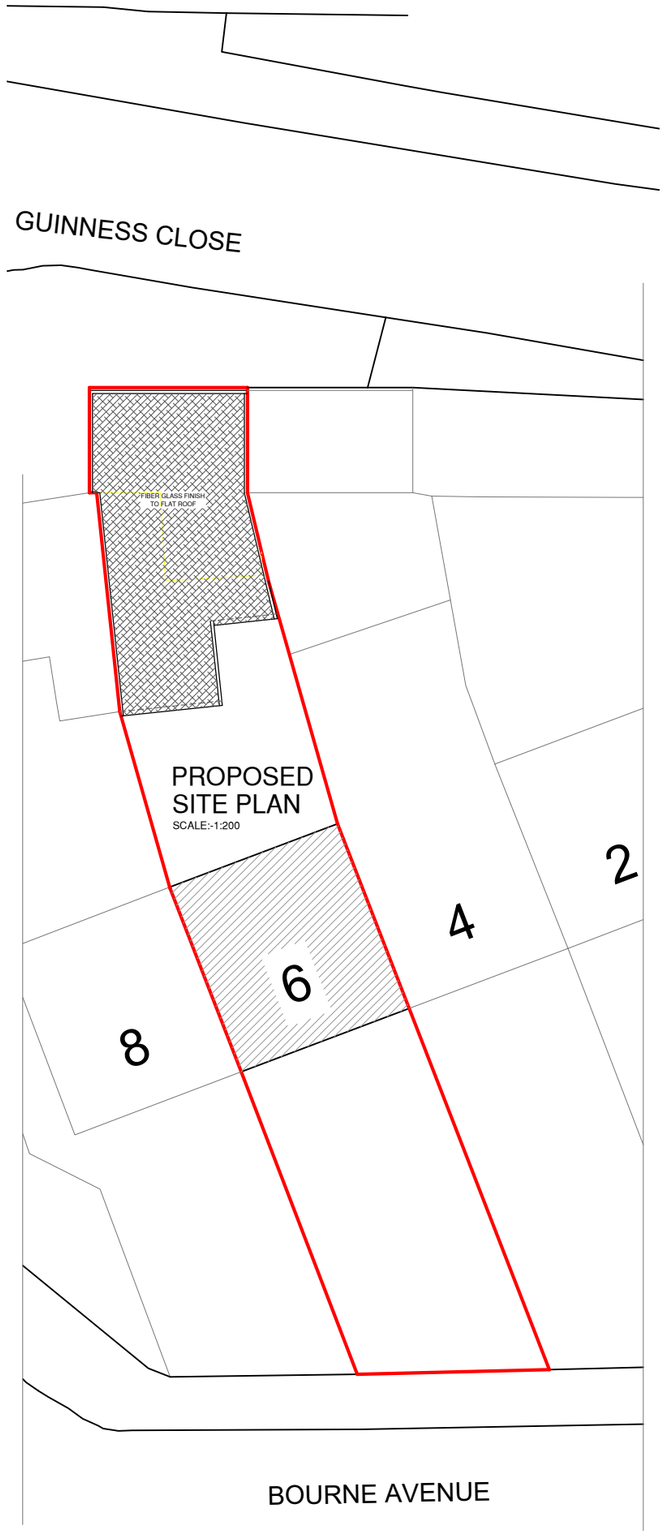

0m 5m 10m 15m 20m
SCALE @ 1:200

NOTES :

	Date	Revisions

SJR DESIGN LTD.
(ARCHITECTURAL DESIGN & CONSULTANT)

Client: THAPA PROPERTY LTD

Job Title

6 BOURNE AVENUE
HAYES, MIDDLESEX
UB3 1QL

Drawing Title

LOCATION EXISTING AND PROPOSED SITE PLANS

Scale: 1 : 200 / 1250 (A3)

Date: OCTOBER 2026

Checked by: | Drawn by: RS

Drg No. TP/694/01 | Rev.