


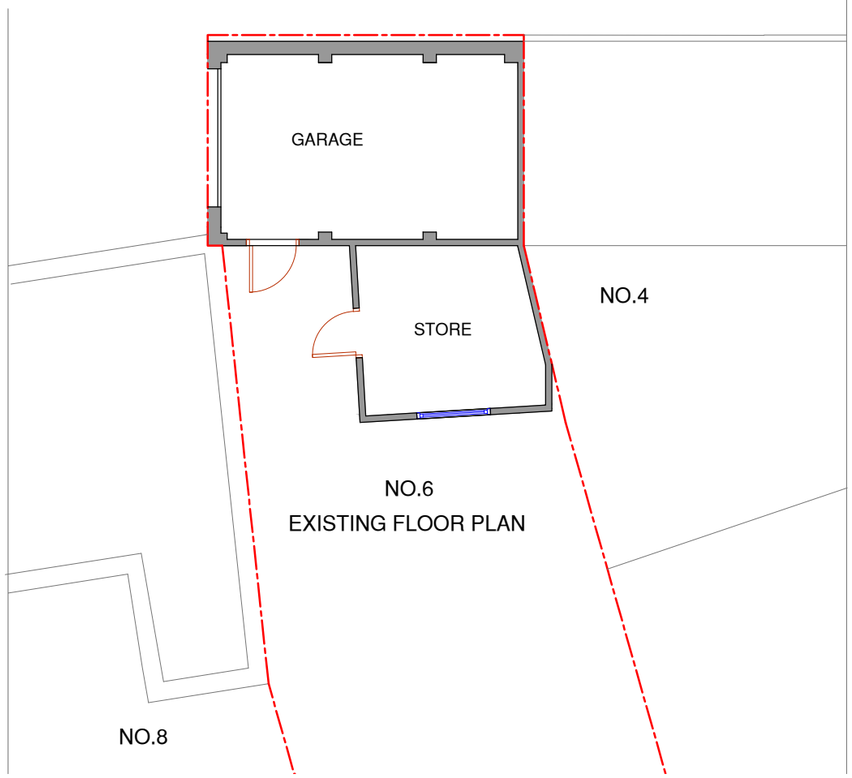


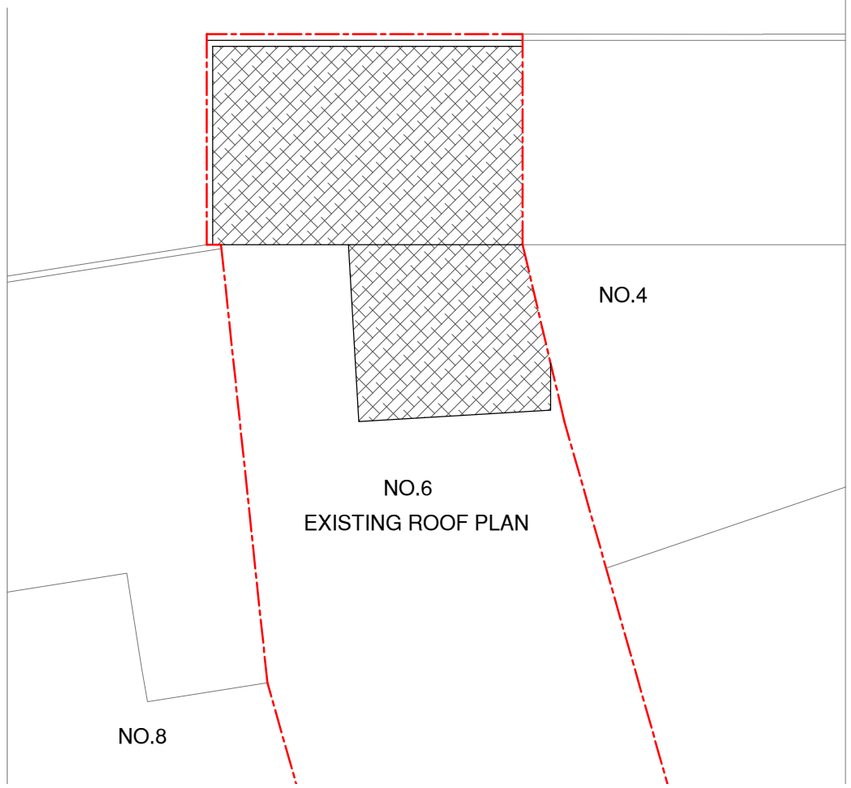


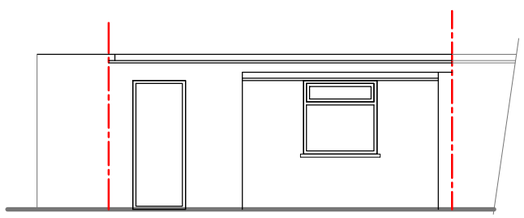

EXISTING FRONT ELEVATION

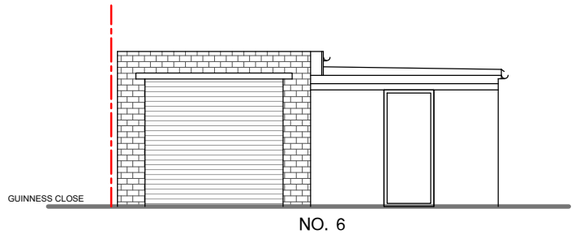

EXISTING SIDE ELEVATION

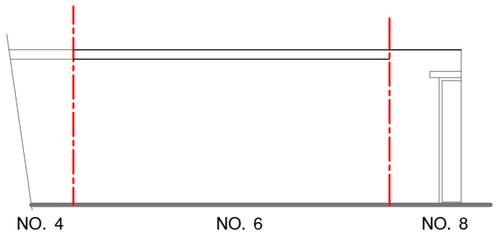

EXISTING REAR ELEVATION

0m 1m 2m 3m 4m 5m

SCALE @ 1:100

NOTES :

Date	Revisions

SJR DESIGN LTD.
(ARCHITECTURAL DESIGN & CONSULTANT)

Client: THAPA PROPERTY LTD

Job Title

6 BOURNE AVENUE
HAYES, MIDDLESEX
UB3 1QL

Drawing Title

EXISTING FLOOR PLAN
AND ELEVATIONS

Scale: 1 : 100 (A3)

Date: OCTOBER 2026

Checked by: | Drawn by: RS

Drg No. TP/694/02

Rev.