

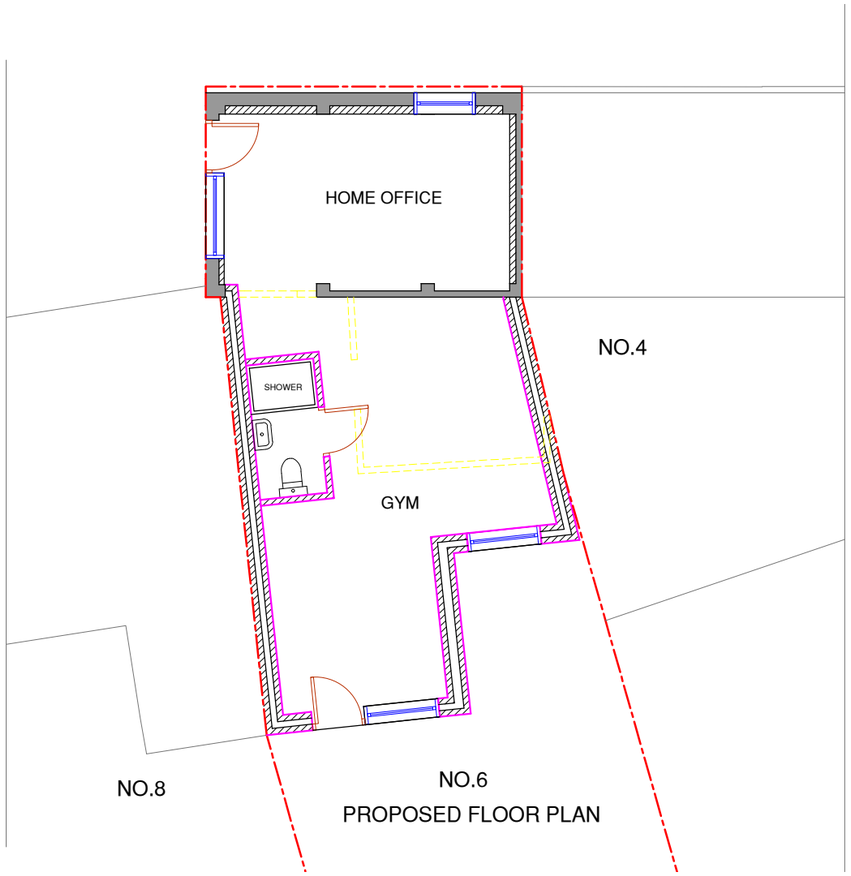



PROPOSED FLOOR PLAN

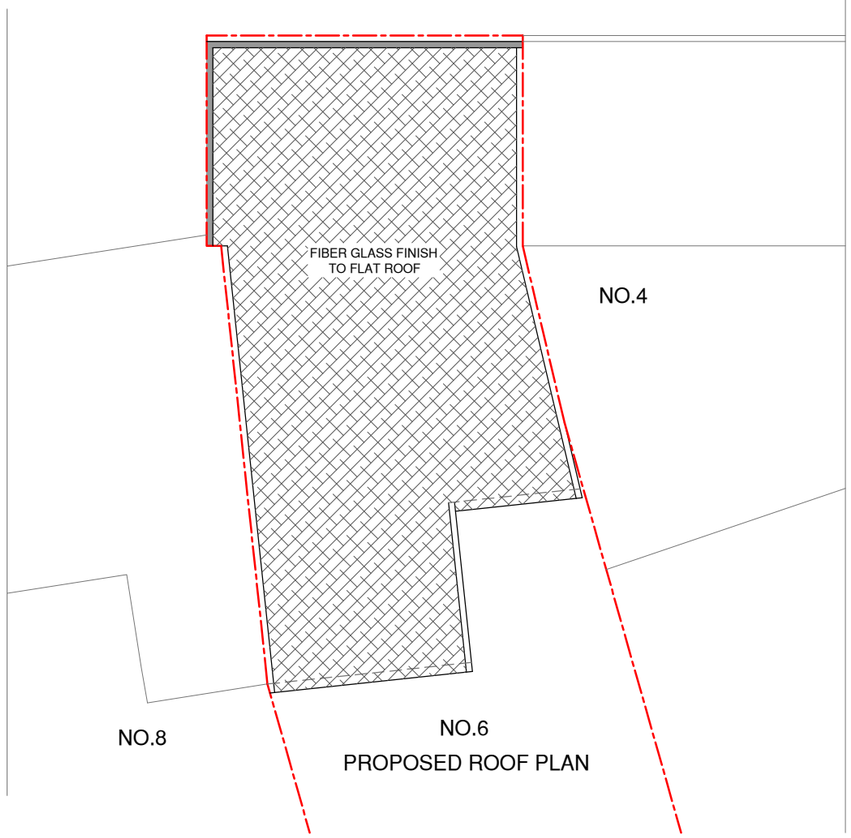


PROPOSED ROOF PLAN

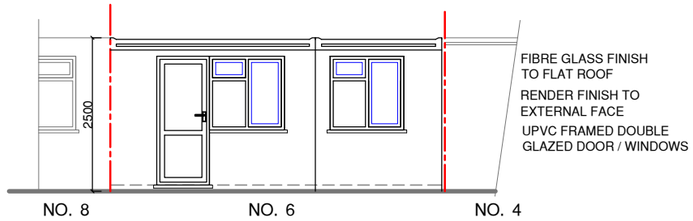


PROPOSED FRONT ELEVATION

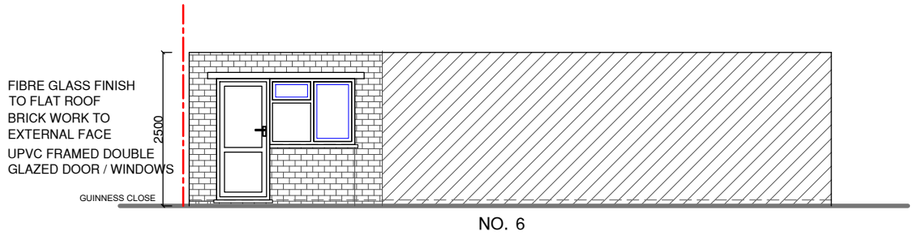

PROPOSED SIDE ELEVATION

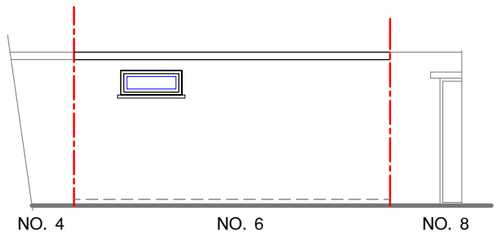

PROPOSED REAR ELEVATION

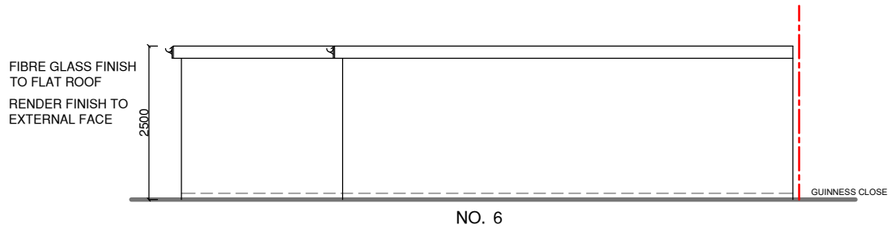

PROPOSED SIDE ELEVATION

0m 1m 2m 3m 4m 5m

SCALE @ 1:100

NOTES :

N

Date	Revisions

SJR DESIGN LTD.
(ARCHITECTURAL DESIGN & CONSTRUCT)

Client: MR.RAM HARI THAPA
MR. AMIT THAPA

Job Title

5 WINDSOR GARDENS
HAYES, MIDDLESEX
UB3 1QY

Drawing Title

PROPOSED FLOOR PLAN
AND ELEVATIONS
(OUTBUILDING)

Scale: 1 : 100 (A3)

Date: AUGUST 2024

Checked by: | Drawn by: RS

Drg No. TP/670/03

Rev.