NOTE:

PLEASE REFER TO DRAWING:
A212 - PROPOSED ELEVATIONS
FOR EXTERNAL ELEVATION LAYOUT

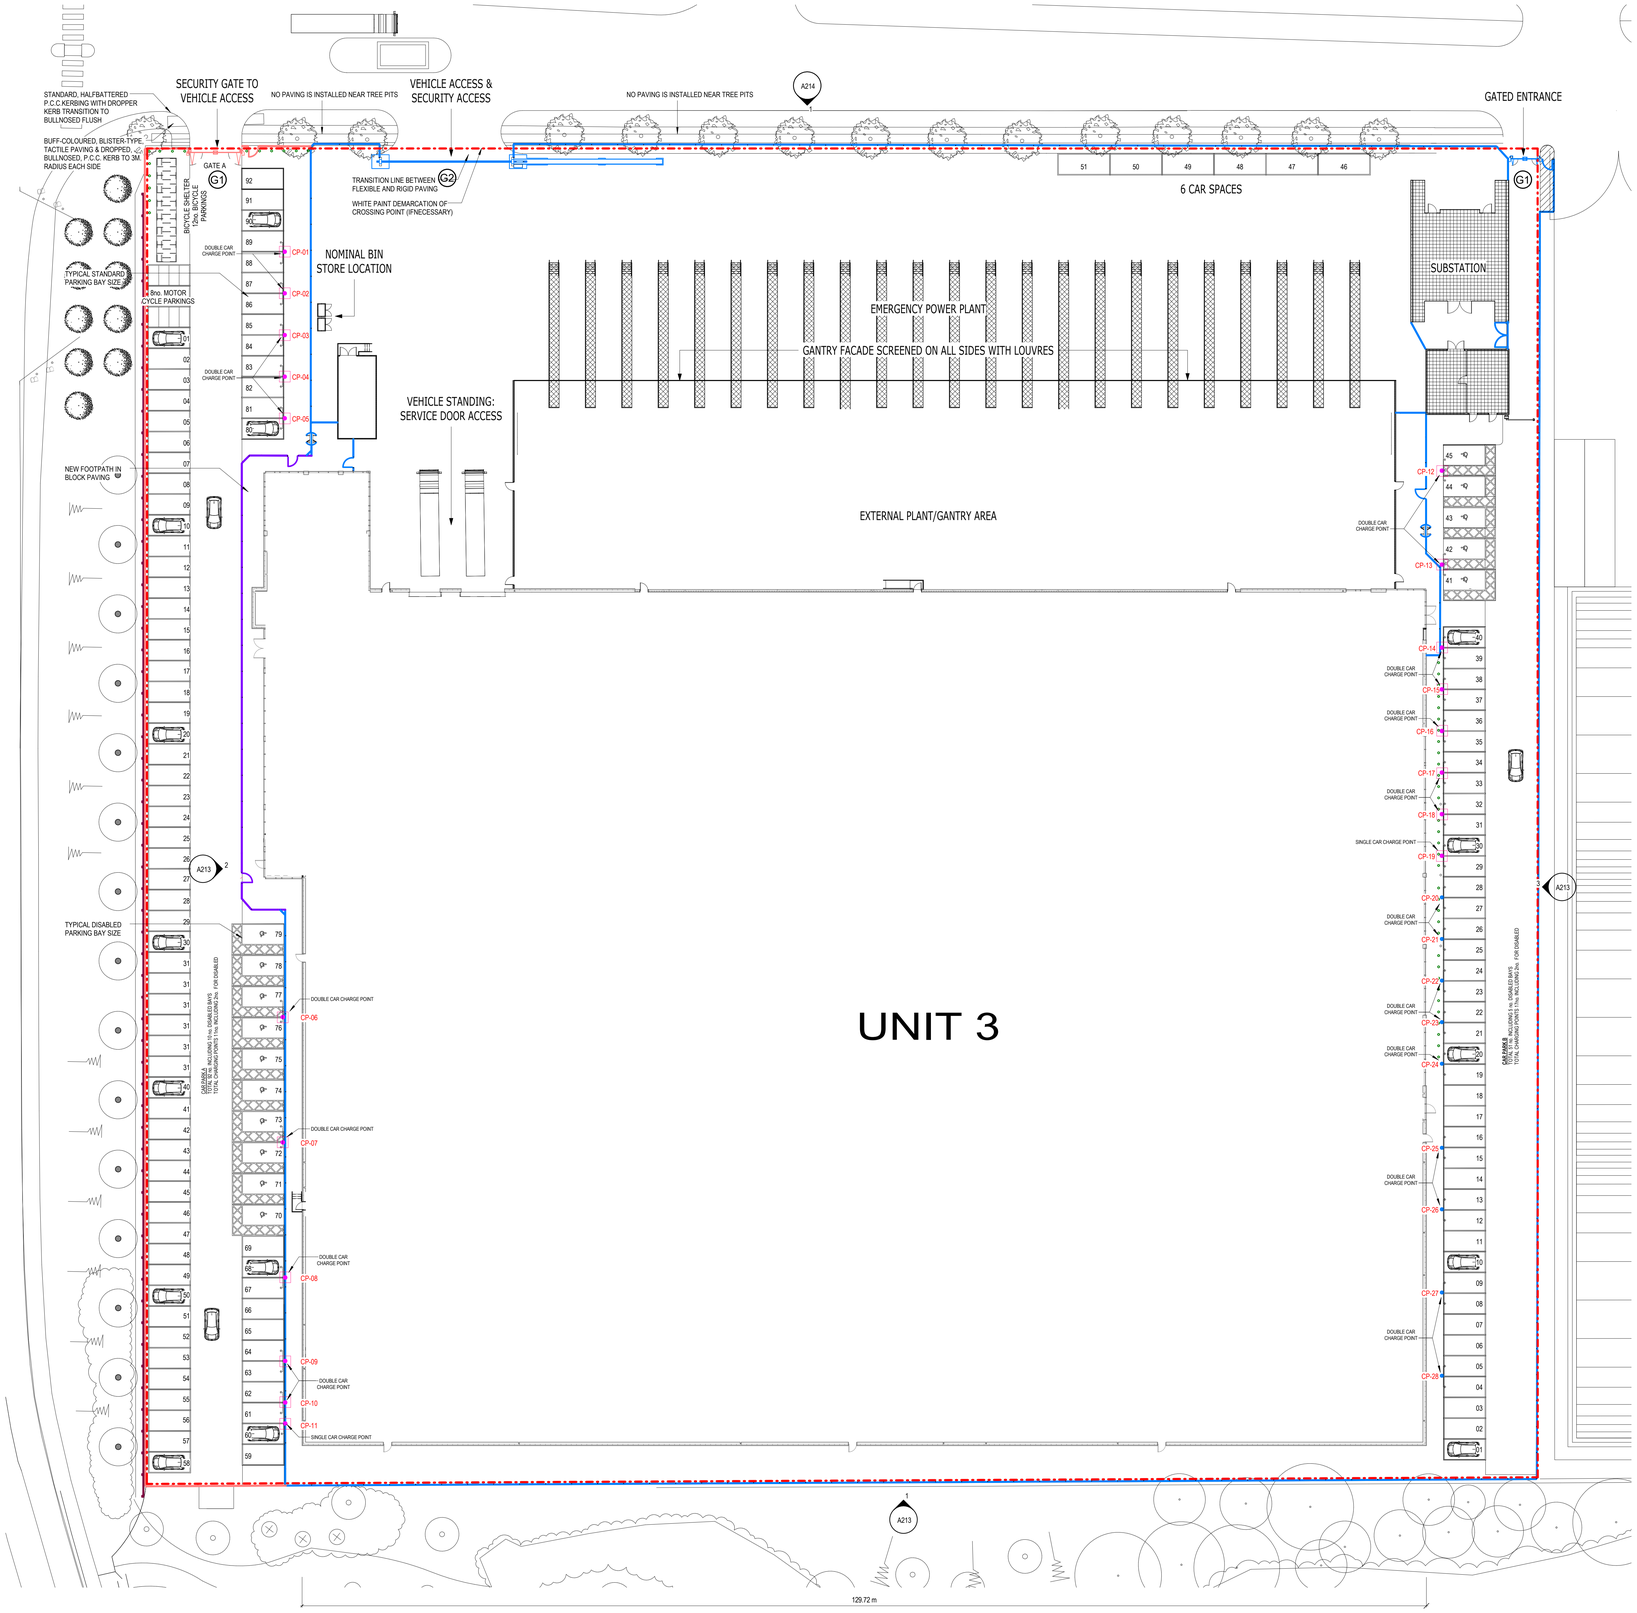

1 BUILDING SITE PLAN - EXTERNAL PROPOSED FENCING
1 : 250

OPEN MESH STEEL PANEL SECURITY FENCE

ACCESS CONTROL DDA TURNSTILE SIDE GATE
TURNSTILE AT SECURITY BARRIER

SECURITY FENCE PANIC ESCAPE GATE

ACCESS CONTROL PEDESTRIAN BI-FOLD GATE SIDE GATE

AUTOMATIC SLIDING GATES

BI-FOLDING TRACKLESS GATES

HIGH SECURITY BOLLARD

FLOOR MOUNTED DOUBLE SOCKET ELECTRIC CAR CHARGING POINT

0m 5m 10m 15m 20m 25m
VISUAL SCALE 1:250 @ A0

VIRTUS DATA CENTRES
BOUYGUES TRAVAUX & SERVICES

Information

Copyright of SNHA Ltd ©

1. THIS DRAWING REMAINS SUBJECT TO ALL RELEVANT LOCAL AUTHORITY AND STATUTORY CONSENTS.
2. COPYRIGHT RESERVED.
3. DO NOT SCALE THIS DRAWING.
4. DO NOT USE ELECTRONIC VERSIONS OF THIS DRAWING TO DETERMINE DIMENSIONS UNLESS SPECIFICALLY AUTHORISED BY SHEEHAN NAGLE HARTRAY ASSOCIATES LIMITED.
5. IF USING AN ELECTRONIC VERSION OF THIS DRAWING FIGURED DIMENSIONS TAKE PRECEDENCE AND NOTIFY SHEEHAN NAGLE HARTRAY ASSOCIATES LIMITED OF ANY DISCREPANCIES.
6. THIS DRAWING HAS BEEN DEVELOPED AS PART OF THE DESIGN DEVELOPMENT PHASE PACK OF INFORMATION.
7. THIS DRAWING IS TO BE READ IN CONJUNCTION WITH ALL RELATED DRAWINGS, SCHEDULES, AND SPECIFICATIONS.
8. THE LEVEL OF DETAIL SHOWN IS IN LINE WITH SCHEME DESIGN AND DUE CONSIDERATION SHOULD BE MADE WHEN INTERPRETING DESIGN INTENT.
9. SOME DRAWINGS MAY NEED TO BE PRINTED IN COLOUR TO PRESERVE INFORMATION INDICATED IN COLOUR ON THE DRAWINGS.
10. ALL DIMENSIONS STATED IN mm UNLESS OTHERWISE NOTED.

BUILDING SITE PLAN
PROPOSED FENCING AND BOLLARDS

- SITE BOUNDARY
- EXISTING TIMBER POST AND RAIL FENCE
- 1.5m HIGH METAL MESH FENCING
- 3m HIGH METAL SECURITY FENCE
- 3.5m HIGH METAL SECURITY FENCE WITH TOP 0.5m SECTION CRANKED OUT
- STATIC BOLLARDS
- PASSIVE (TO BE INSTALLED) FLOOR MOUNTED DOUBLE / SINGLE SOCKET ELECTRIC CAR CHARGING POINT
- ACTIVE (AS BUILT) FLOOR MOUNTED DOUBLE / SINGLE SOCKET ELECTRIC CAR CHARGING POINT
- G1 HINGED SECURITY GATE
- G2 SLIDING SECURITY GATE

Rev	Date	Description	By	Ch'd
P2	28-08-20	DRAWING UPDATED INCORPORATING PLANNING DEPARTMENT COMMENTS	LJ	ST
P1	19-06-20	ISSUED FOR PLANNING	DD/ST/LJ	MK

Drawing Status
PLANNING

Project Title
UNIT 3, PHASE 2, PROLOGIS PARK, WEST LONDON

Drawing Title
EXTERNAL WORKS - FENCING

Sheet	Scale	Date	Drawn	Ch'd
A0	1 : 250	18/06/20	LJ	MK

Project No.
UNIT 3, PHASE 2, PROLOGIS PARK, WEST LONDON

Drawing No. Rev
A100-B P2

SHEEHAN NAGLE HARTRAY ASSOCIATES
20 Chiswell Street
London, EC1Y 4TW
o: +44 (0) 20 3972 4242
CHICAGO | LONDON