


02 | HIGH LEVEL LETTERS - DETAIL PROPOSED

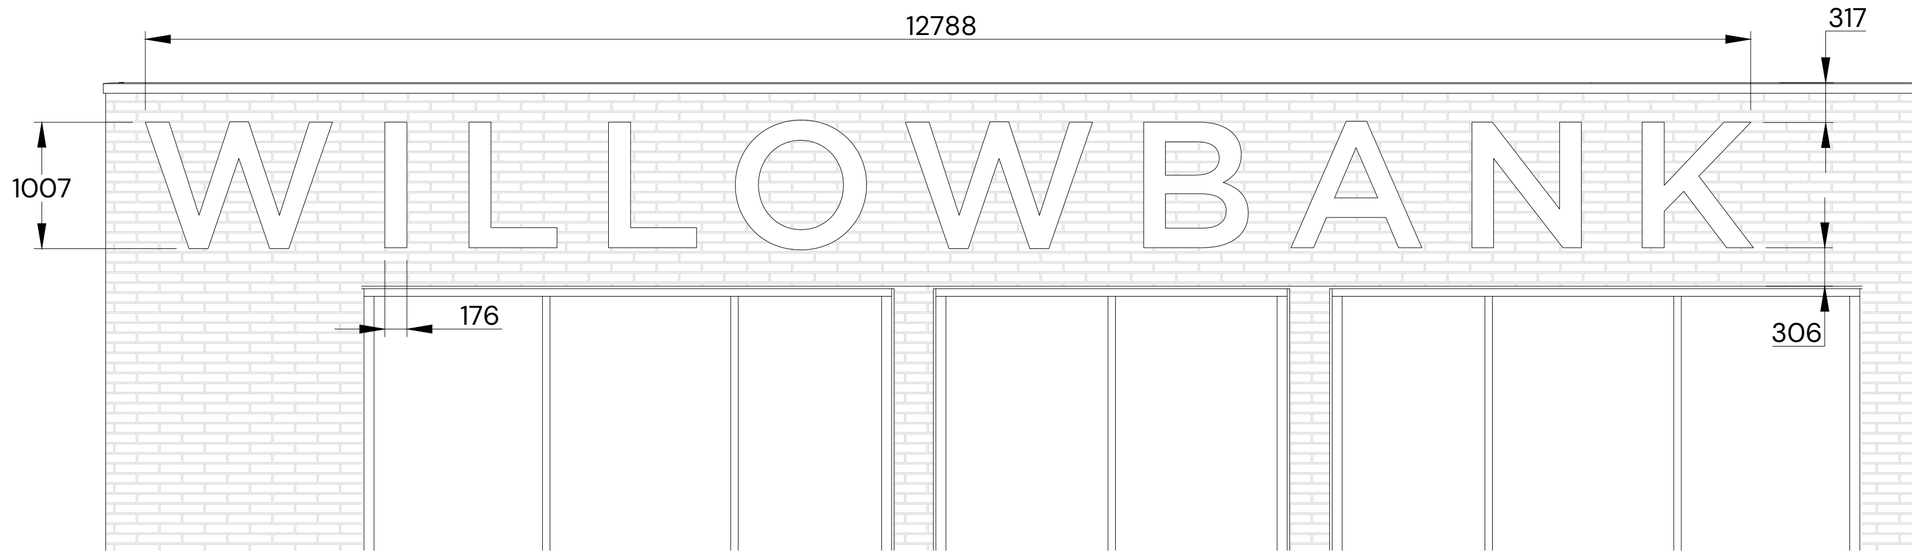

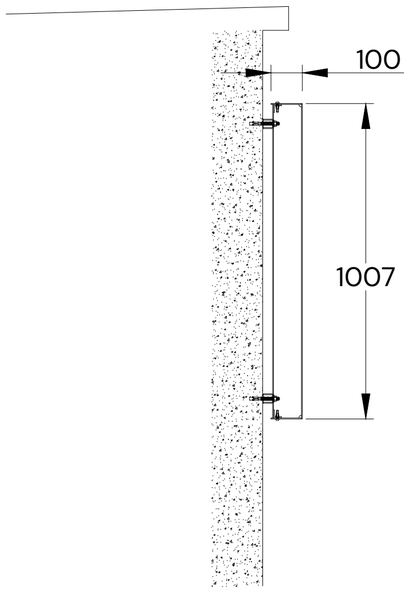

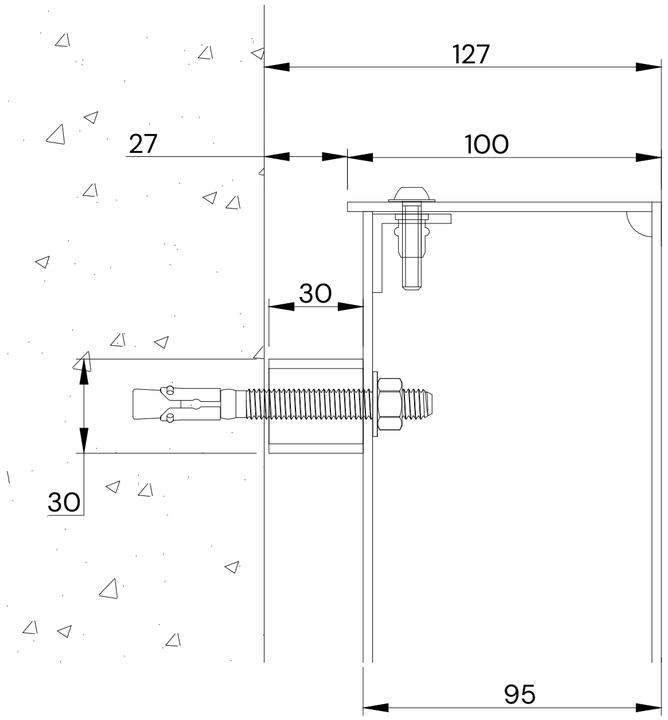

General Notes

No.	Revision/Issue	Date
02	AMENDED	22/09/2026
01	FIRST ISSUE	15/09/2026


ASCOT EST. 1936

PLOT SIZE : ISO A4 (210.00 X 297.00 MM)
PROJECT : NFU WILLOWBANK HOUSE
PROJECT REF : 90001

DRAWN BY : DH
CREATION DATE : 15/09/2026
REVISION DATE : 22/09/2026
FILE : PLN-ASCOT-NFU-WILLOWBANK HOUSE.DWG


STATUS : PLANNING
APP FOR MANU : NO

03 | CHEVRONS - OVERVIEW PROPOSED

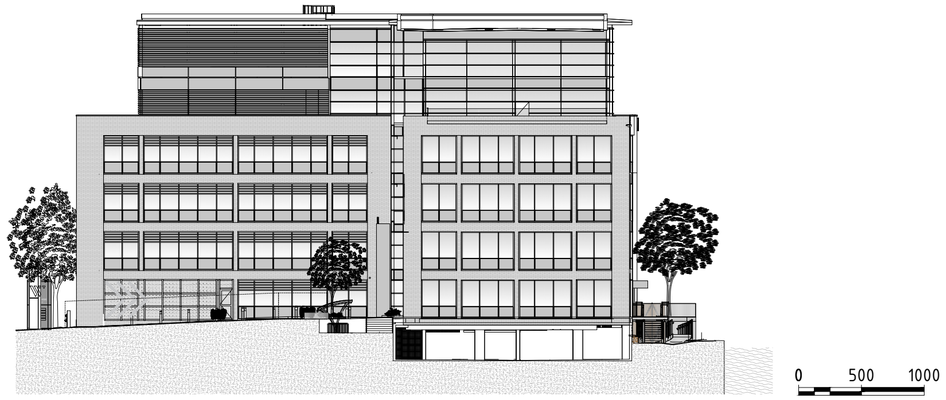

A SOUTH ELEVATION

Scale: 1:500 @ A2

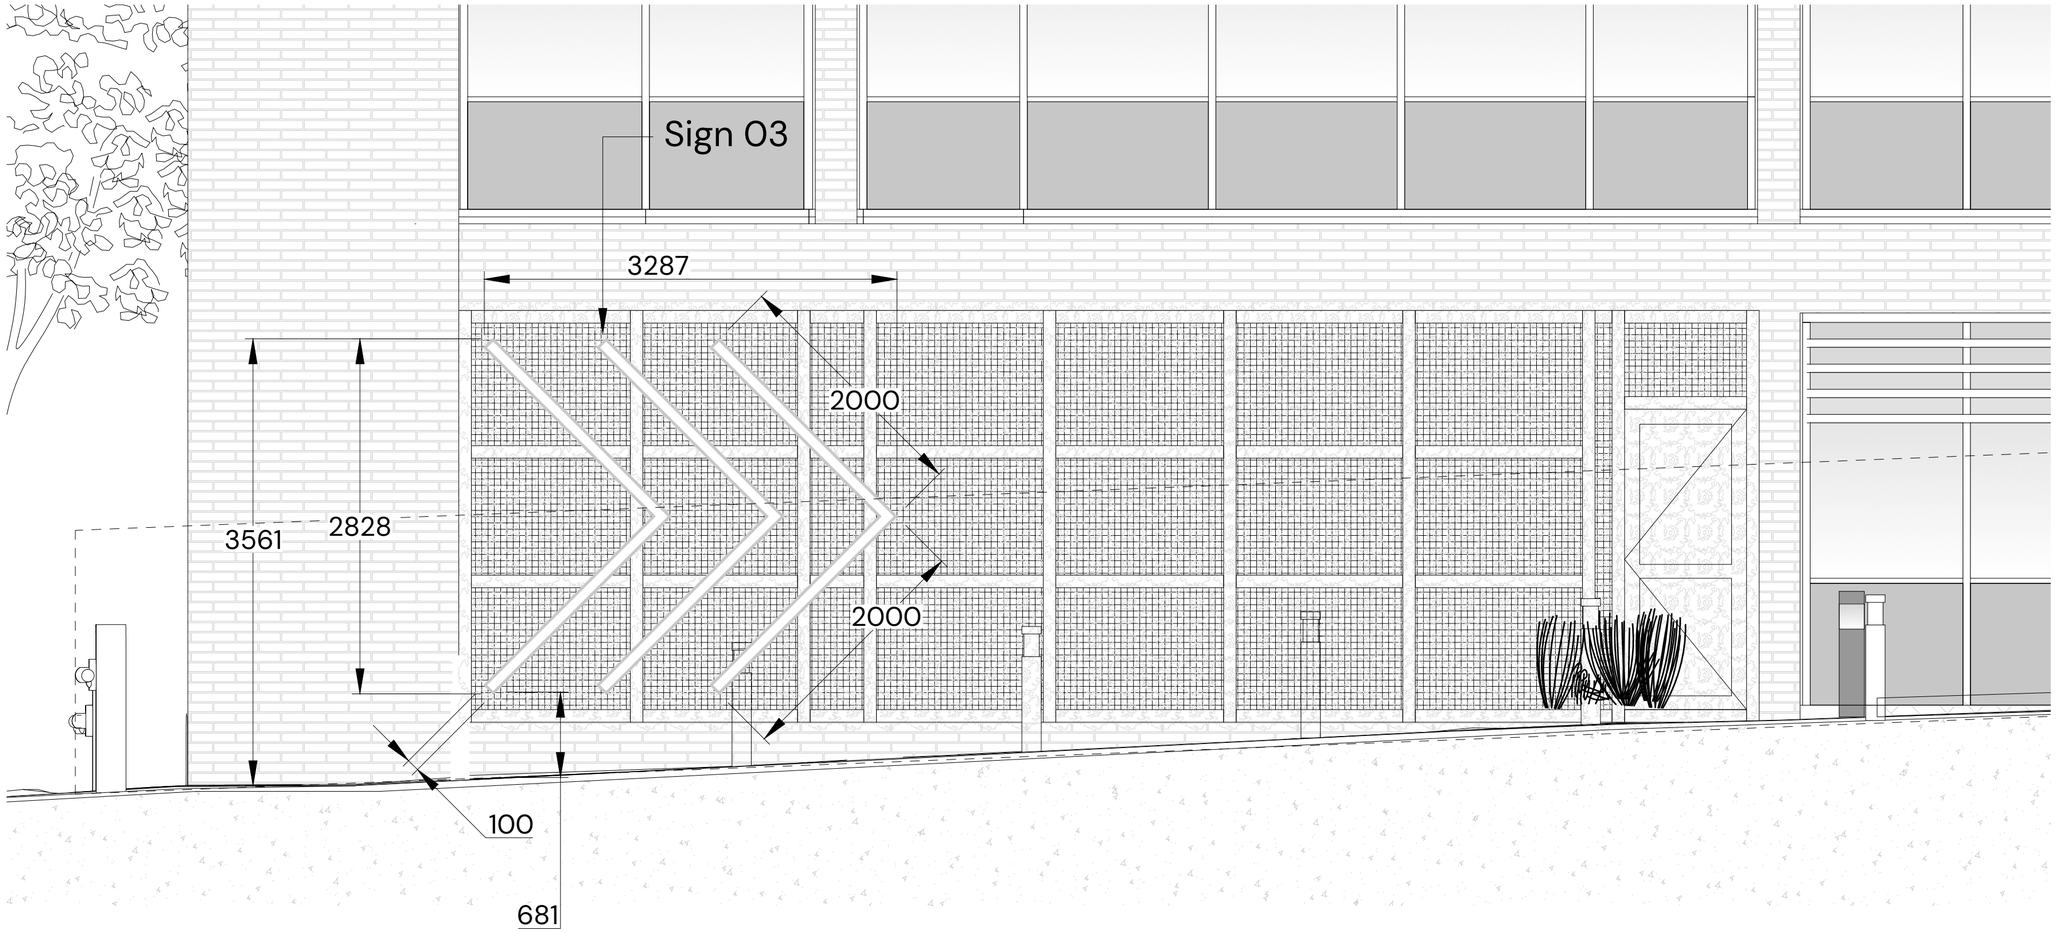

A SOUTH ELEVATION

Scale: 1:50 @ A2

General Notes

SPECIFICATIONS SIGN 03

Size: 3287mm x 2828mm x 330mm
Area: 8.69M²
Max Cap Height: 2828mm
Height from ground: 681mm
Maximum Height: 3561mm
Maximum projection: 330mm
Stand-off from the façade: 330mm

Materials:
Fabricated aluminum chevrons with internal illuminations from LED modules. Faces are from opal acrylic. Chevrons mounted off bespoke fabricated stand offs passign through living wall by others.

Finish:
Interpon Solid Steel Y229GI (GREY BLACK)
Gloss: 30%

Illumination Level:
300-400 CDM² (static)

No.	Revision/Issue	Date
02	AMENDED	22/09/2026
01	FIRST ISSUE	15/09/2026


ASCOT EST. 1968


PLOT SIZE : ISO A4 (210.00 X 297.00 MM)
PROJECT : NFU WILLOWBANK HOUSE
PROJECT REF : 90001

DRAWN BY : DH
CREATION DATE : 15/09/2026
REVISION DATE : 22/09/2026
FILE : PLN-ASCOT-NFU-WILLOWBANK HOUSE.DWG

STATUS : PLANNING
APP FOR MANU : NO

03 | CHEVRONS - DETAIL PROPOSED

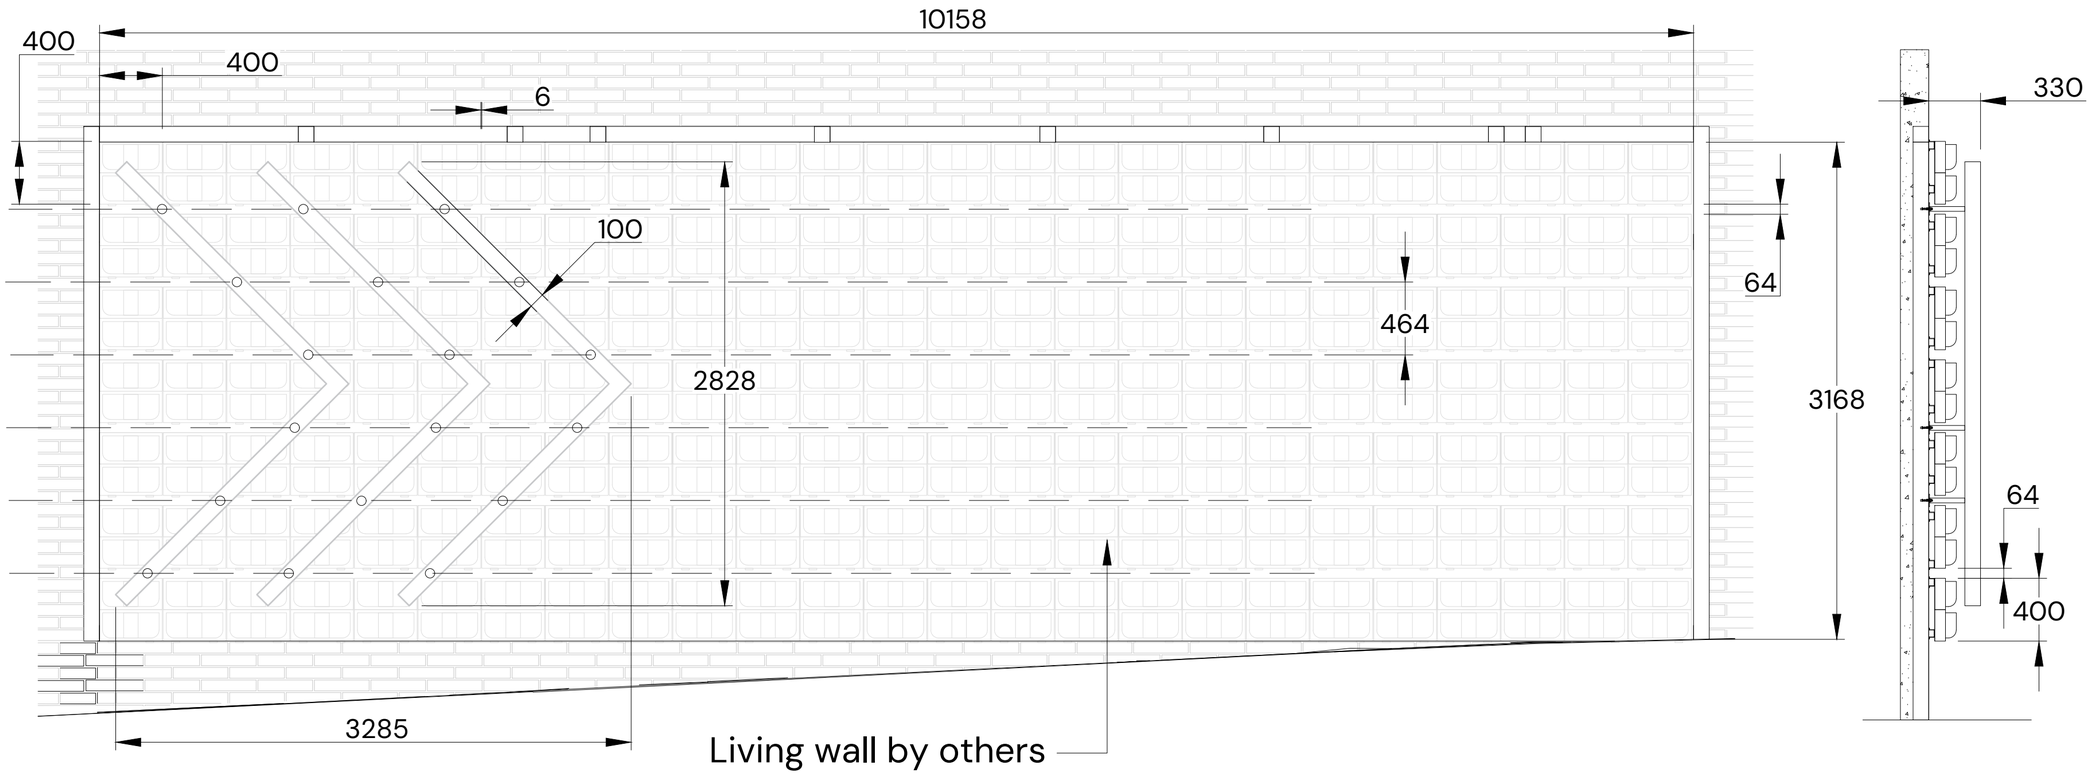

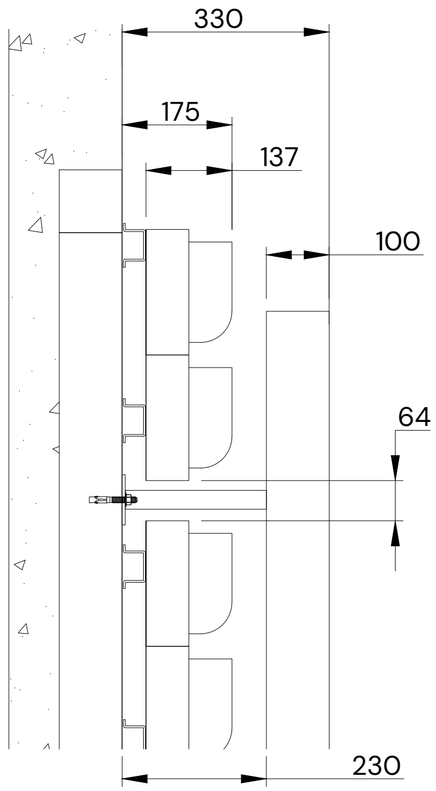

General Notes

No.	Revision/Issue	Date
02	AMENDED	22/09/2026
01	FIRST ISSUE	15/09/2026


ASCOT EST. 1838

PLOT SIZE : ISO A4 (210.00 X 297.00 MM)
PROJECT : NFU WILLOWBANK HOUSE
PROJECT REF : 90001

DRAWN BY : DH
CREATION DATE : 15/09/2026
REVISION DATE : 22/09/2026
FILE : PLN-ASCOT-NFU-WILLOWBANK HOUSE.DWG

STATUS : PLANNING
APP FOR MANU : NO


04 | TOTEM SIGN - OVERVIEW PROPOSED

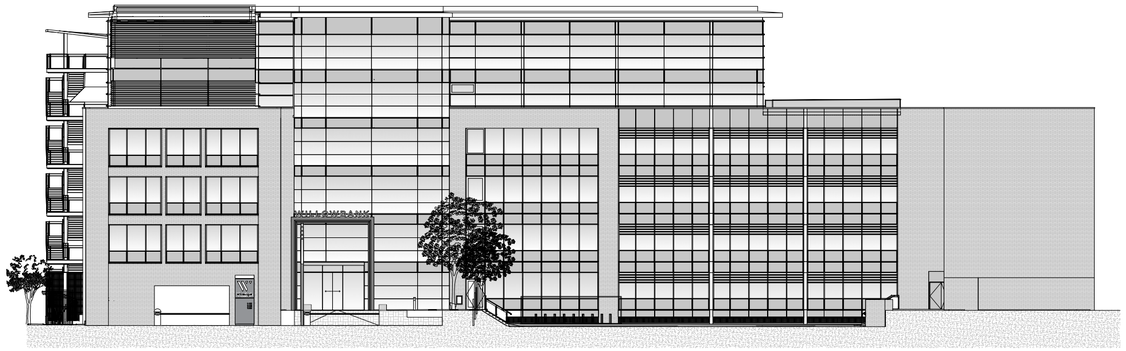

0 200 400

WEST ELEVATION

Scale: 1:500 @ A2

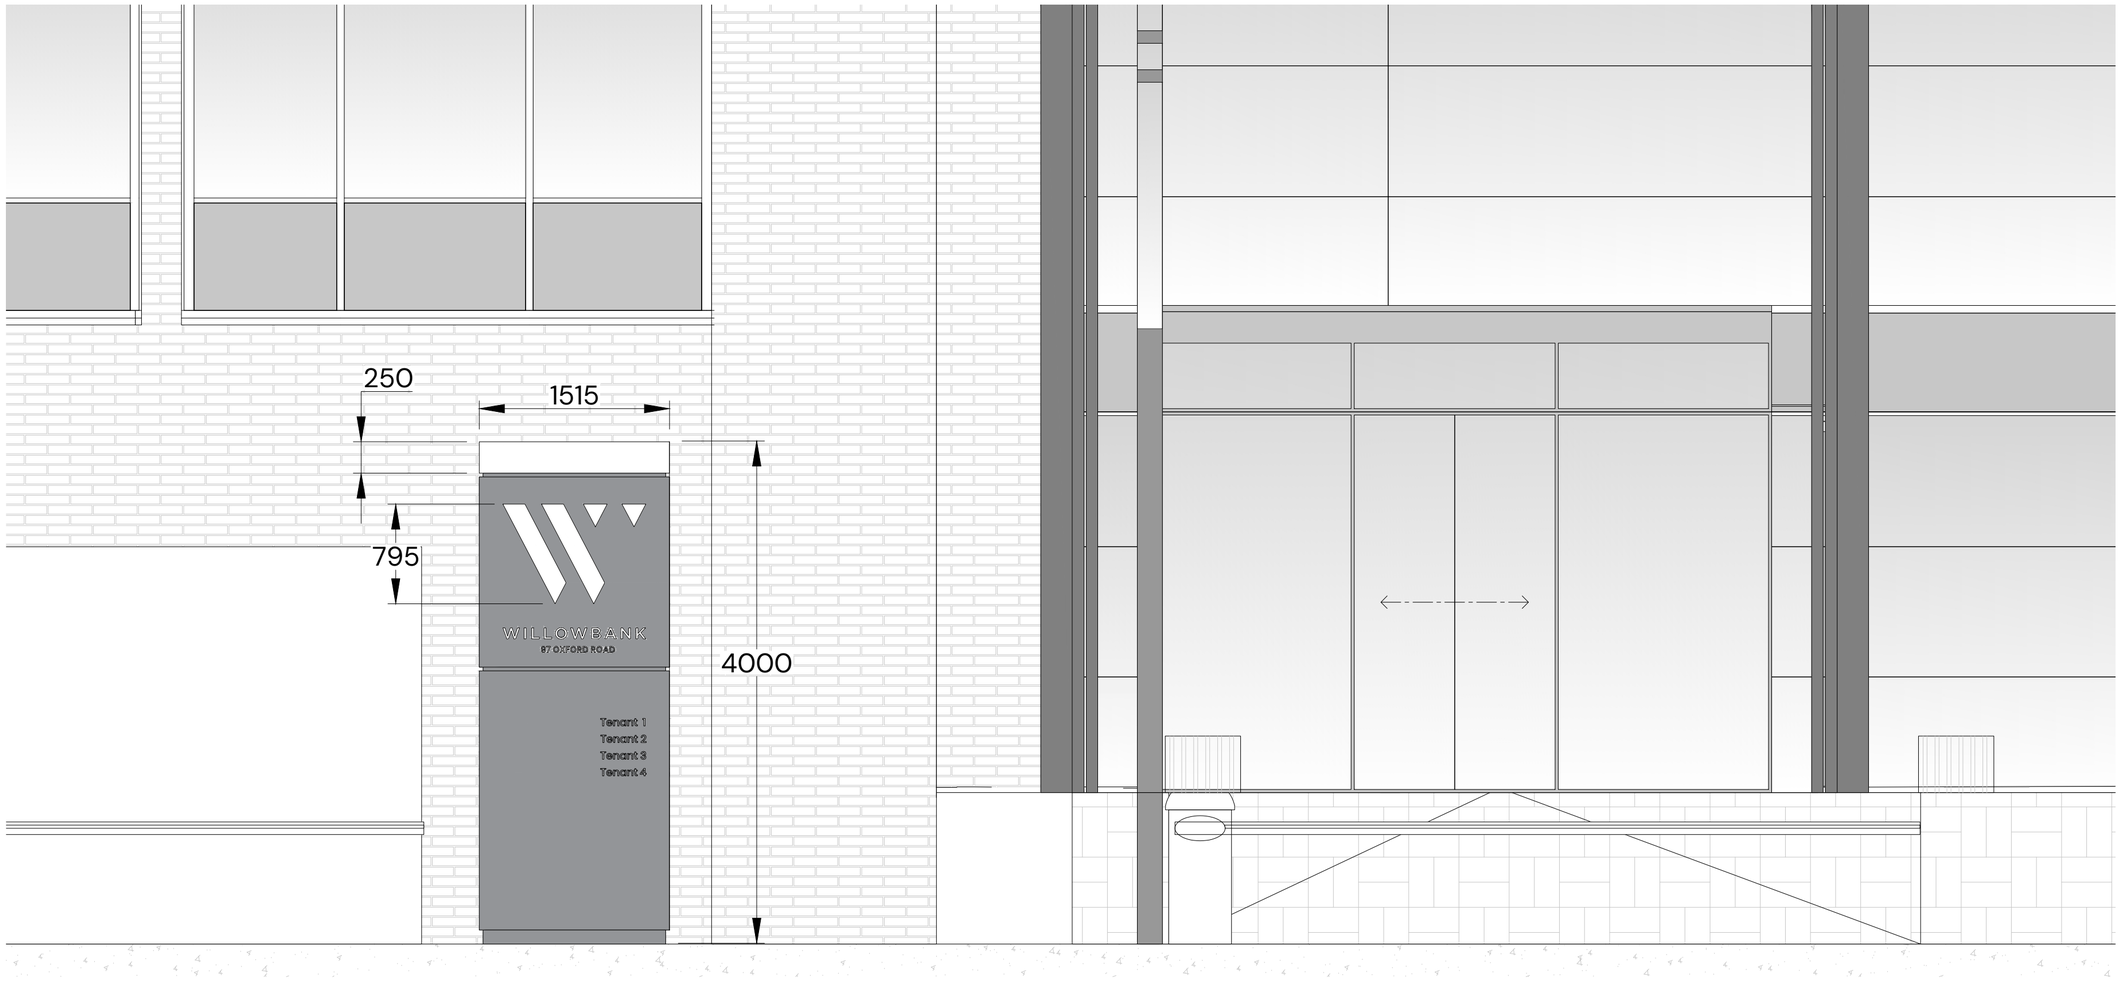

WEST ELEVATION

Scale: 1:50 @ A2

General Notes

SPECIFICATIONS SIGN 03

Size: 1515mm x 4000mm x 300mm
Area: 6M²
Max Cap Height: 795mm
Height from ground: 0mm
Maximum Height: 4000mm
Maximum projection: Freestanding
Stand-off from the façade: N/A

Materials:
Fabricated totem sign with internal mild steel frame and clad with aluminum panels. Top section of totem to be fabricted from opal acrylic, all sides and top are to illuminate. Large "W" logo and word "Willowbank" are to be push through flush opal acrylics illuminated from internally mounted LED modules. "97 Oxford Rd" will be cut and applied opaque white opal 069 acrylics. Tenants of which names are TBC to be from face applied external opaque white vinyl, each tenant will be of uniform typefaces.

Finish:
Interpon Solid Steel Y229GI (GREY BLACK)
Gloss: 30%


Illumination Level:
300-400 CDM² (static)


No.	Revision/Issue	Date
02	AMENDED	22/09/2026
01	FIRST ISSUE	15/09/2026


ASCOT EST. 1936

PLOT SIZE : ISO A4 (210.00 X 297.00 MM)	
PROJECT : NFU WILLOWBANK HOUSE	
PROJECT REF : 90001	
DRAWN BY : DH	
CREATION DATE : 15/09/2026	
REVISION DATE : 22/09/2026	
FILE : PLN-ASCOT-NFU-WILLOWBANK HOUSE.DWG	
STATUS : PLANNING	
APP FOR MANU : NO	

04 | TOTEM SIGN - DETAIL PROPOSED

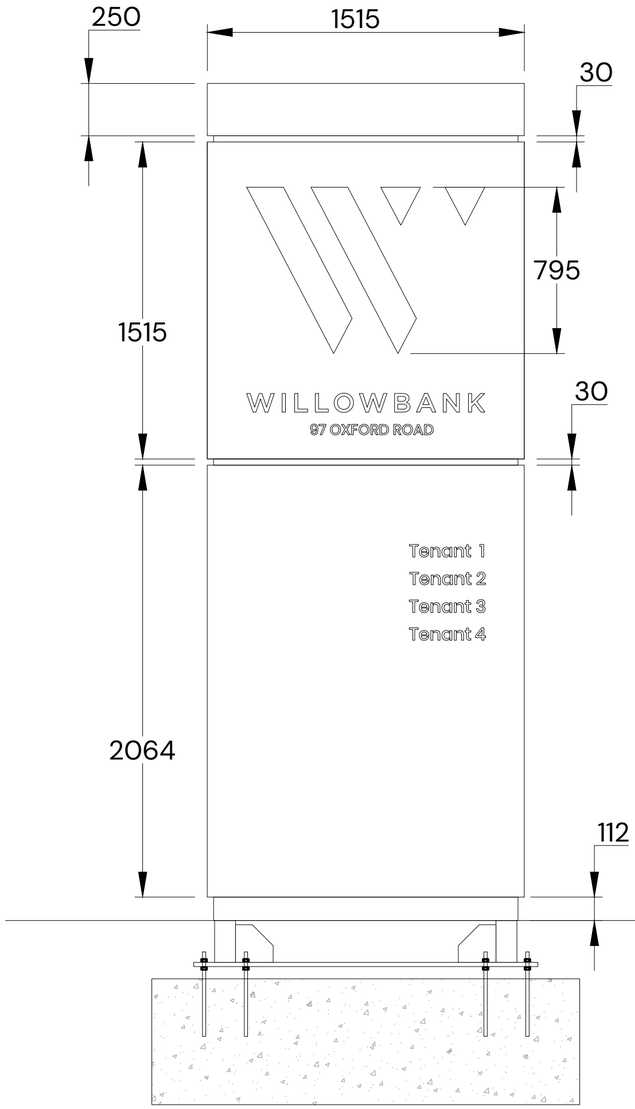

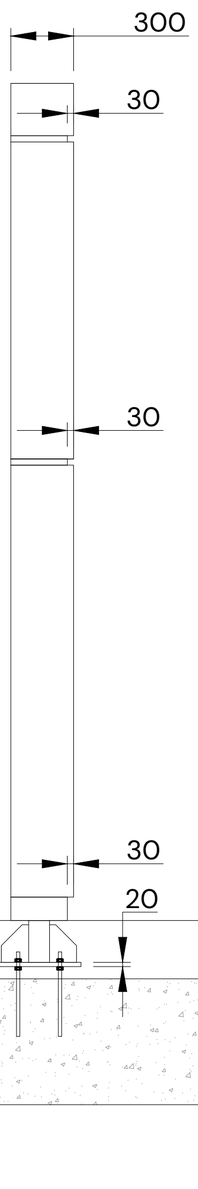

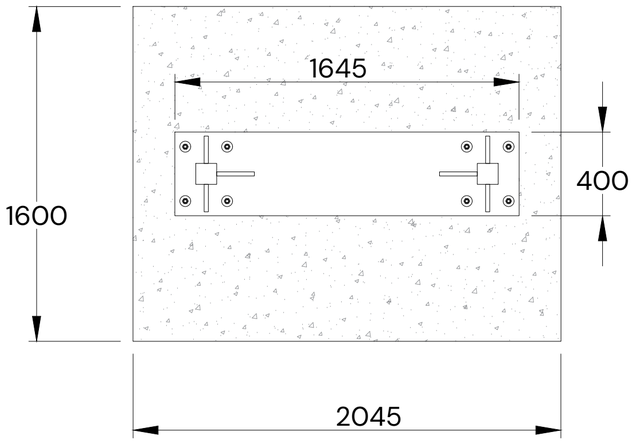

General Notes

No.	Revision/Issue	Date
02	AMENDED	22/09/2026
01	FIRST ISSUE	15/09/2026


ASCOT EST. 1936

PLOT SIZE : ISO A4 (210.00 X 297.00 MM)
PROJECT : NFU WILLOWBANK HOUSE
PROJECT REF : 90001

DRAWN BY : DH
CREATION DATE : 15/09/2026
REVISION DATE : 22/09/2026
FILE : PLN-ASCOT-NFU-WILLOWBANK HOUSE.DWG

STATUS : PLANNING
APP FOR MANU : NO

EXTERNAL SIGN LOCAITONS - ALL SIGNS

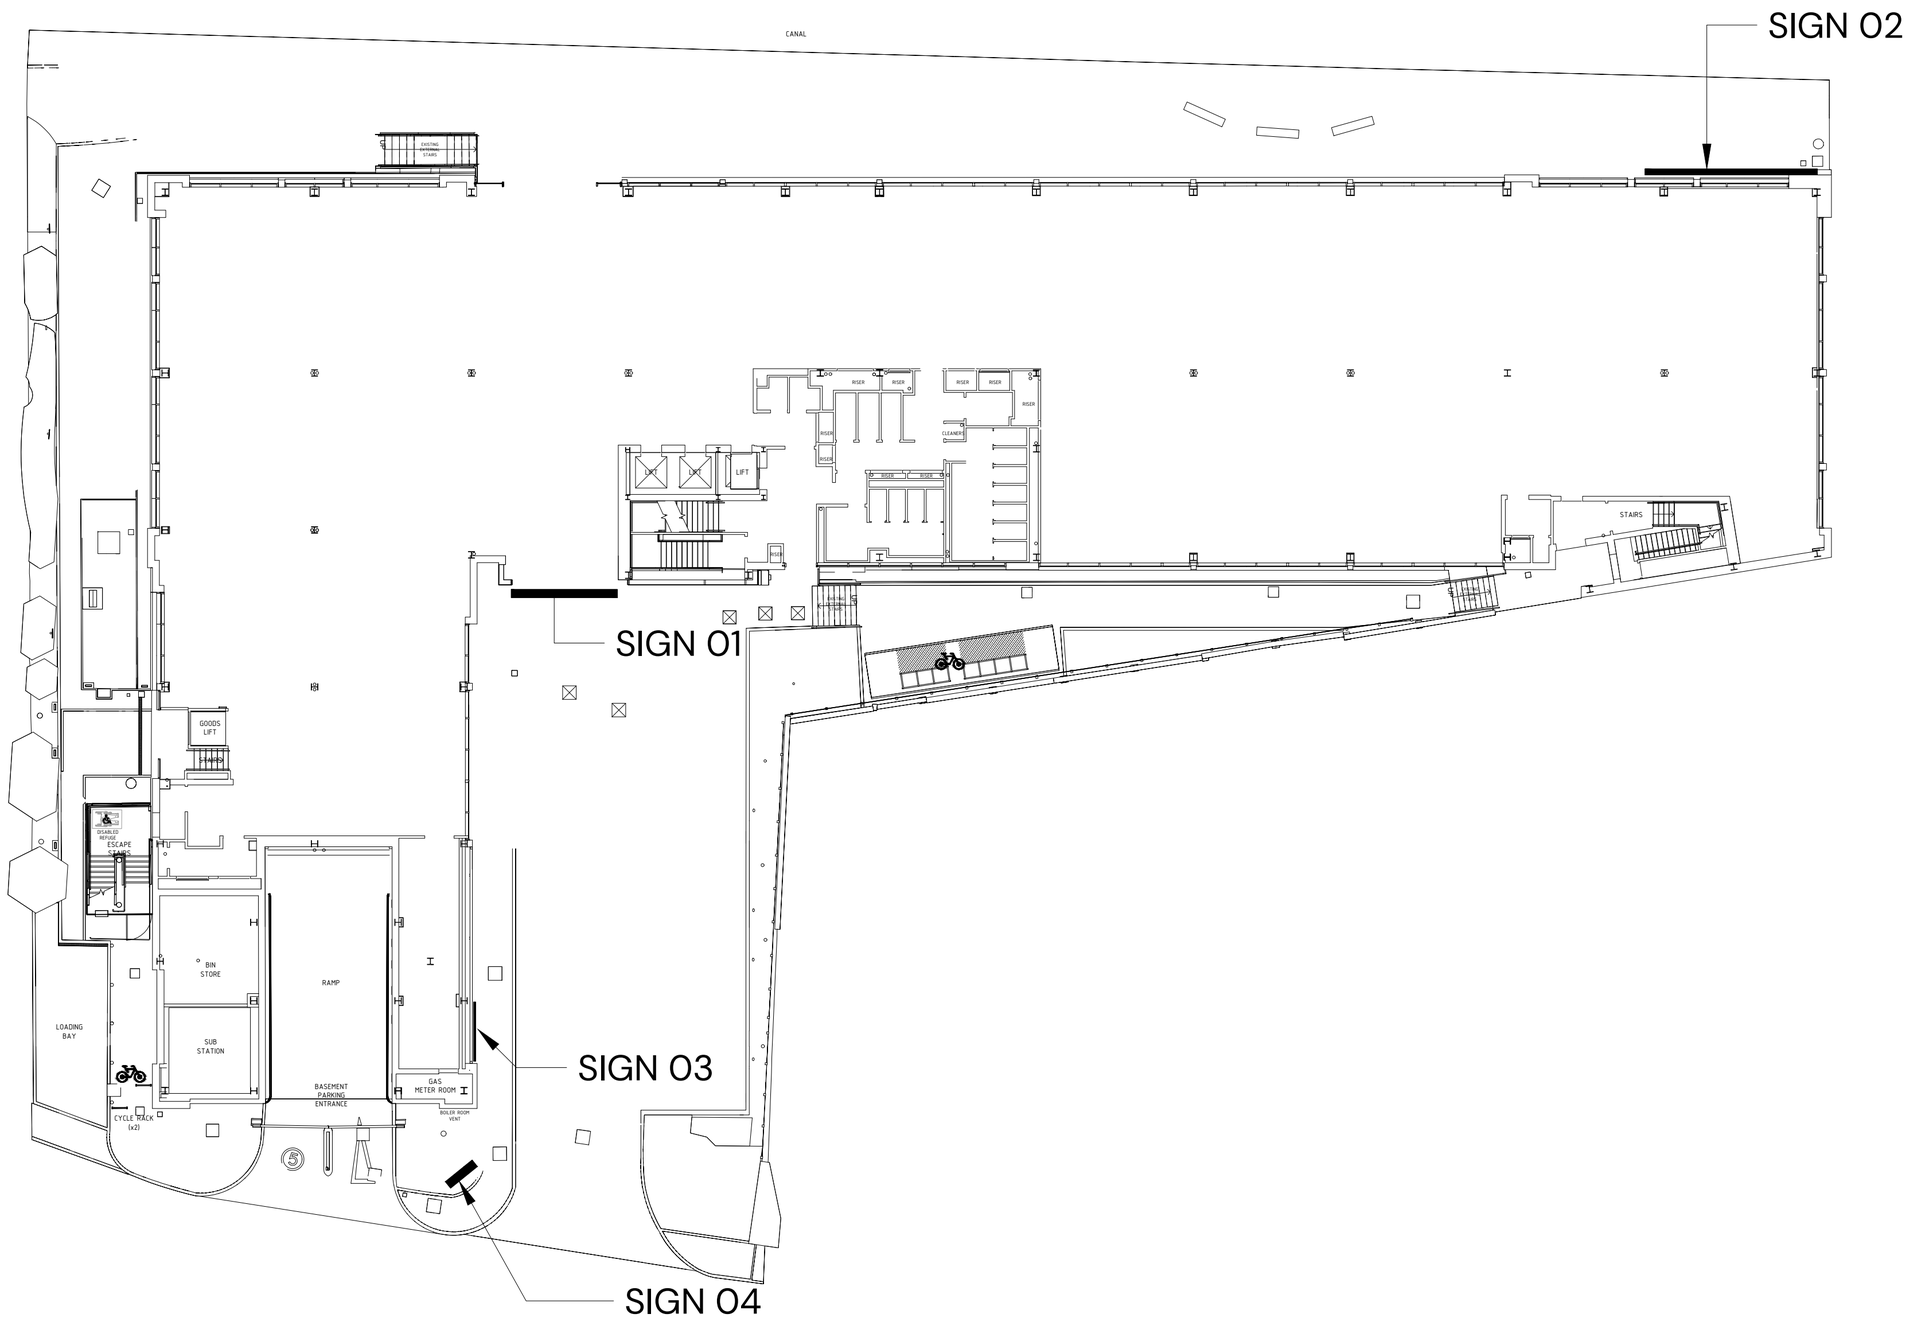

SITE PLAN

Scale: 1:300 @ A2

General Notes

No.	Revision/Issue	Date
02	AMENDED	22/09/2026
01	FIRST ISSUE	15/09/2026

ASCOT EST. 1906

PLOT SIZE : ISO A4 (210.00 X 297.00 MM)
PROJECT : NFU WILLOWBANK HOUSE
PROJECT REF : 90001

DRAWN BY : DH
CREATION DATE : 15/09/2026
REVISION DATE : 22/09/2026
FILE : PLN-ASCOT-NFU-WILLOWBANK HOUSE.DWG

STATUS : PLANNING
APP FOR MANU : NO