90001 NFU WILLOWBANK HOUSE / CORPORATE

EXTERNAL SIGNAGE (97 Oxford Rd, Uxbridge UB8 1LU)

REVISION	DATE	DESCRIPTION	DRAWN BY	CHECK
1	15/09/2026	FIRST DRAFT	DH	JP
2	22/09/2026	AMENDED	DH	JP


ASCOT. EST. 1938

00 | EXISTING ELEVATIONS




SOUTH EAST ELEVATION

Scale: 1:500 @ A2

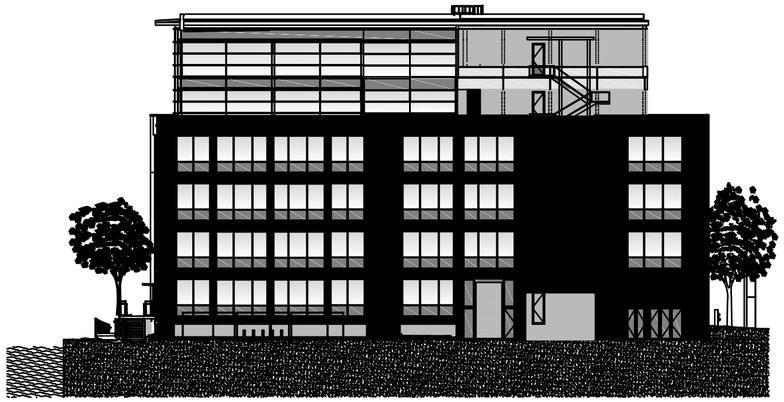


SOUTH WEST ELEVATION

Scale: 1:500 @ A2

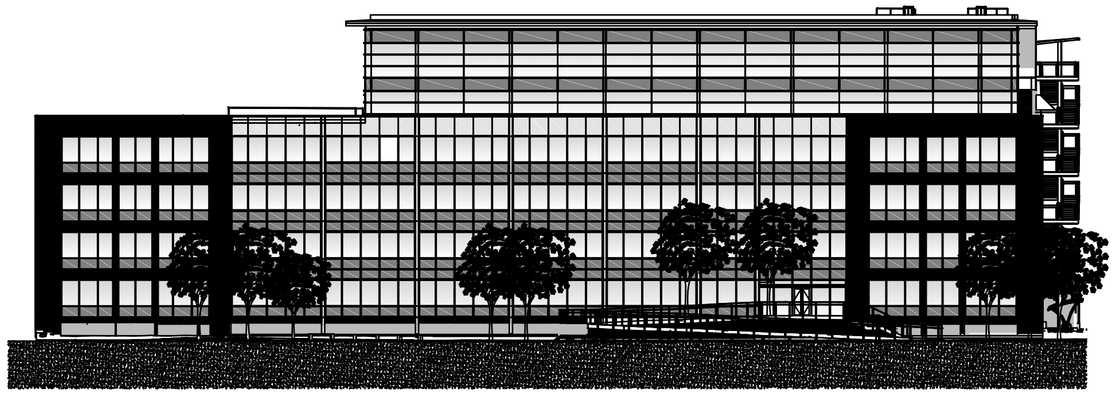

NORTH WEST ELEVATION

Scale: 1:500 @ A2

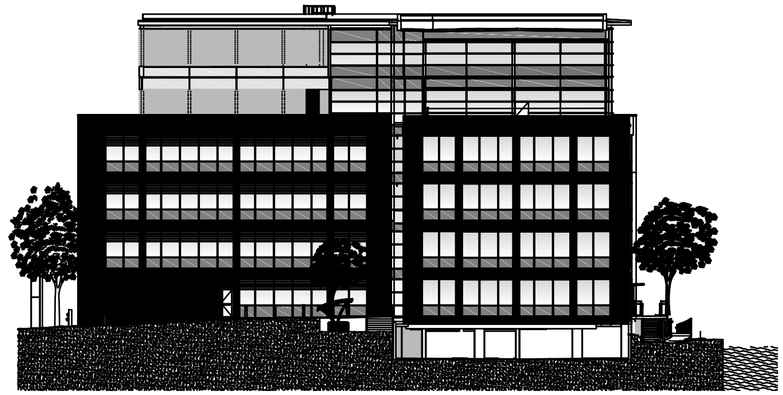

NORTH EAST ELEVATION

Scale: 1:500 @ A2

General Notes

EXISTING ELEVATIONS AS SUPPLIED.

No.	Revision/Issue	Date
02	AMENDED	22/09/2026
01	FIRST ISSUE	15/09/2026


ASCOT EST. 1938

PLOT SIZE : ISO A4 (210.00 X 297.00 MM)
PROJECT : NFU WILLOWBANK HOUSE
PROJECT REF : 90001

DRAWN BY : DH
CREATION DATE : 15/09/2026
REVISION DATE : 22/09/2026
FILE : PLN-ASCOT-NFU-WILLOWBANK HOUSE.DWG

STATUS : PLANNING
APP FOR MANU : NO


01 | MAIN ENTRANCE SIGN OVER CANOPY - OVERVIEW PROPOSED

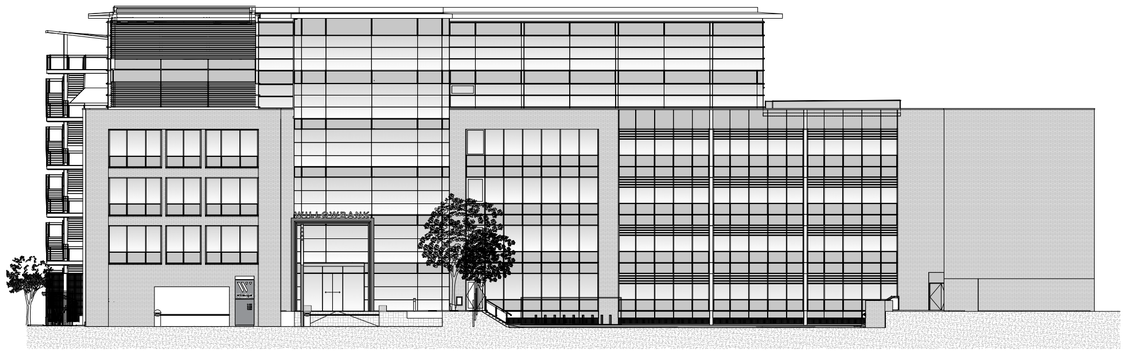

0 500 1000

WEST ELEVATION


Scale: 1:500 @ A2

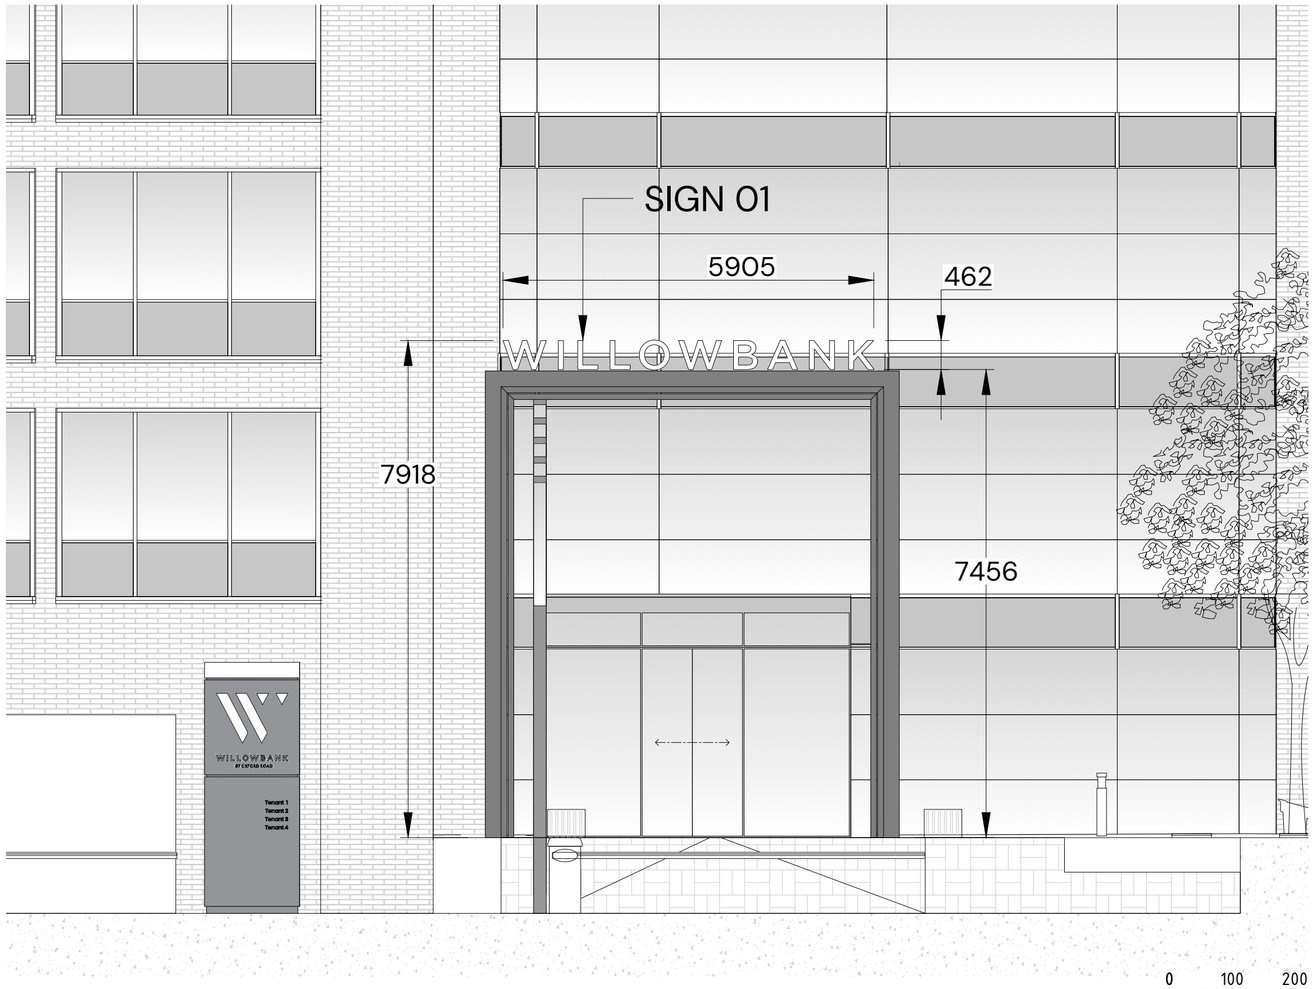

0 100 200

MAIN ENTRANCE WEST ELEVATION

Scale: 1:100 @ A2

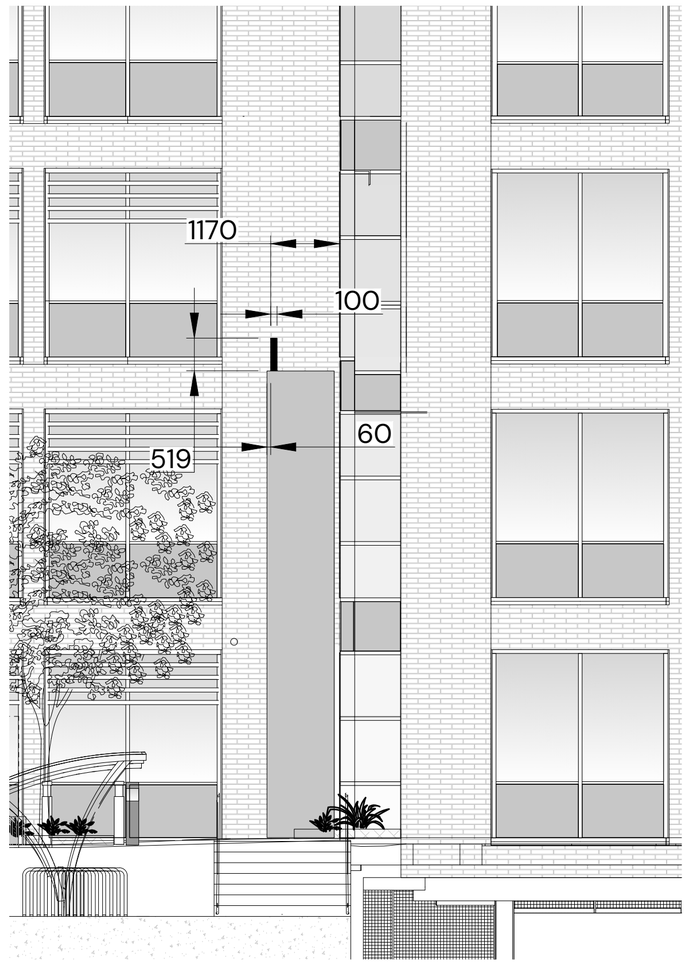

0 100 200

MAIN ENTRANCE WEST IN SECTION

Scale: 1:100 @ A2

General Notes

SPECIFICATIONS SIGN 01

Size: 5905mm x 462mm x 100mm
Area: 2.78M²
Max Cap Height: 462mm
Height from ground: 7456mm
Maximum Height: 7918mm
Maximum projection: 1170
Stand-off from the façade: Flush

Materials:
Fabricated aluminum letters with internal illuminations from LED modules. Faces are from opal acrylic. Letters mounted off profile cut supporting backs mounted to descreet base frame concealed to top of portico entranceway by others.

Finish:
Interpon Solid Steel Y229GI (GREY BLACK)
Gloss: 30%

Illumination Level:
300-400 CDM²

No.	Revision/Issue	Date
02	AMENDED	22/09/2026
01	FIRST ISSUE	15/09/2026


ASCOT EST. 1938


PLOT SIZE : ISO A4 (210.00 X 297.00 MM)
PROJECT : NFU WILLOWBANK HOUSE
PROJECT REF : 90001


DRAWN BY : DH
CREATION DATE : 15/09/2026
REVISION DATE : 22/09/2026
FILE : PLN-ASCOT-NFU-WILLOWBANK HOUSE.DWG

STATUS : PLANNING
APP FOR MANU : NO

01 | MAIN ENTRANCE SIGN OVER CANOPY - DETAIL PROPOSED

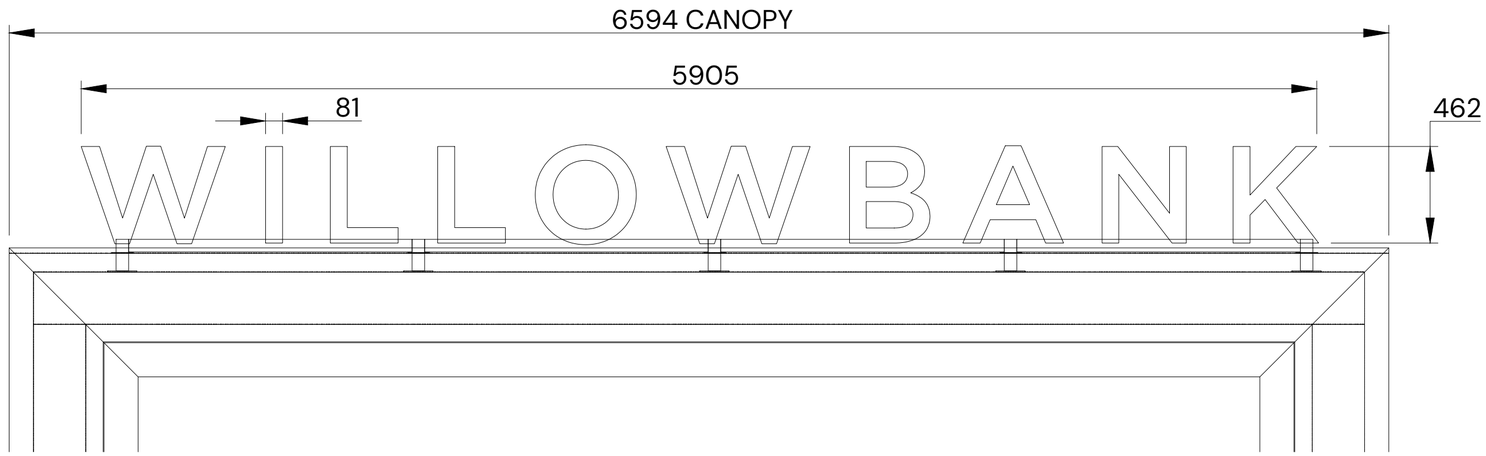

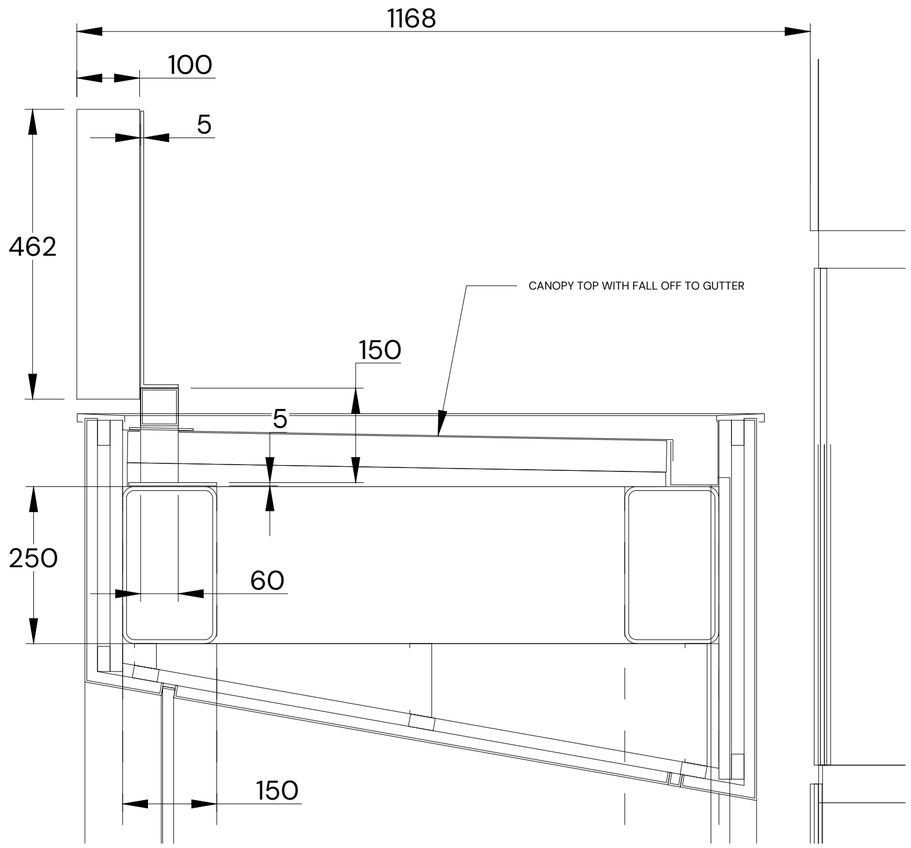

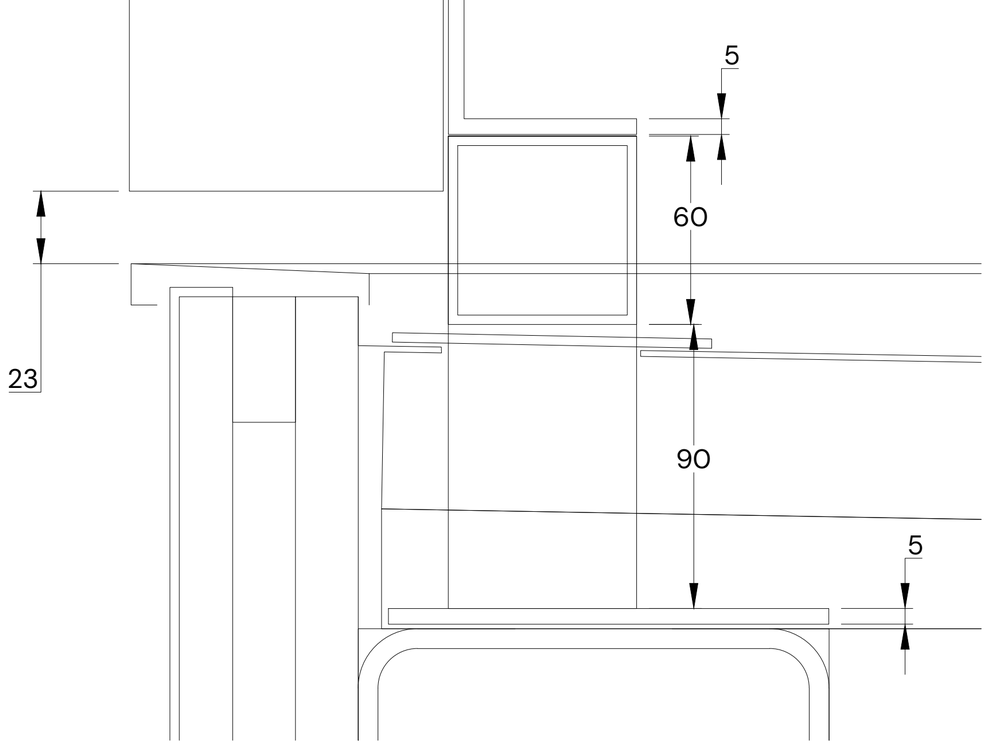

General Notes

No.	Revision/Issue	Date
02	AMENDED	22/09/2026
01	FIRST ISSUE	15/09/2026


ASCOT EST. 1936

PLOT SIZE : ISO A4 (210.00 X 297.00 MM)
PROJECT : NFU WILLOWBANK HOUSE
PROJECT REF : 90001

DRAWN BY : DH
CREATION DATE : 15/09/2026
REVISION DATE : 22/09/2026
FILE : PLN-ASCOT-NFU-WILLOWBANK HOUSE.DWG

STATUS : PLANNING
APP FOR MANU : NO


02 | HIGH LEVEL LETTERS - OVERVIEW PROPOSED

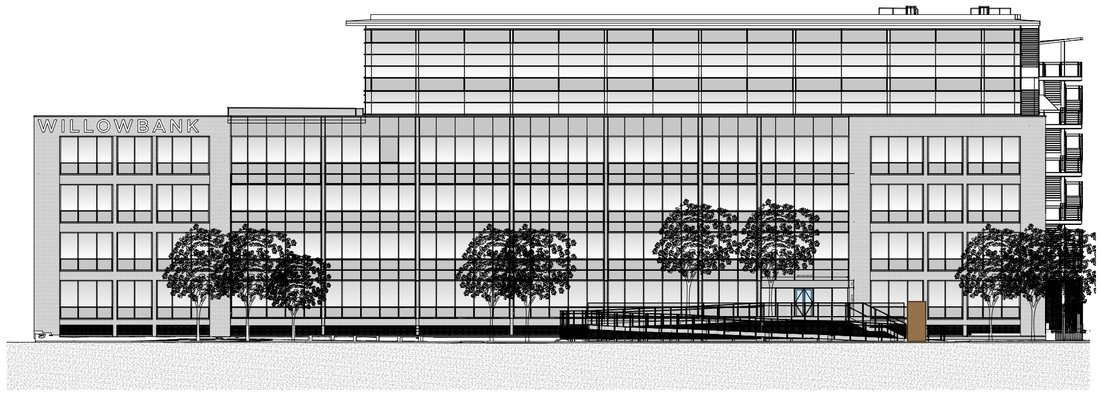

EAST ELEVATION

Scale: 1:500 @ A2

0 200 400

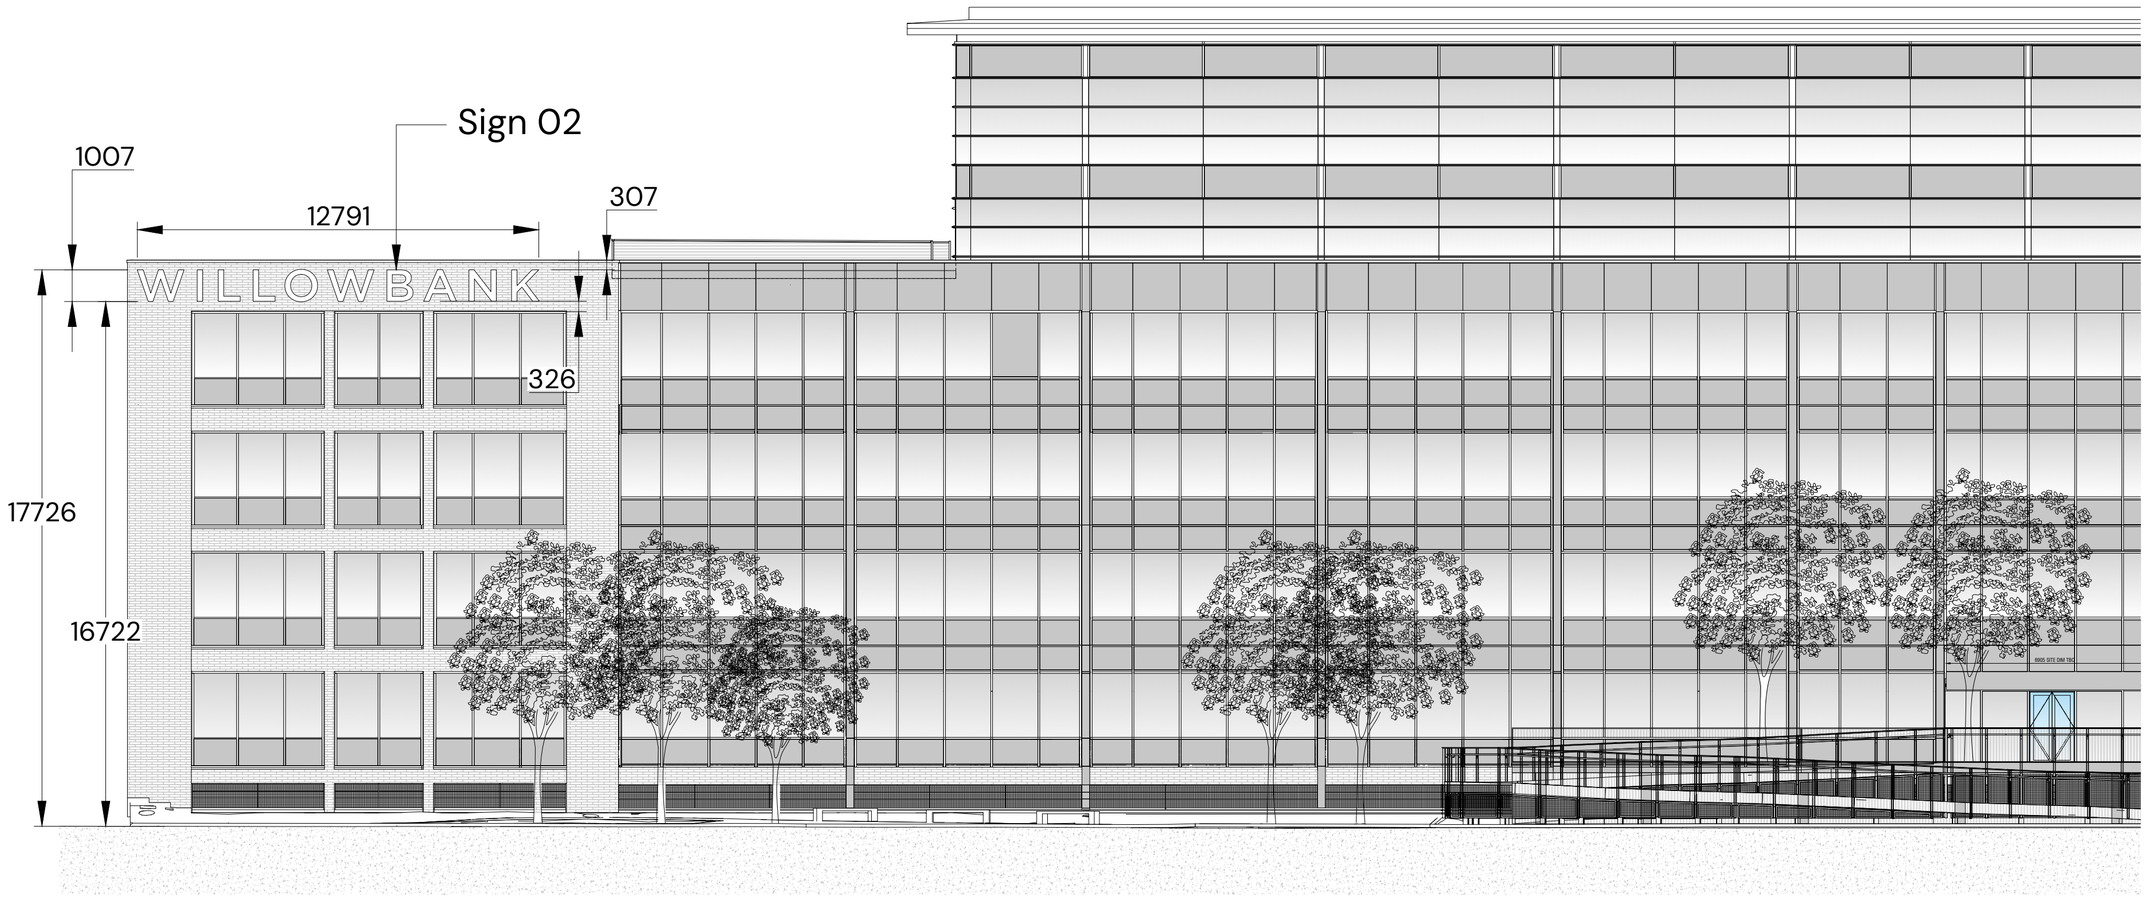

A EAST ELEVATION

Scale: 1:200 @ A2

General Notes

SPECIFICATIONS SIGN 02

Size: 12791mm x 1007mm x 130mm
Area: 1.2M²
Max Cap Height: 1007mm
Height from ground: 16722mm
Maximum Height: 17726mm
Maximum projection: 130mm
Stand-off from the façade: 130mm

Materials:
Fabricated aluminum letters with solid opaque faces, non illuminated. Letters mounted off CHS stand offs colur matched to letter returns.

Finish:
Interpon Solid Steel Y229GI (GREY BLACK)
Gloss: 30%

Illumination Level:
N/A

No.	Revision/Issue	Date
02	AMENDED	22/09/2026
01	FIRST ISSUE	15/09/2026


ASCOT EST. 1998


PLOT SIZE : ISO A4 (210.00 X 297.00 MM)
PROJECT : NFU WILLOWBANK HOUSE
PROJECT REF : 90001


DRAWN BY : DH
CREATION DATE : 15/09/2026
REVISION DATE : 22/09/2026
FILE : PLN-ASCOT-NFU-WILLOWBANK HOUSE.DWG

STATUS : PLANNING
APP FOR MANU : NO

02 | HIGH LEVEL LETTERS - DETAIL PROPOSED

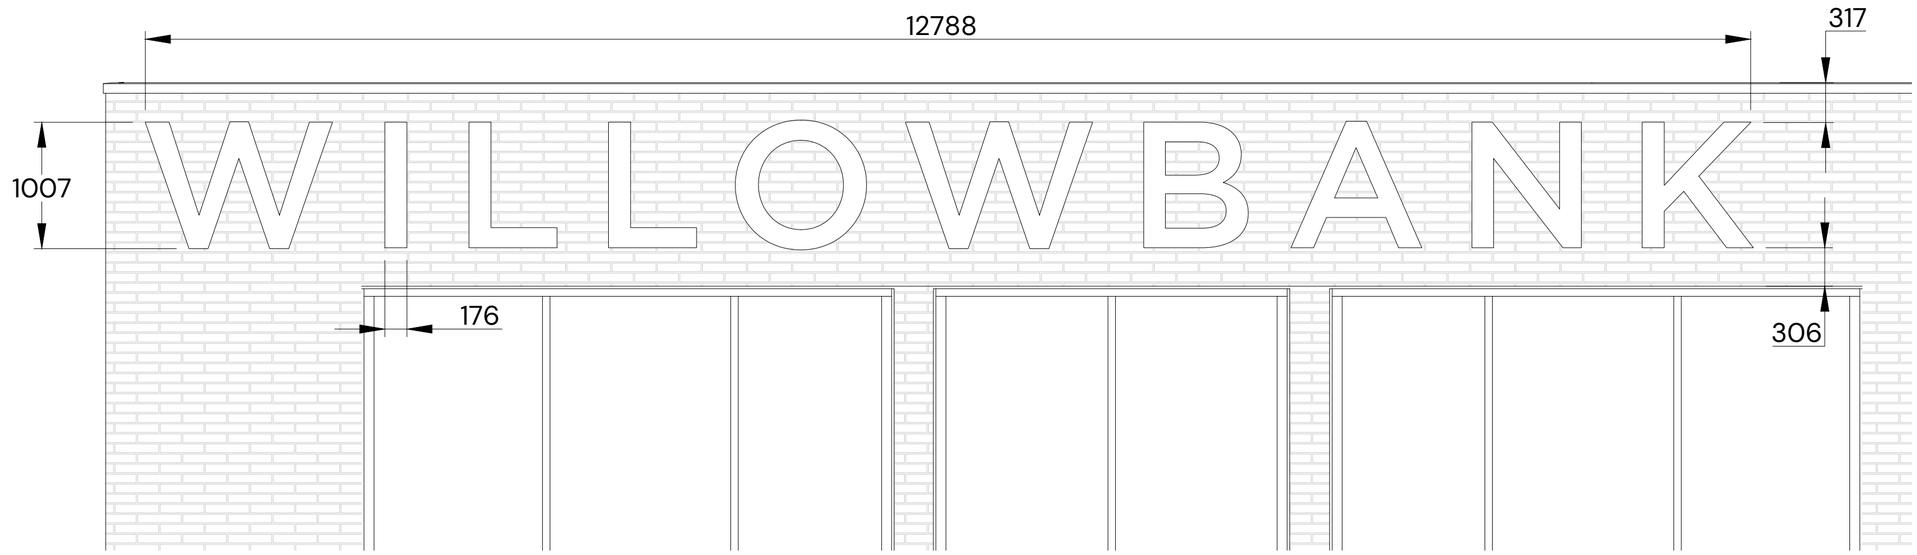

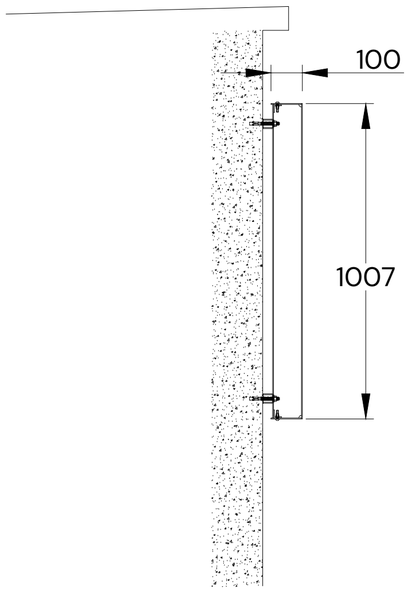

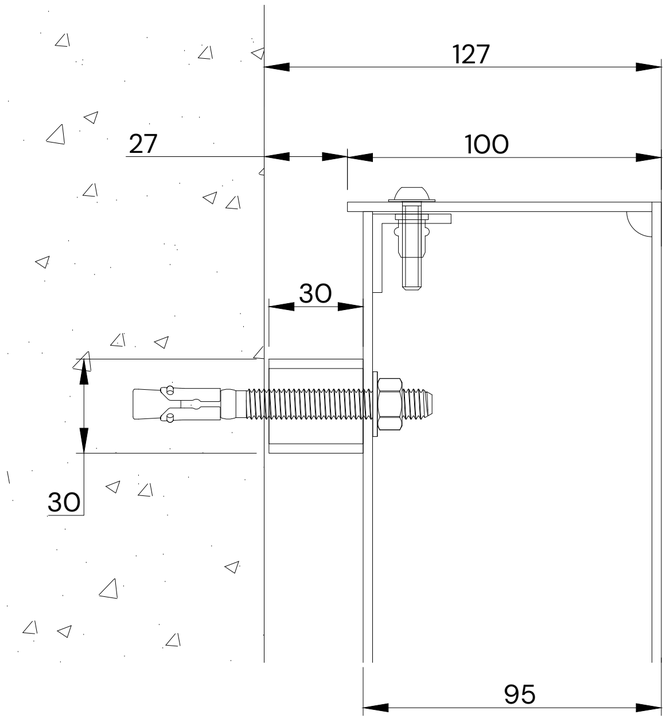

General Notes

No.	Revision/Issue	Date
02	AMENDED	22/09/2026
01	FIRST ISSUE	15/09/2026


ASCOT EST. 1936

PLOT SIZE : ISO A4 (210.00 X 297.00 MM)
PROJECT : NFU WILLOWBANK HOUSE
PROJECT REF : 90001

DRAWN BY : DH
CREATION DATE : 15/09/2026
REVISION DATE : 22/09/2026
FILE : PLN-ASCOT-NFU-WILLOWBANK HOUSE.DWG


STATUS : PLANNING
APP FOR MANU : NO

03 | CHEVRONS - OVERVIEW PROPOSED

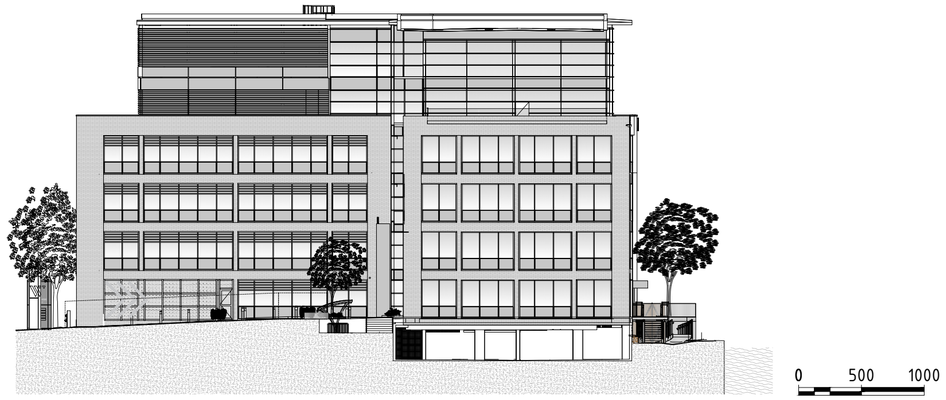

A SOUTH ELEVATION

Scale: 1:500 @ A2

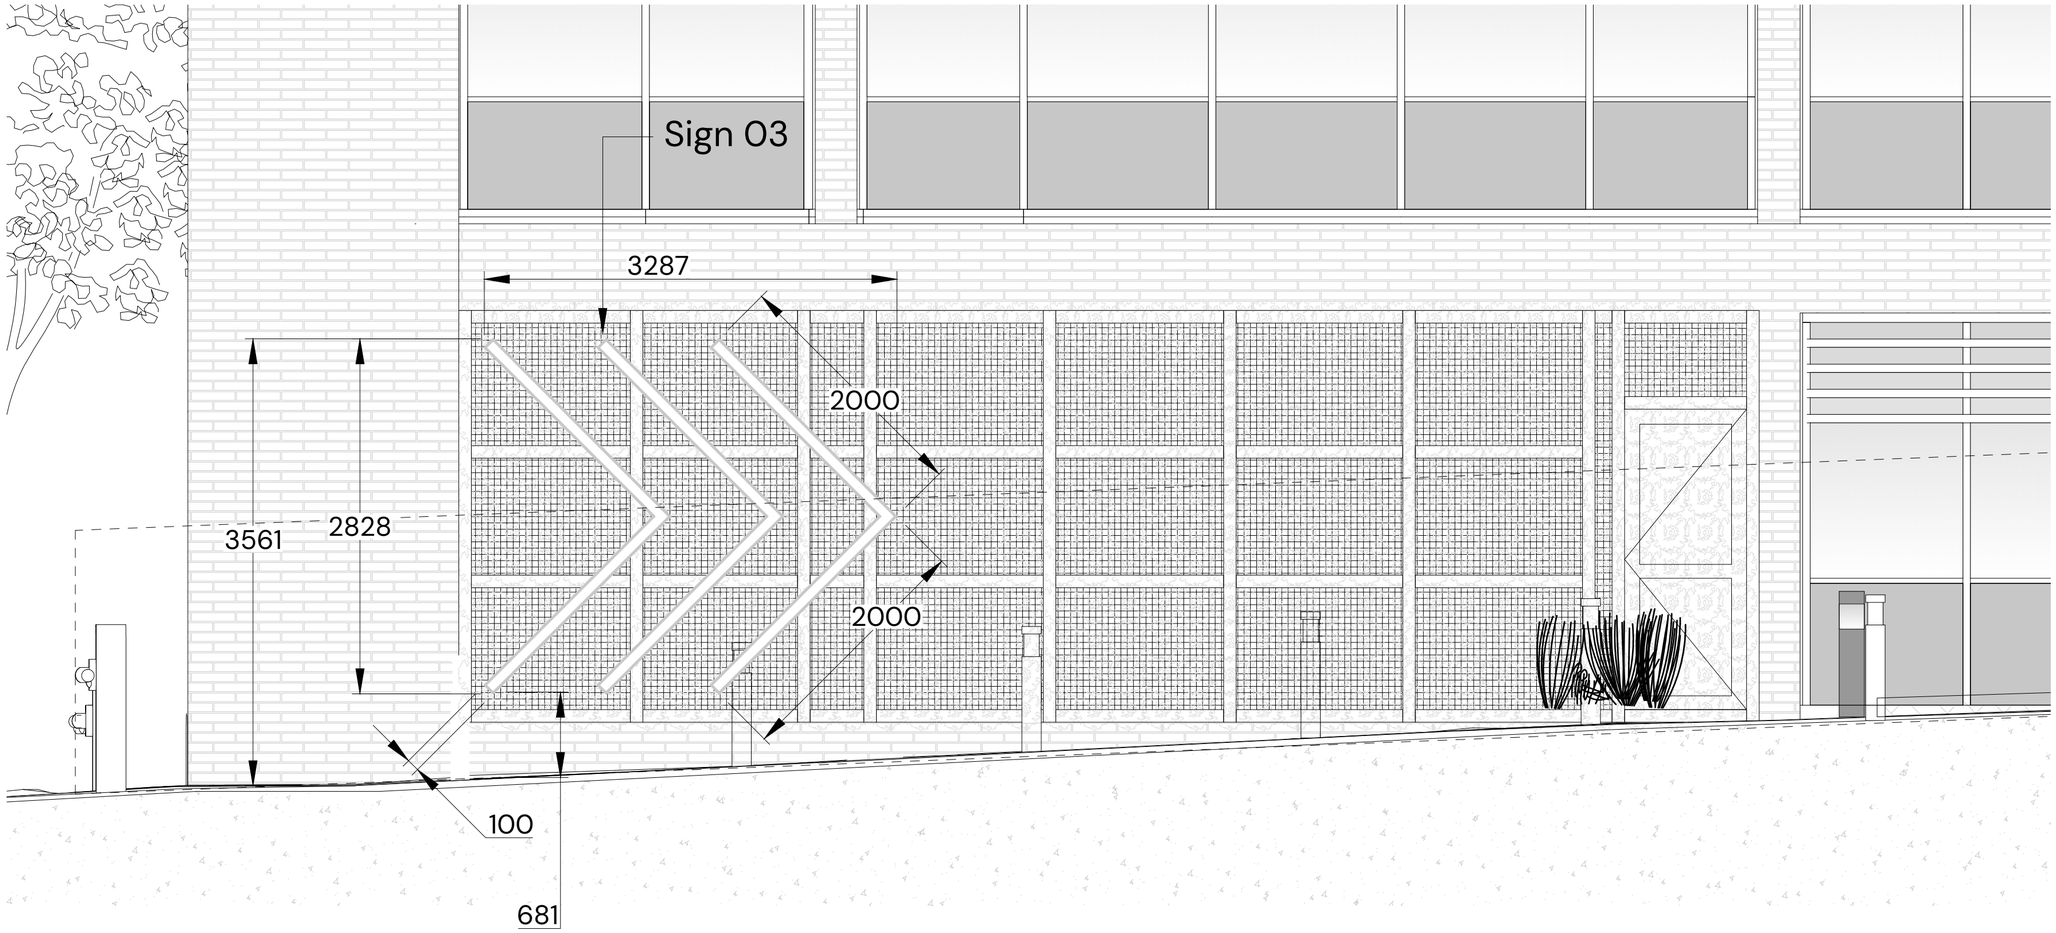

A SOUTH ELEVATION

Scale: 1:50 @ A2

General Notes

SPECIFICATIONS SIGN 03

Size: 3287mm x 2828mm x 330mm
Area: 8.69M²
Max Cap Height: 2828mm
Height from ground: 681mm
Maximum Height: 3561mm
Maximum projection: 330mm
Stand-off from the façade: 330mm

Materials:
Fabricated aluminum chevrons with internal illuminations from LED modules. Faces are from opal acrylic. Chevrons mounted off bespoke fabricated stand offs passign through living wall by others.

Finish:
Interpon Solid Steel Y229GI (GREY BLACK)
Gloss: 30%

Illumination Level:
300-400 CDM² (static)

No.	Revision/Issue	Date
02	AMENDED	22/09/2026
01	FIRST ISSUE	15/09/2026

ASCOT EST. 1968

PLOT SIZE : ISO A4 (210.00 X 297.00 MM)
PROJECT : NFU WILLOWBANK HOUSE
PROJECT REF : 90001

DRAWN BY : DH
CREATION DATE : 15/09/2026
REVISION DATE : 22/09/2026
FILE : PLN-ASCOT-NFU-WILLOWBANK HOUSE.DWG

STATUS : PLANNING
APP FOR MANU : NO