
EXTERNAL SIGN LOCAITONS - ALL SIGNS

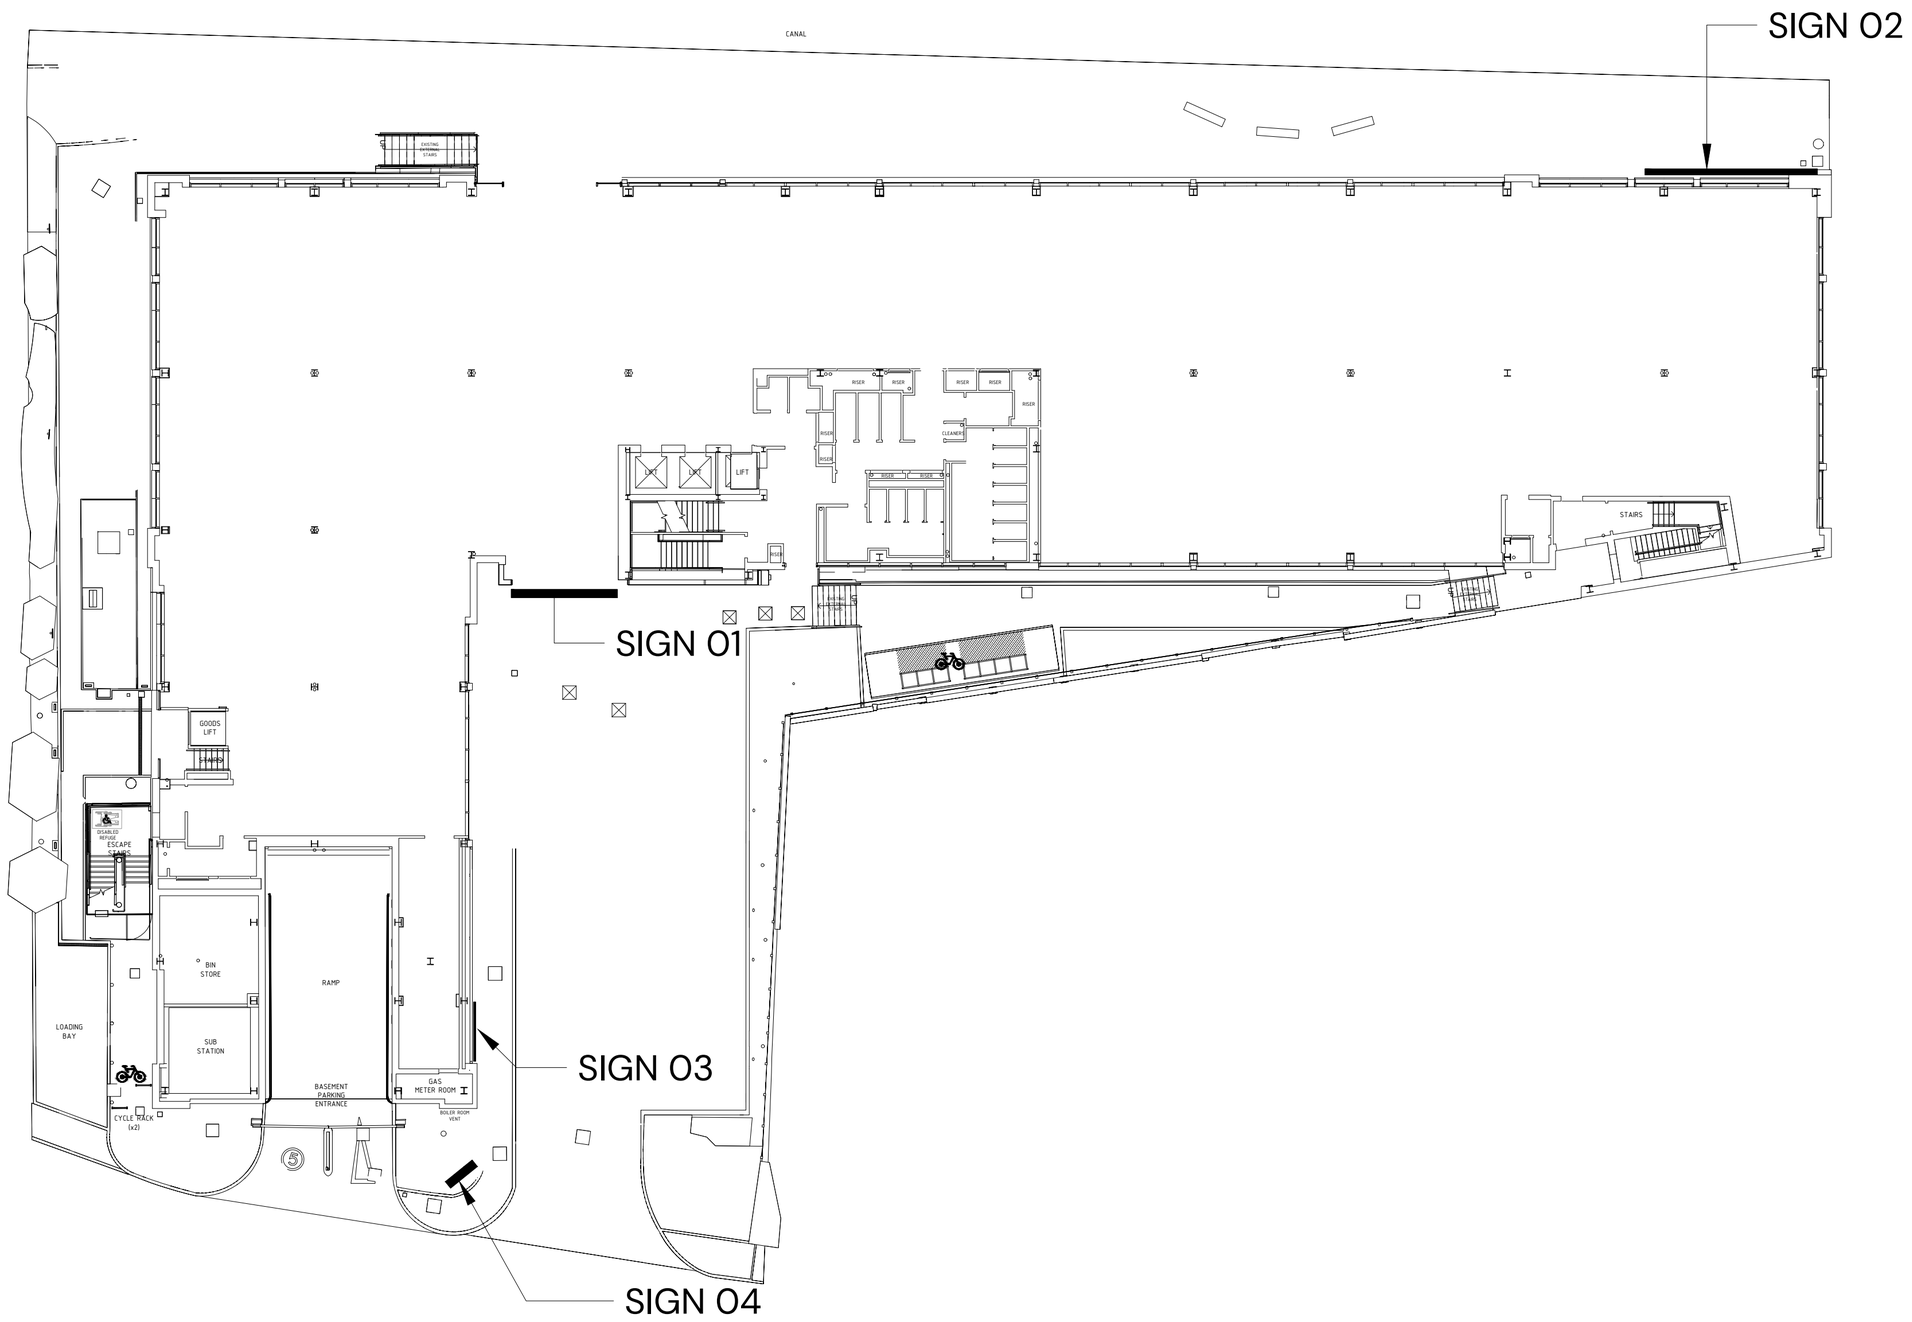

SITE PLAN

Scale: 1:300 @ A2

General Notes

No.	Revision/Issue	Date
02	AMENDED	22/09/2026
01	FIRST ISSUE	15/09/2026

ASCOT EST. 1906

PLOT SIZE : ISO A4 (210.00 X 297.00 MM)
PROJECT : NFU WILLOWBANK HOUSE
PROJECT REF : 90001

DRAWN BY : DH
CREATION DATE : 15/09/2026
REVISION DATE : 22/09/2026
FILE : PLN-ASCOT-NFU-WILLOWBANK HOUSE.DWG

STATUS : PLANNING
APP FOR MANU : NO