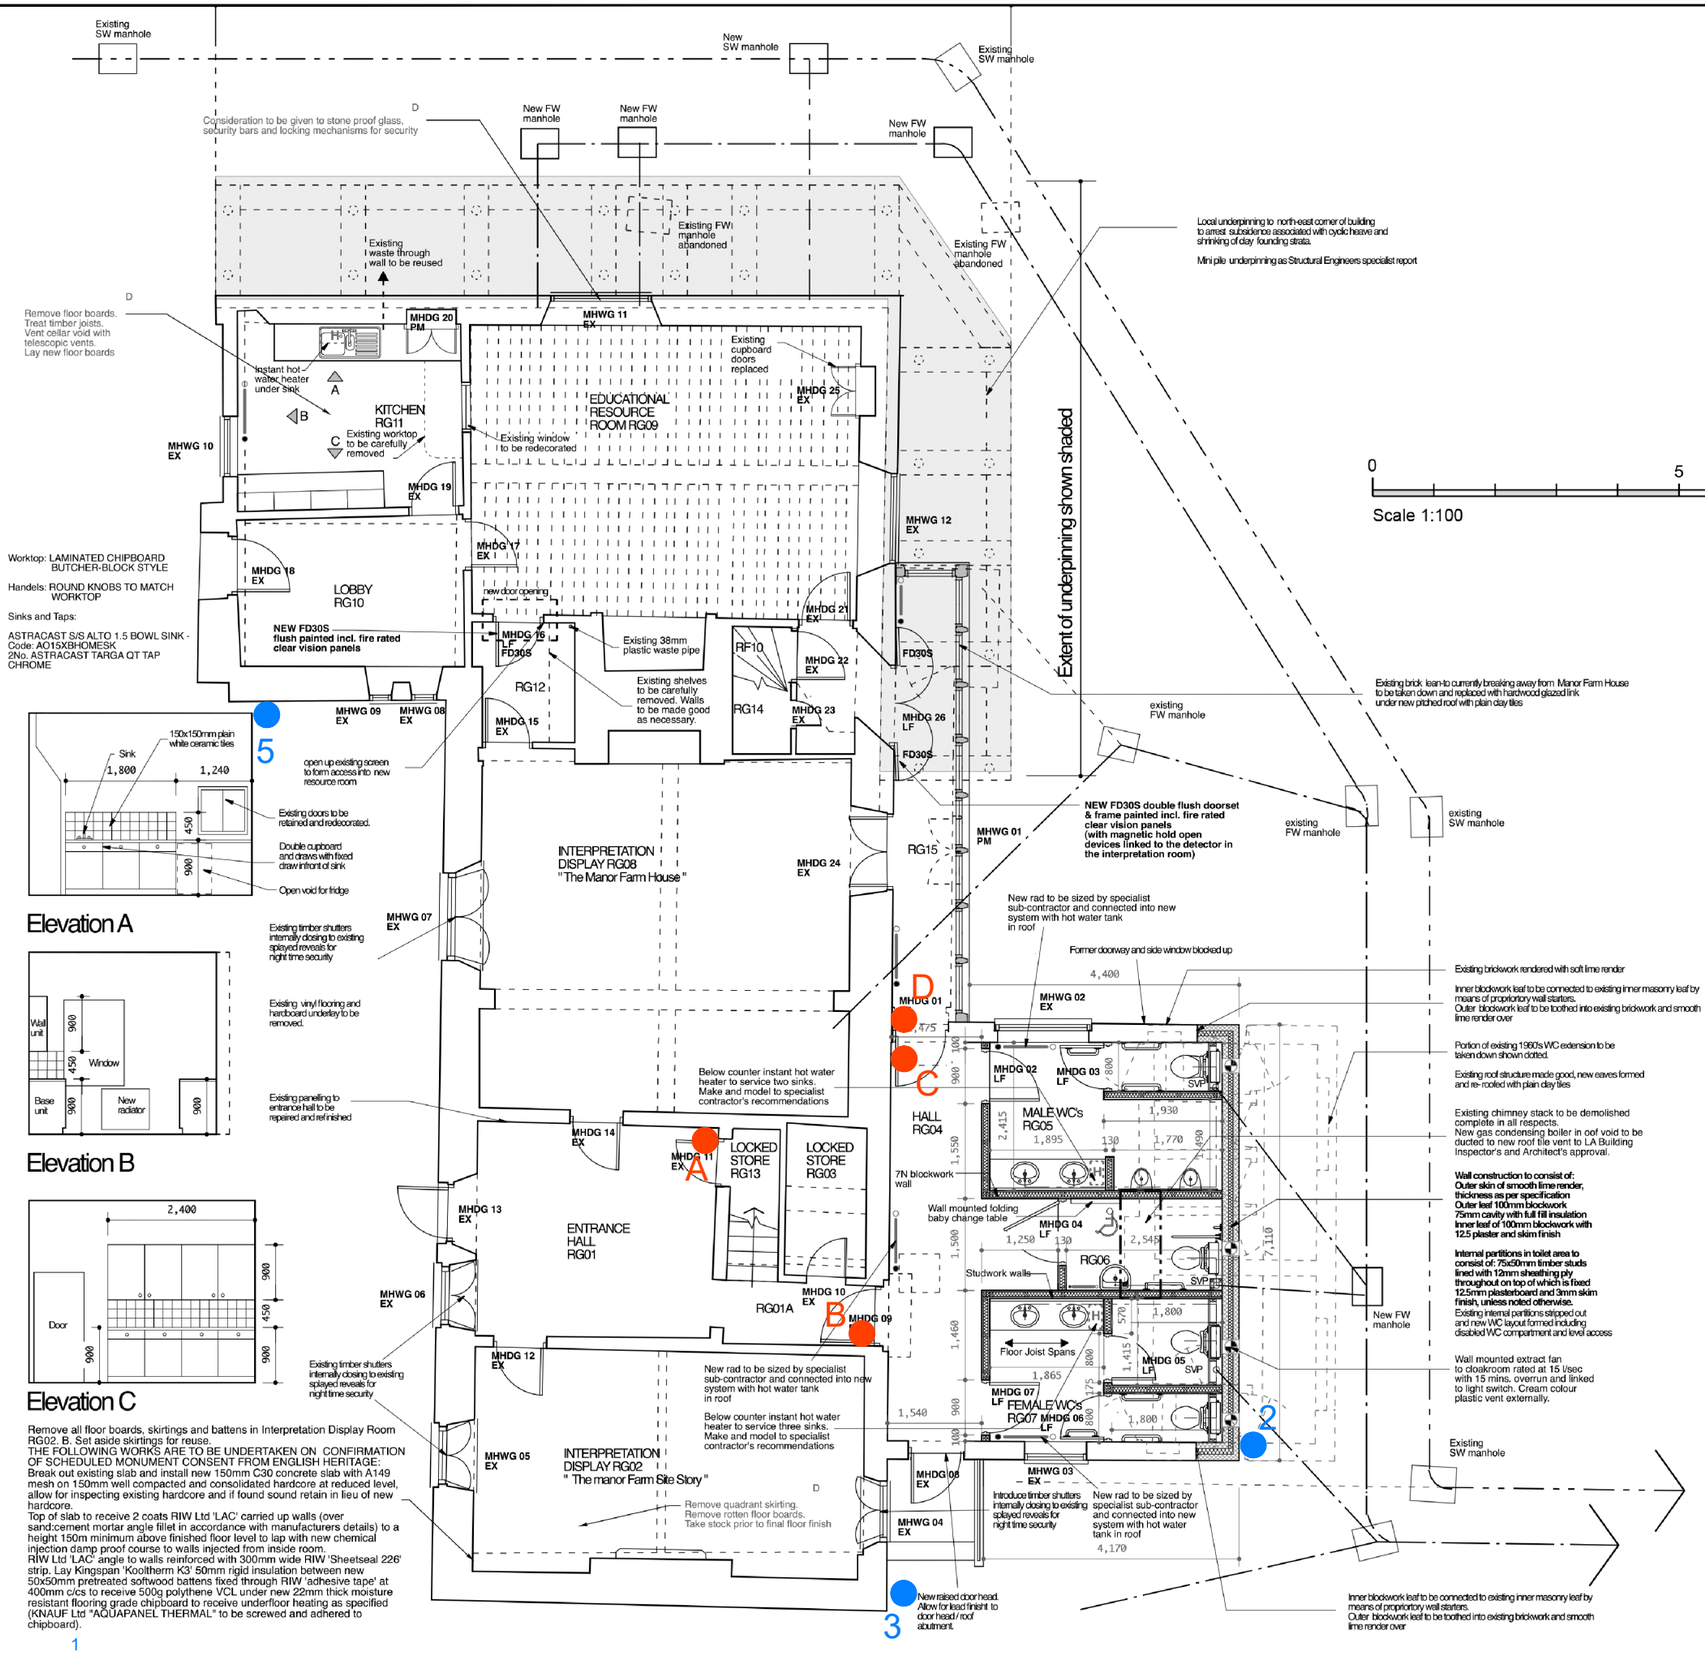

Radiator

Instant Hot Water Heater

Extract Fan

NOTE: ALL ELECTRICAL WORK REQUIRES TO MEET THE REQUIREMENTS OF PART P (ELECTRICAL SAFTEY) MUST BE DESIGNED, INSTALLED, INSPECTED AND TESTED BY A PERSON COMPETENT TO DO SO.

Notes:

Existing ground floor wall mounted electric heaters to be removed.

Existing vinyl flooring and hardboard underlay to be removed.

Toilet area to be heated by means of new radiators as noted on the drawings

All walls, ceilings, doors, windows, skirtings and architraves to be re-decorated.

Exposed timber frame structure including ceiling beams and joists to be repaired and re-decorated.

Fire Alarm:
Fire alarm system to be an L1 system in accordance with BS 5839 which is addressable.

0 5 10

Scale 1:100

KEY

- EXTERNAL CAMERAS
- INTERNAL CAMERAS

Manor Farm House Ground Floor Plan

[redacted]

TO BE READ IN CONJUNCTION WITH DWG 2020/D309/P02

DOOR KEY:

EX = existing door / window retained

PM = Purpose made door / window to match existing style

LF = Leaderflush doorset prehung incl. frame

General Note:

Make up of underfloor heating to all rooms in the main Manor Farm House to consist of:
10mm latex levelling screed containing warmfloor solutions Ltd. "MINIMAT 150" underfloor heating mats laid on 10mm KNAUF Ltd. "AQUAPANAL THERMAL".

NOTES

The Contractor must verify all dimensions at the site before setting out, commencing work, or making any shop drawings. Any discrepancies must be reported to the Contract Administrator before proceeding.

DO NOT SCALE FROM THIS DRAWING

Rev	Revision notes	Initials	Date
.	.	.	.

HILLINGDON
LONDON

RESIDENTS SERVICES, CAPITAL PROGRAMME WORKS SERVICE
2E/10, CIVIC CENTRE, UXBRIDGE, UB8 1UW
Tel: 01895 250 111
Fax: 01895 277 224

PROJECT
Manor Farm House CCTV,
Manor Farm House Eastcote Rd,
Ruislip HA4 8BD

DESCRIPTION
CCTV CAMERA LOCATIONS

SCALE	DRAWN BY	CHECKED BY	DATE
1:100@A3	DB		AUG 2020

DRAWING No. 2020/D309/P03

REV.