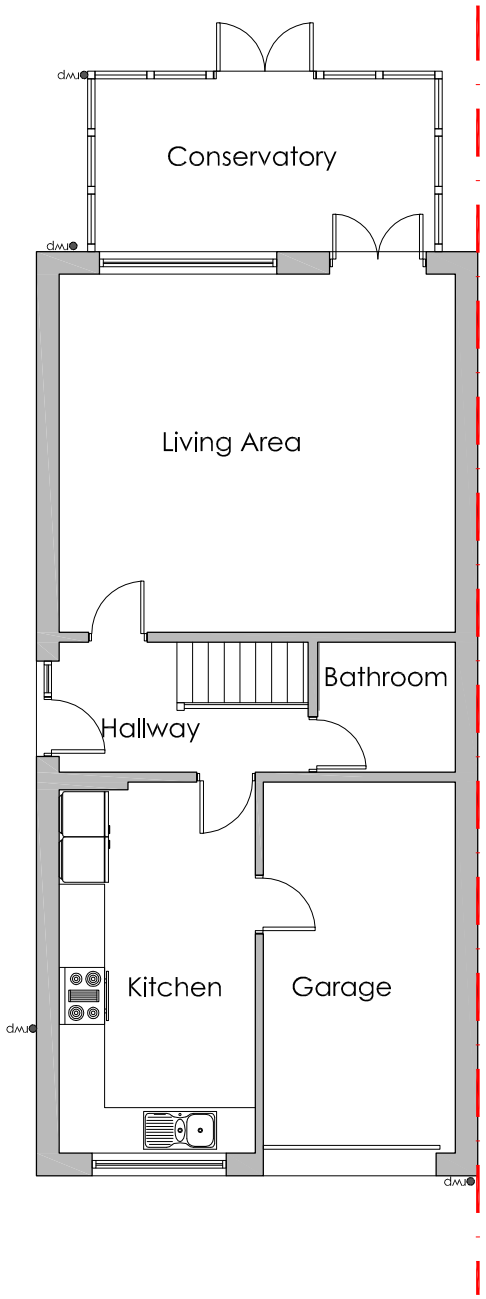

EXISTING GROUND FLOOR PLAN
Scale 1:100

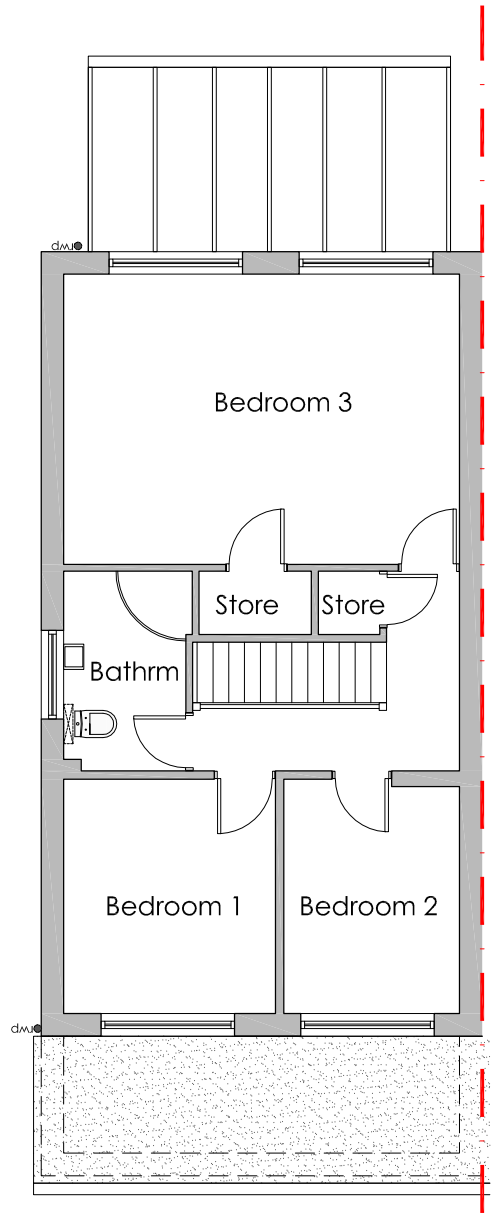

EXISTING FIRST FLOOR PLAN
Scale 1:100

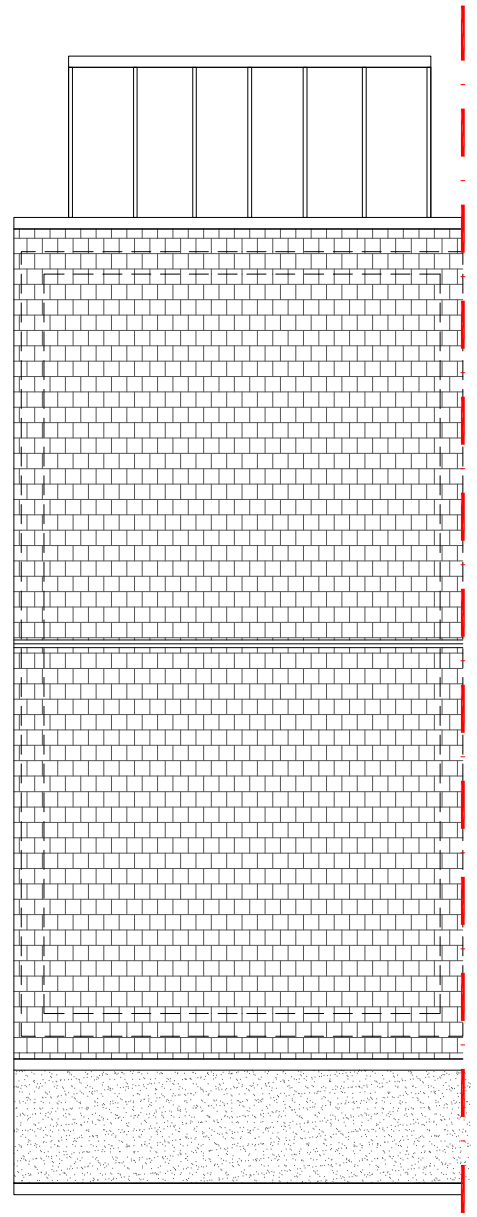

EXISTING ROOF PLAN
Scale 1:100

NOTE:
PROPOSED NEW RWDP & SVP DISCHARGE ROUTES TO ENGINEERS & CONTRACTOR'S DETAILS AND SPECIFICATIONS.

0 1 2 3 4 5 10
1:100

Job No.	Type.	Dwg No	Rev
J519	P	100	P1

NOTES:

Figured dimensions only are to be taken from this drawing. All dimensions are to be checked on site before any work is put in hand. If in doubt, ask.
This drawing must be read in conjunction with all other Architect's detail drawings, schedules and specifications.
This drawings must not be copied in whole or in part without the prior written permission of the Architect.

All new works to comply with current building regulations.
Dimensions are in millimeters and are to be checked on site.
All drains & trees are indicative and to be checked on site prior to any work commending.
Client to serve party wall notices under the act 1996 etc. before work commences.
All work to be carried out & supervised by competent persons.
All walls & partitions to be considered to be loadbearing until opened up on site & checked by competent person to confirm otherwise.
Where structural Engineer deign relating to elements contradicts Architect's drawings & spec, the Engineer's information prevails.

© Copyright Temple Bar Design

Rev	Description	Date
P1	Planning Issue	08.06.15

Temple Bar Design
Here to develop your ideas...
Planning Permission
Building Control
Interior Design
Email: info@TempleBarDesign.com
Tel: 07739 760 171

Client
Mr. Kirankumar Shetty

Project
2A Highfield Road
Northwood
HA6 1ET

Drawing Title
Existing Plans
Ground & First Floor

Scale	A3 @ 1:100	Date	June '15
Drawn	BM	Checked	MH

Issue Status
PLANNING

Job No.	Type.	Dwg No	Rev
J519	P	100	P1