


BOUNDARY LINE

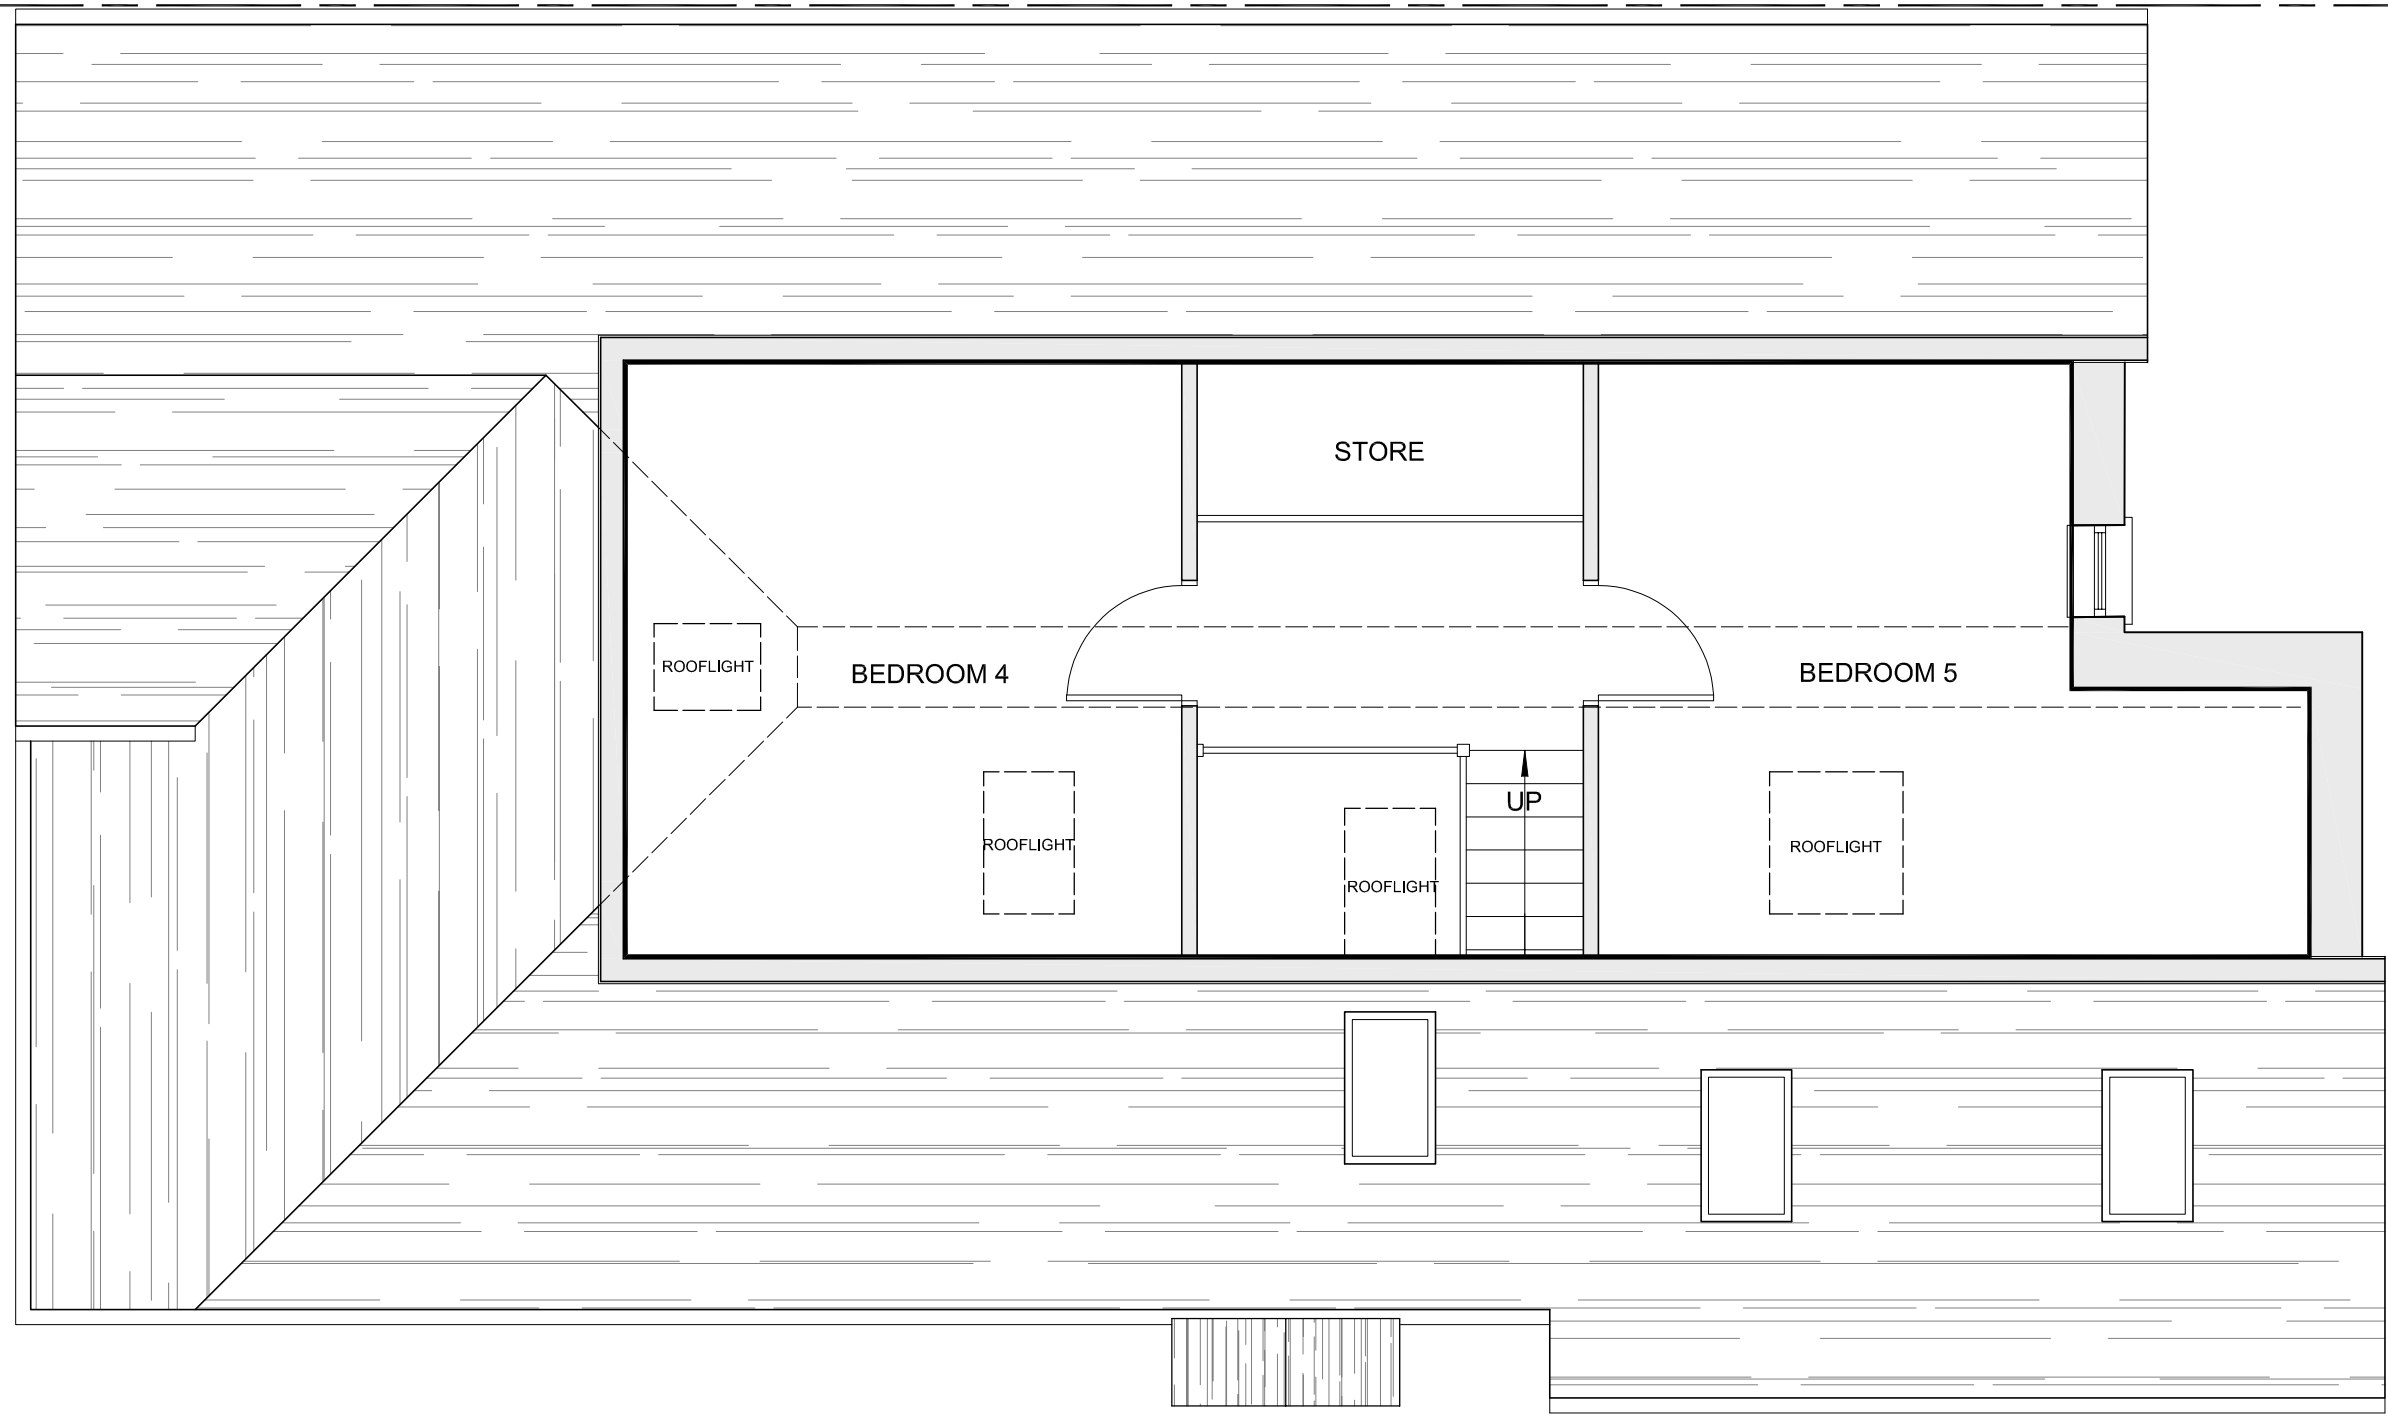

BOUNDARY LINE

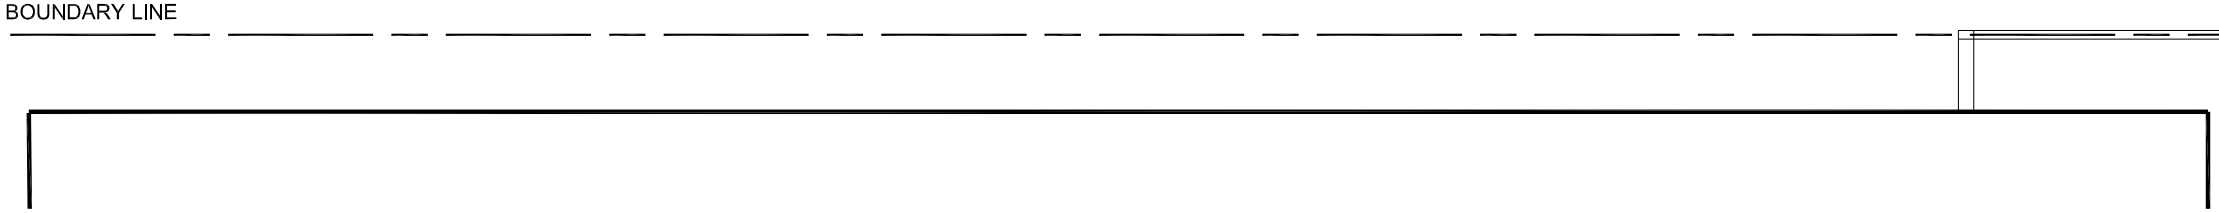

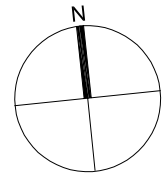

0 Metres 1.0 1.5 2.0

Scale 1:50

PORCH ROOF	JUL 2021	C
ROOF	JAN 2021	B
ROOF	OCT 2020	A
AMENDMENTS	DATE	REV.

Dimensions, areas and levels where given are only approximate and subject to site survey.
All dimensions are to be checked on site. Figured dimensions only are to be taken from this drawing.
This drawing is to be read in conjunction with all relevant consultants and/or specialists drawings/documents and any discrepancies or variations are to be notified to the architect before the affected work commences. This drawing is copyright and remains the property of the Architects.

bernard murray design
chartered architect
WWW.BMURRAYDESIGN.CO.UK
78 BRIDGE ROAD, UXBRIDGE, MIDDLESEX UB82QW
TEL: 07958 471714 EMAIL: BMURRAYDESIGN@YAHOO.CO.UK

PROJECT
70 THE CHASE
ICKENHAM
UB10 8ST

CLIENT
ASH RATHOD

DRAWING
EXISTING FIRST FLOOR PLAN

SCALE	1:50 @ A3	DRAWING NUMBER	REV.
DATE	SEP 2020	1137-3	C
DRAWN	BM		