
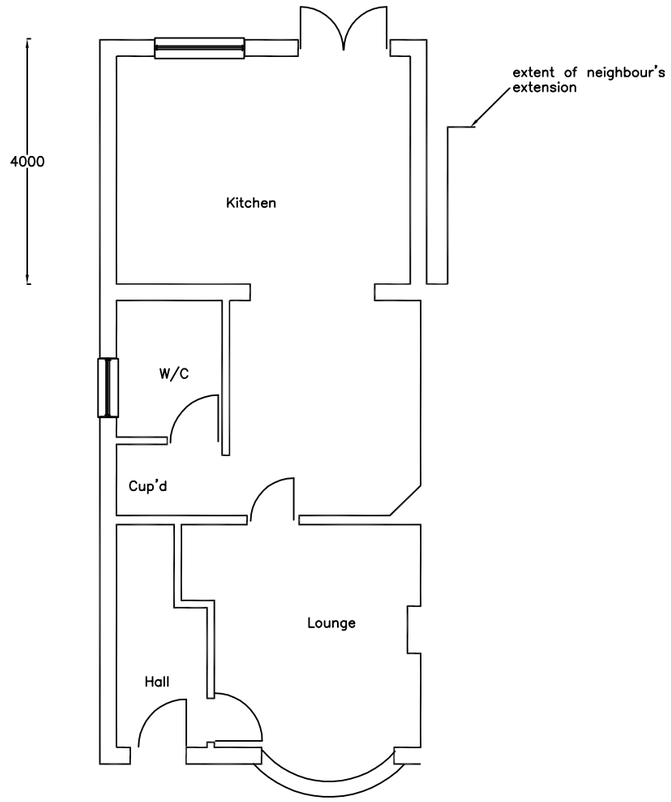



Ground floor plan 1:100

FOR LDC PURPOSES ONLY

ADDRESS 10 Tavistock Road Ickenham UB10 8PW		
DRAWING TITLE Plans / elevations proposed		
PROPOSAL Rear single storey extension		
SCALE 1:100	DATE June 19	REV
DRAWING NUMBER L.02		

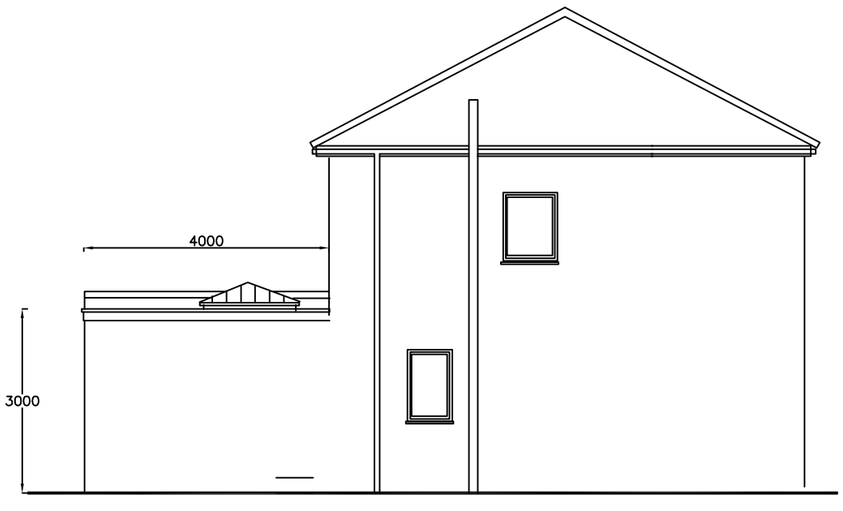

Side Elevation 1:100 (proposed)

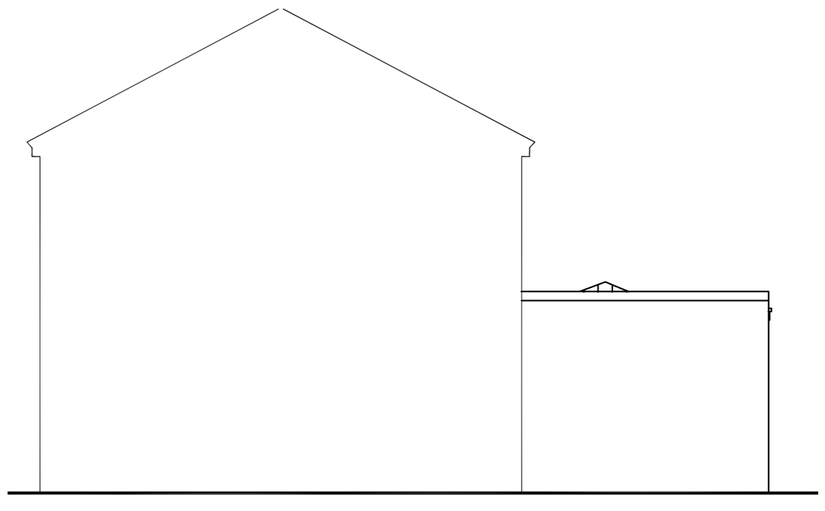

Side Elevation 1:100 (proposed)



Rear Elevation 1:100 (proposed)