

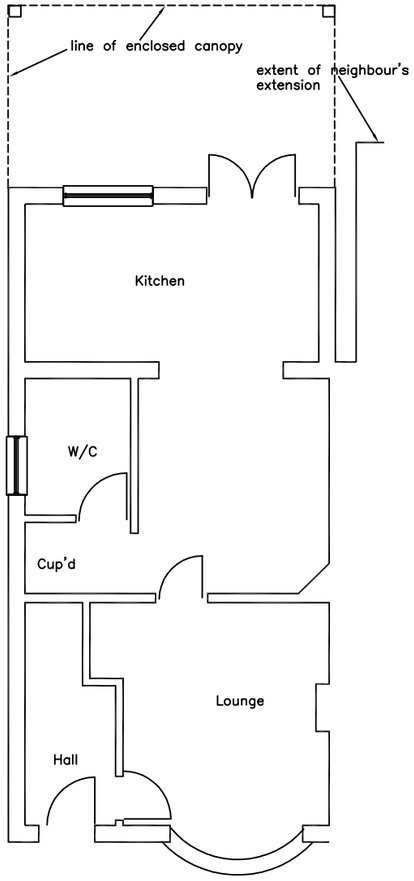



Ground floor plan 1:100

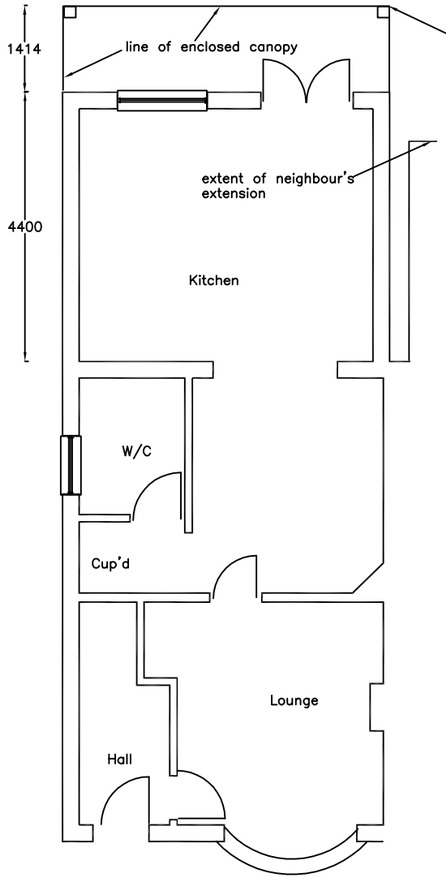

Ground floor plan 1:100

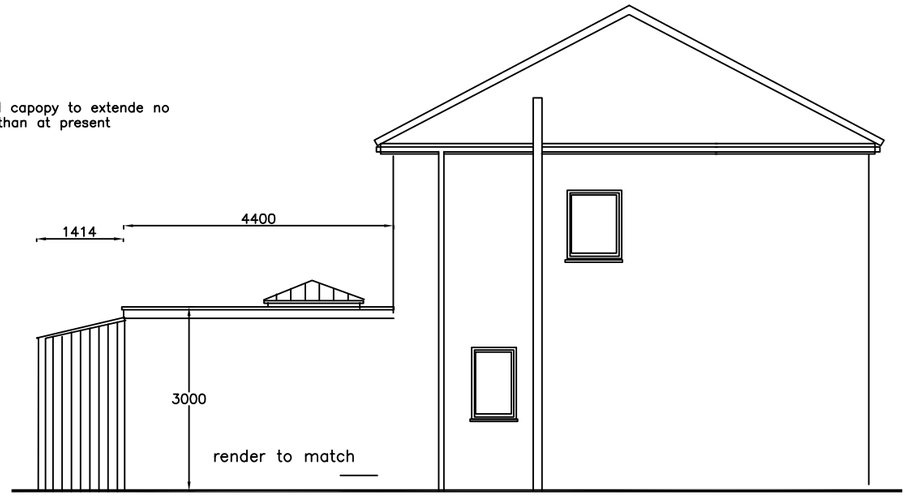

Side Elevation 1:100 (proposed)

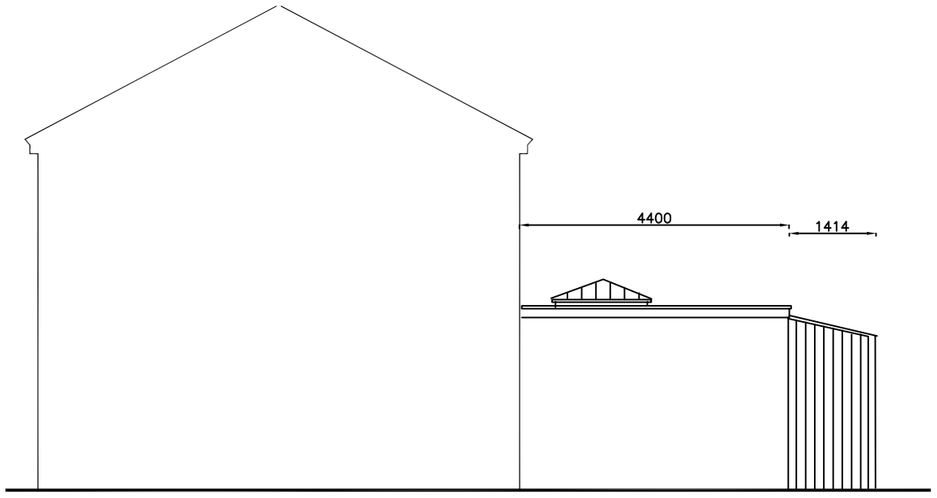


Side Elevation 1:100 (proposed)




Rear Elevation 1:100 (proposed)

FOR PLANNING PURPOSES ONLY


ADDRESS 10 Tavistock Road Ickenham UB10 8PW		
DRAWING TITLE Plans / elevations extg		
PROPOSAL Rear single storey extension		
SCALE 1:100	DATE June 19	REV
DRAWING NUMBER L.01		

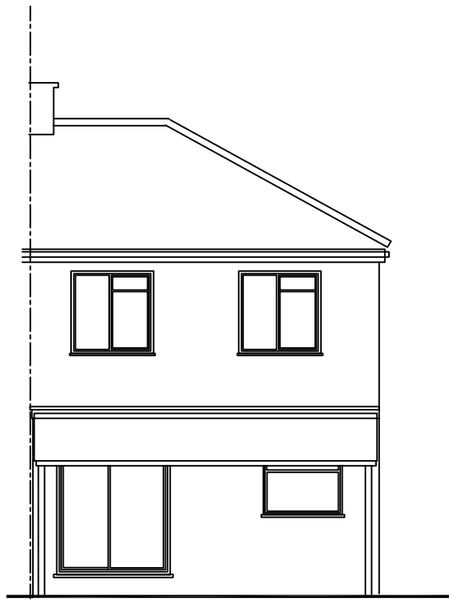

Rear Elevation 1:100 (extg)

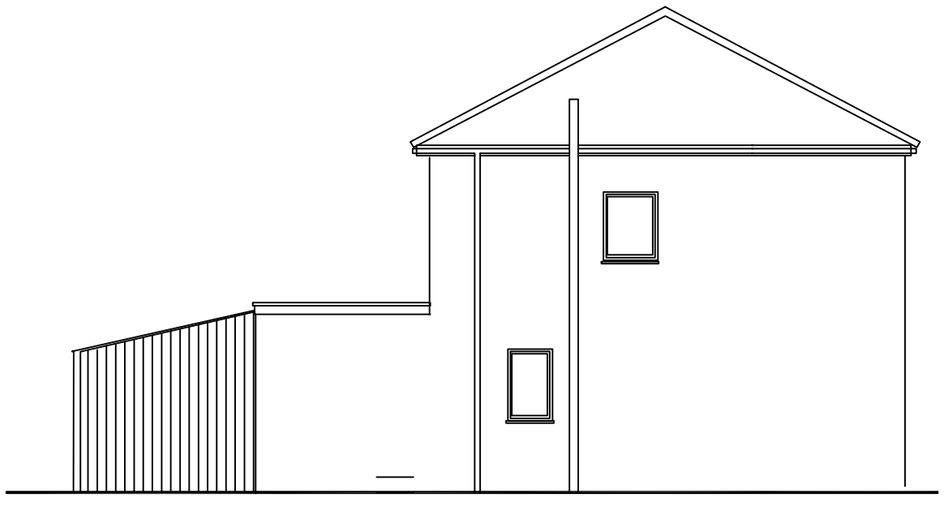

Side Elevation 1:100 (extg)

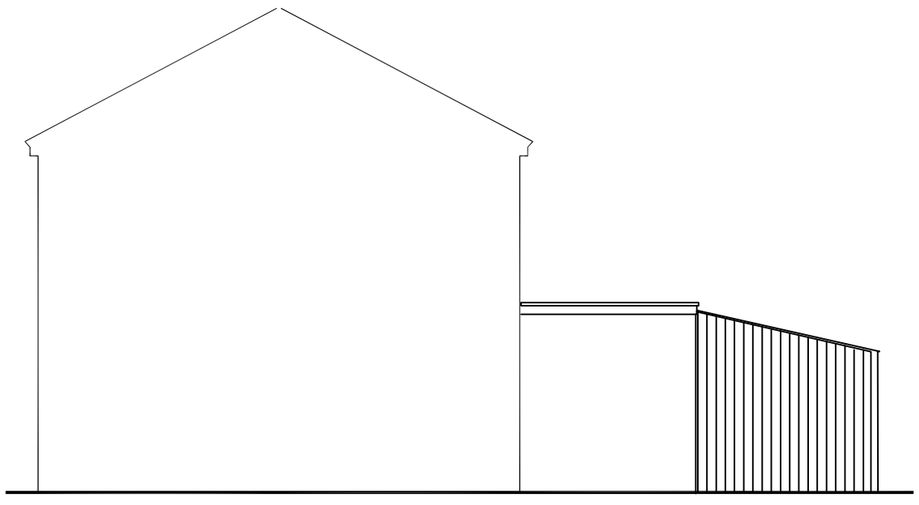

Side Elevation 1:100 (extg)