
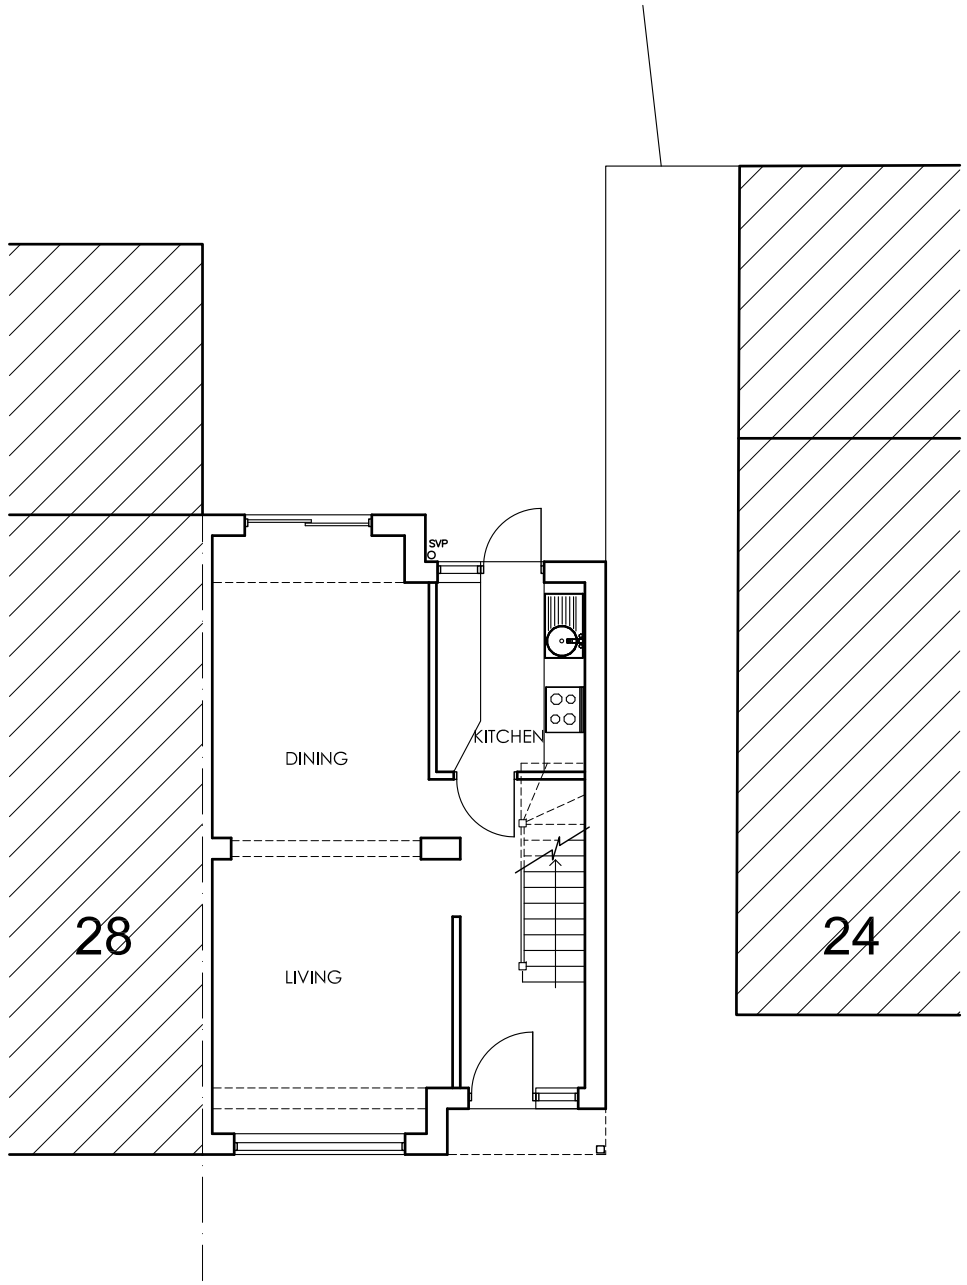


GROUND FLOOR PLAN

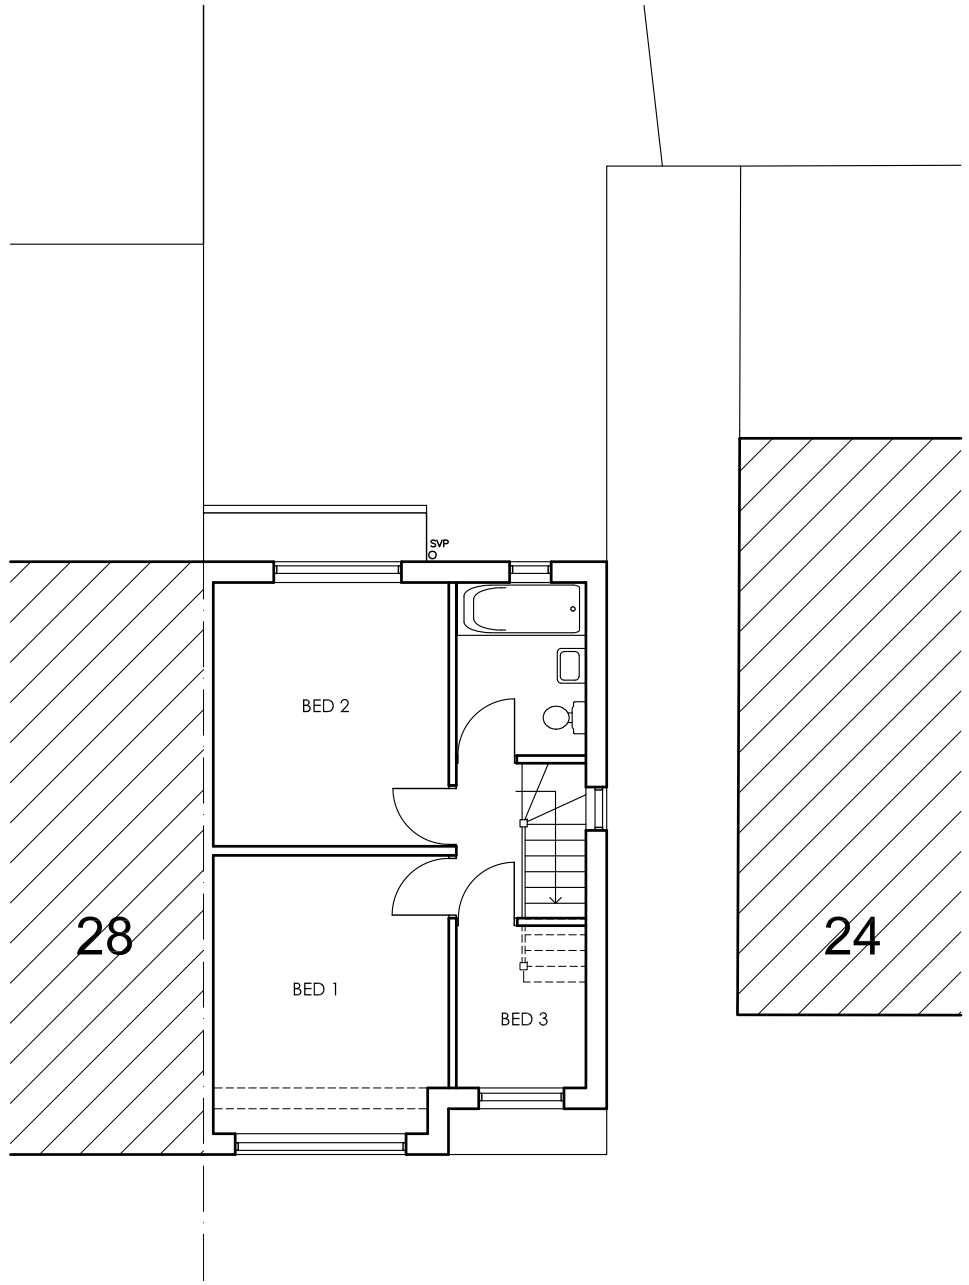

FIRST FLOOR PLAN

No.	Revision	Date

Notes

SCALE BAR - METRES

0 1 2 3 4 5

Project: 26 WOOD END GREEN ROAD
HAYES, UB3 2SH

Drawing Title: FLOOR PLANS
AS EXISTING

Scale: 1:100 (A3 SHEET SIZE)

Drawn:

Date: AUGUST 2021

Checked:

Drawing No.: 21/118/101

Revision: