




PROPOSED FRONT ELEVATION

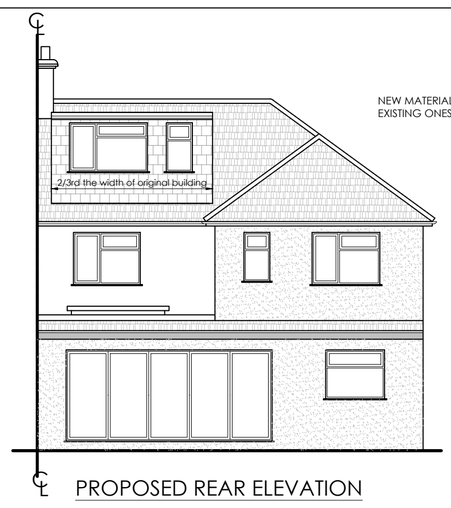

PROPOSED REAR ELEVATION

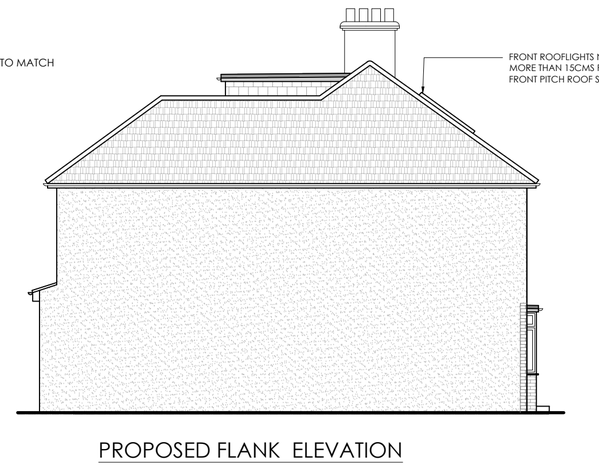

PROPOSED FLANK ELEVATION

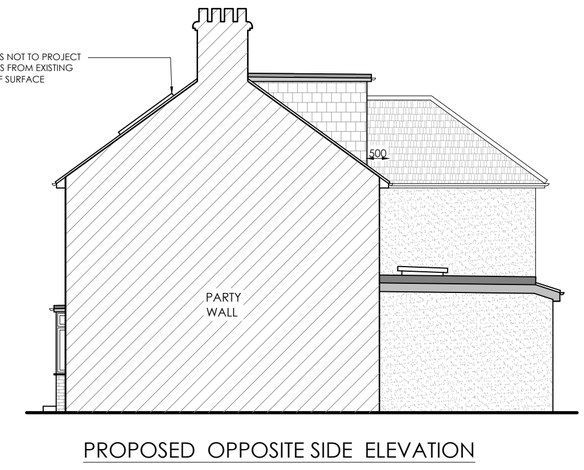

PROPOSED OPPOSITE SIDE ELEVATION


ELEVATIONS SCALE 1:100




EXISTING FRONT ELEVATION



EXISTING REAR ELEVATION

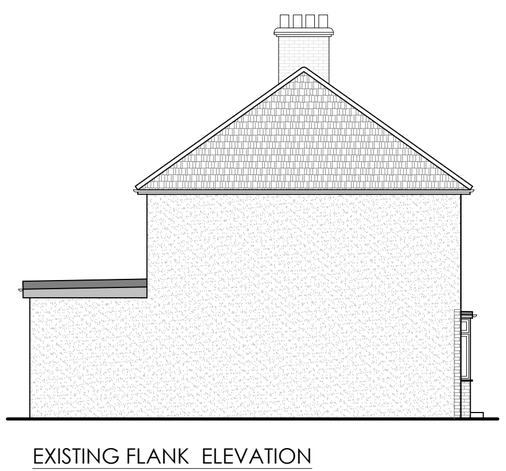


EXISTING FLANK ELEVATION

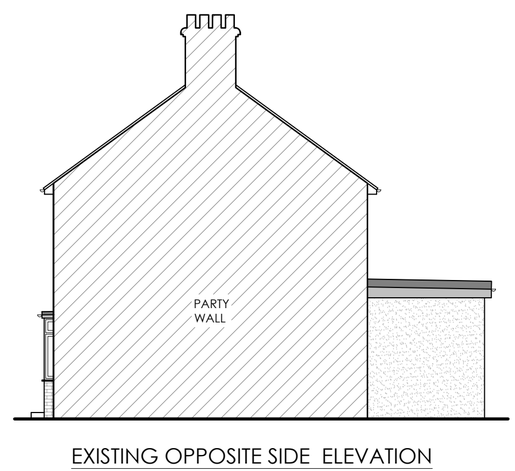


EXISTING OPPOSITE SIDE ELEVATION


10.0M 8.0 6.0 4.0 2.0 0

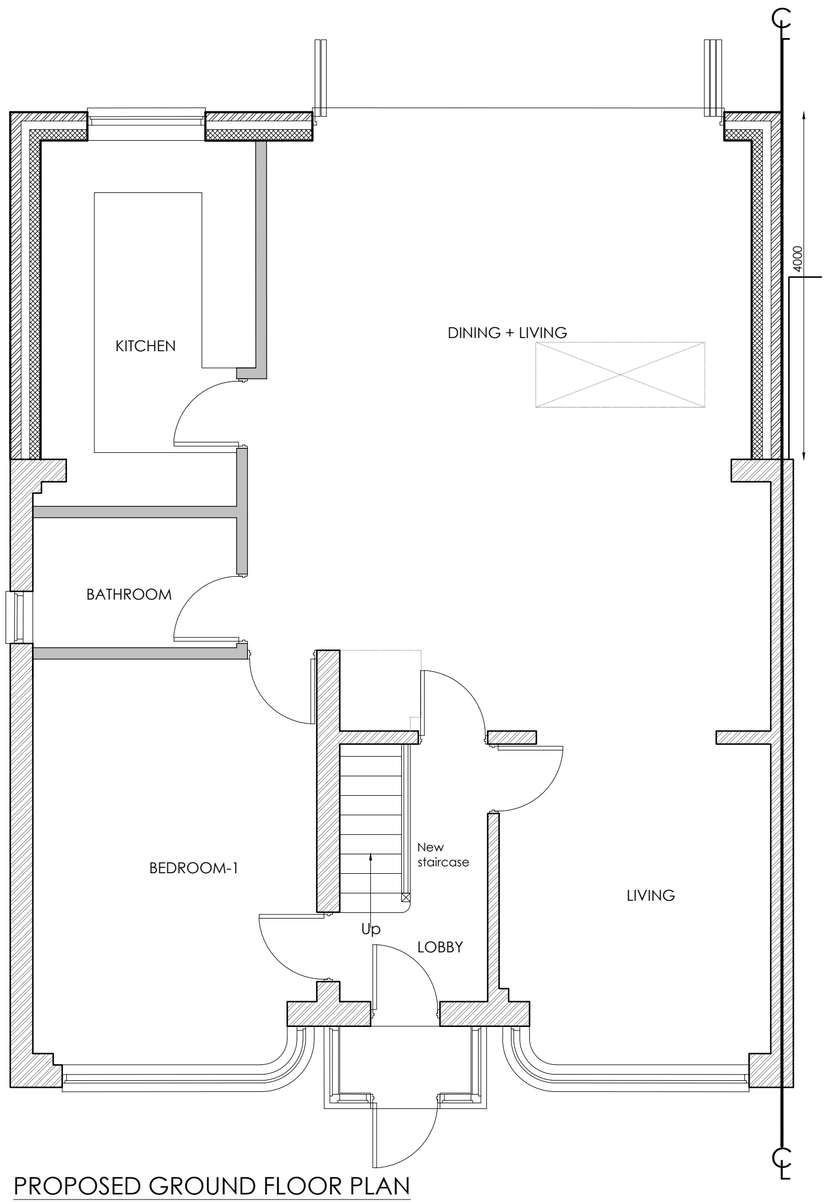

PROPOSED GROUND FLOOR PLAN

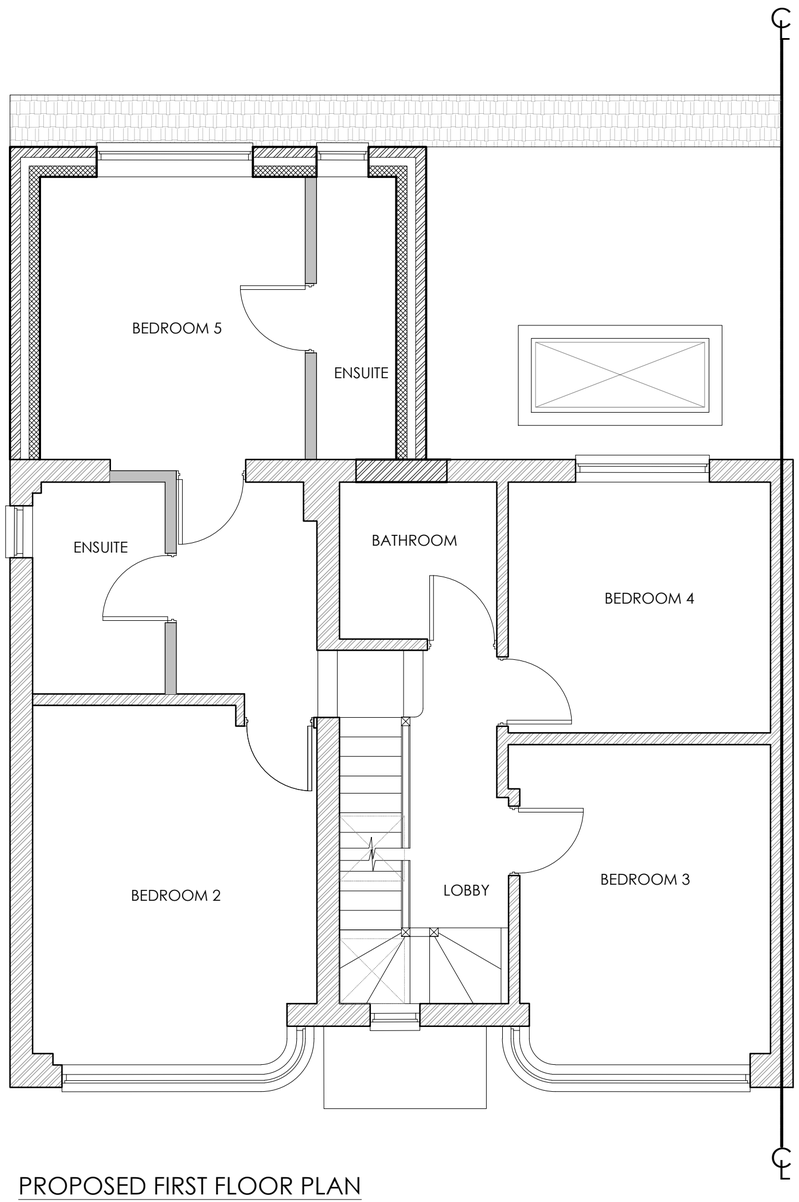


PROPOSED FIRST FLOOR PLAN

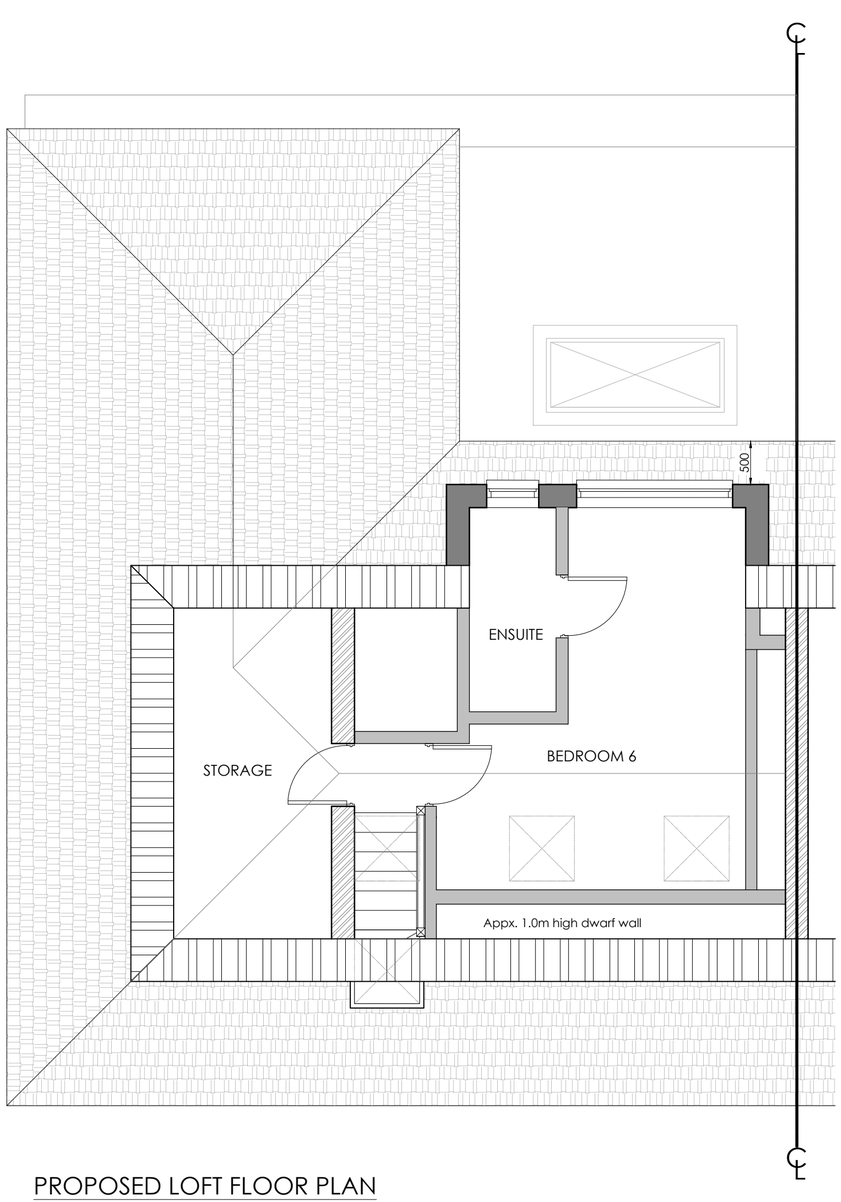


PROPOSED LOFT FLOOR PLAN

FLOOR PLANS SCALE 1:50

0 1.0 2.0 3.0 4.0 5.0m

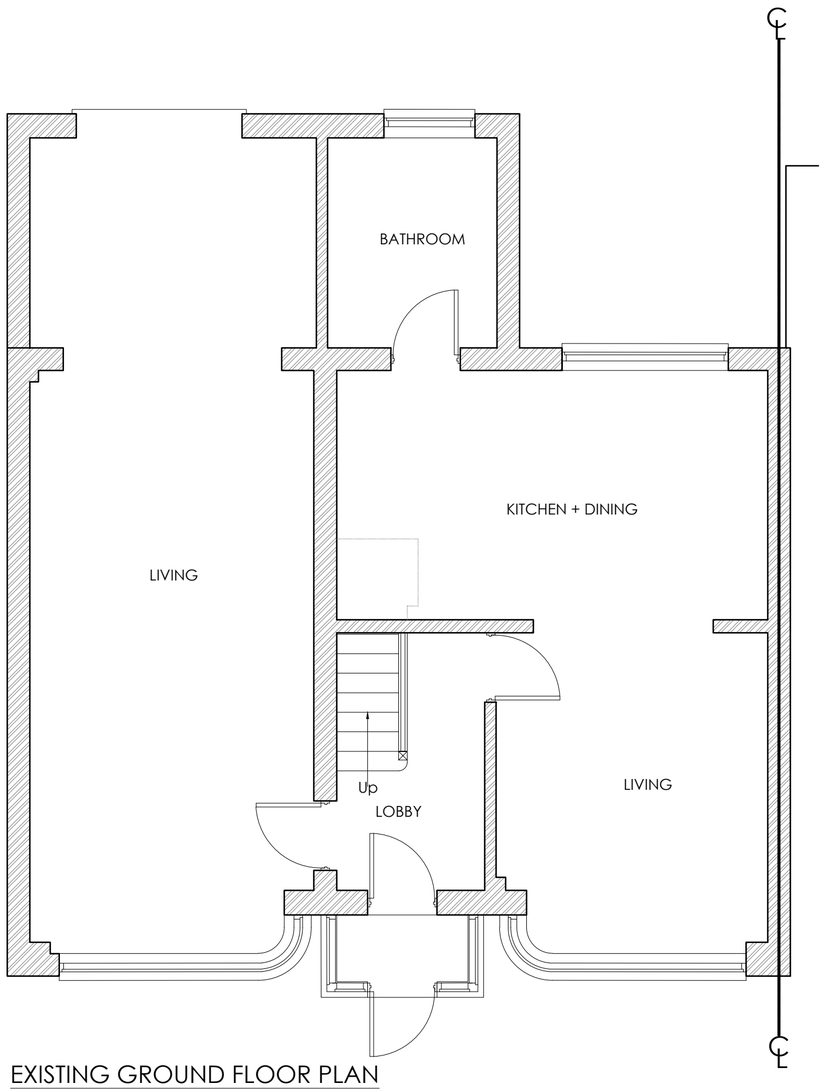

EXISTING GROUND FLOOR PLAN

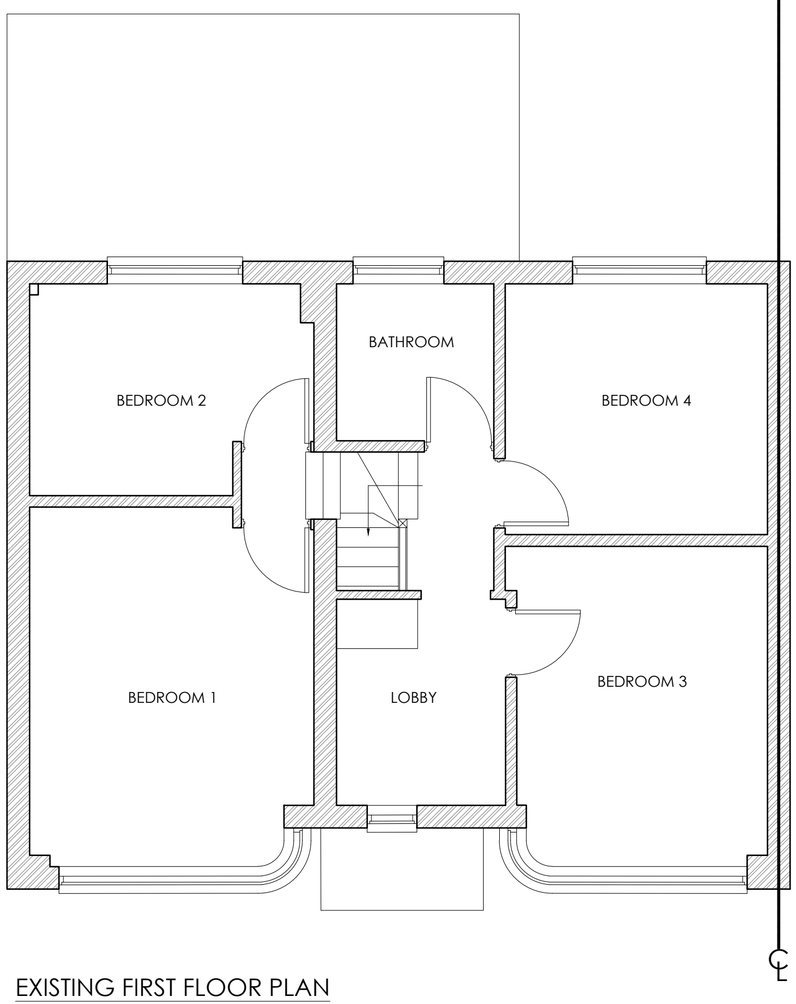

EXISTING FIRST FLOOR PLAN



SITE LOCATION PLAN
SCALE: 1:1250

0 20 40 metres N

© Crown copyright 20246 Ordnance Survey 100053143



PROPOSED BLOCK PLAN
SCALE: 1:500

0 10 20 metres N

PHI ARCHITECTURAL SERVICES LTD. TEL: 07976739689 phi.architectural.services@gmail.com		68 SHALDON DR, RUISLIP HA4 0UL	DRAWING NO.: 01 ALL IN ONE DRAWING	SCALE: 1:50, 1:100, 1:500 & 1:1250 @ A1 DATE: 14/10/2026