

SCALE BAR 1:100

0 1 2 3 4 5m

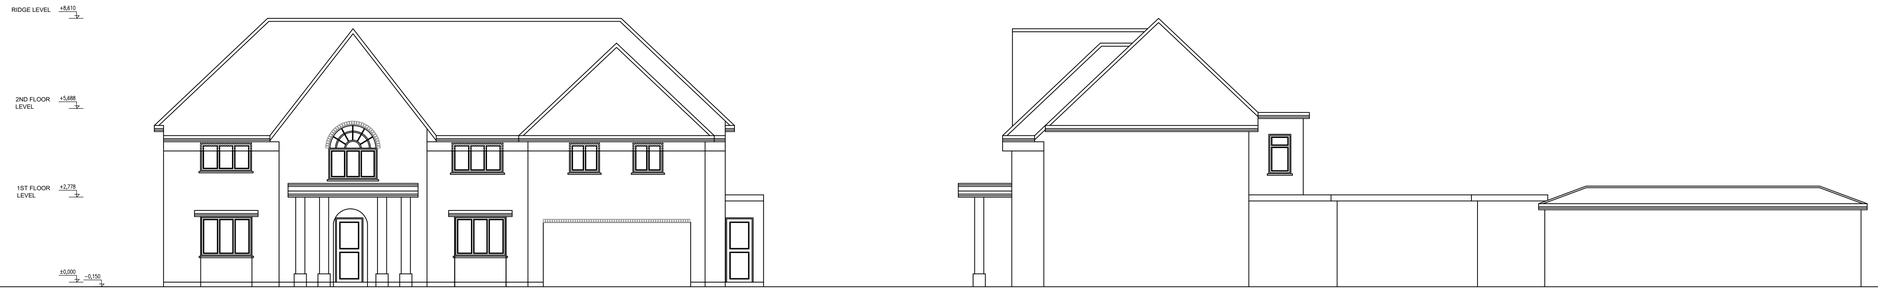


EXISTING FRONT ELEVATION
1:100

EXISTING SIDE ELEVATION
1:100

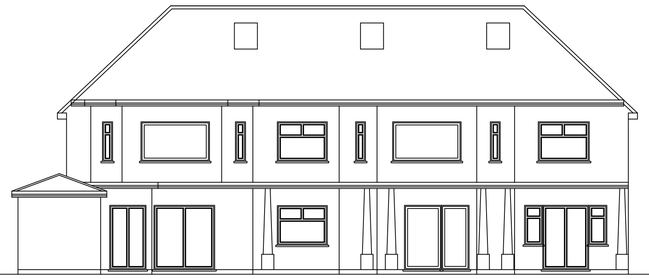

EXISTING REAR ELEVATION
1:100

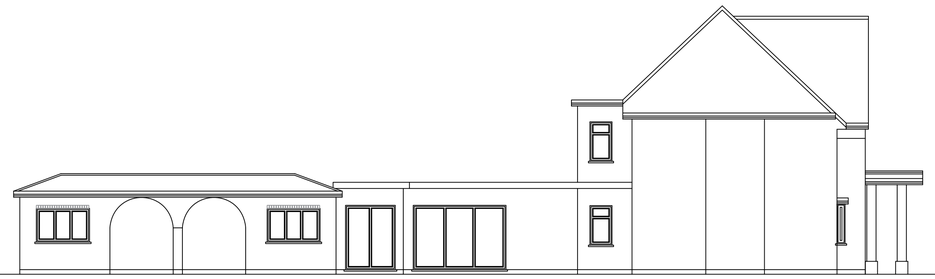

EXISTING SIDE ELEVATION
1:100

Consilio
DESIGN • PLANNING • ARCHITECTURE
2L, Argyle House, 76 Joel Street
Northwood HA6 1LL
TEL: 01494932288 02039580151
EMAIL: info@consillotownplanning.co.uk

RTPI Chartered Town Planner

DISCLAIMER:

THESE ARE THE PLANNING DRAWINGS AND SHOULD NOT BE USED FOR STRUCTURAL CALCULATIONS OR ANY ENGINEERING PURPOSE.

IMPORTANT NOTE:ALL

1. ALL GUTTERS, FOUNDATIONS AND DOWN PIPES TO REMAIN WITHIN THE BOUNDARY LINES OF THE SUBJECT PROPERTY.
2. ALL PLANS ARE SUBJECT TO FULL PLANS APPROVAL BY BUILDING CONTROL, NOT BUILDING NOTICE.

REVISION	DESCRIPTION	DATE

THIS DRAWING IS SUBJECT TO COPYRIGHT DO NOT REPRODUCE THIS DRAWING WITHOUT PRIOR PERMISSION FROM CONSILIO

DESCRIPTION:

REPLACEMENT DWELLING

CLIENT / JOB ADDRESS:

MR & MRS Z SHAMOON
47 THE DRIVE
ICKENHAM
UB10 8AG

DRAWING TITLE **PLANNING APPLICATION**

SCALE	1:100	@ A1	STATUS	PA
DATE	21/11/2025		CHECKED	HM
JOB.NO.	47-25-01		DRAWN	SG
DWG.NO.	PA-03		REVISION	