


Front elevation 1:50 @ A1



Rear elevation 1:50 @ A1

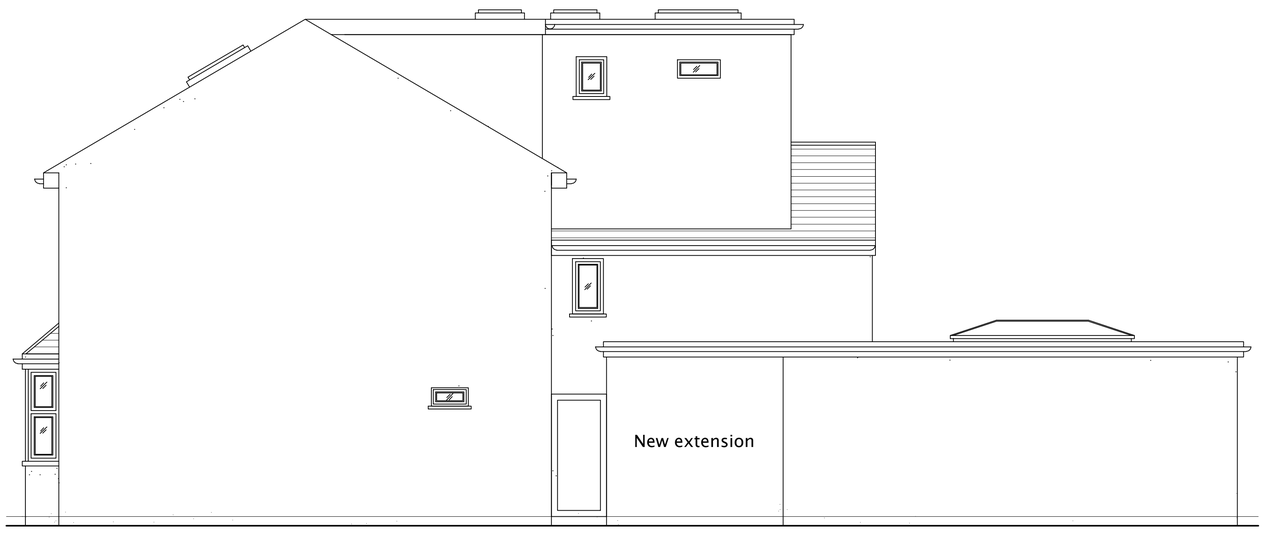

Side elevation 1:50 @ A1

Nick Willson Architects

G2 Hoxton Works
128 Hoxton Street
London N1 6SH
+44 (0)20 7012 1674
www.nickwillsonarchitects. com

Notes:

All dimensions to be confirmed by contractor on site.
Do not scale from drawings.

Scale 1:50

0 1 2 5 10m

Rev	Date	Description	By	Ck

Project	Project description	Scale	Job No
68 Bridge road, Uxbridge	Extension	1:50@A1	0777
Title Proposed front, rear & side elevations	**Stage** Approved scheme	**Drawing No** A211	**Rev**