Drawing Number
164816-AEC-WST-MLN1-DRG-ECV-400501 B01

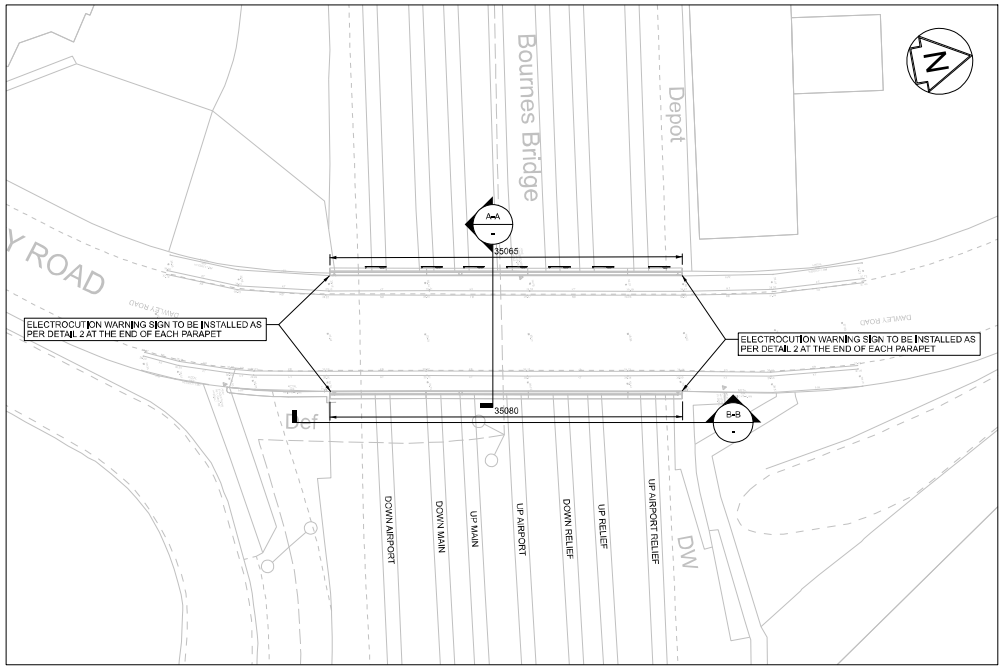

SITE PLAN
Scale 1:250

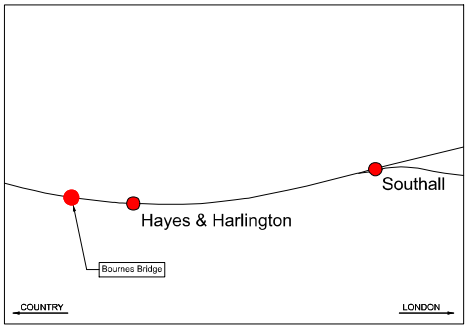

LOCATION PLAN
NTS

IMAGE 1 - EXISTING BRIDGE COPING UNIT

Key:
- Existing
- Mapping
- Proposed
- To Be Removed
- To Be Modified
- By Others

IMAGE 2 - EXISTING COPING FIXING

IMAGE 3 - EXISTING BRIDGE ELEVATION

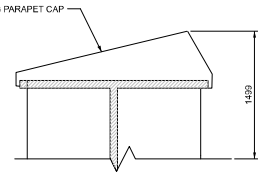

DETAIL 1
Scale 1:10

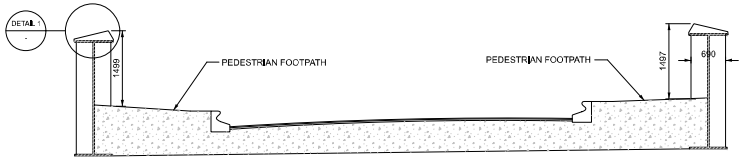

SECTION A-A
Scale 1:50

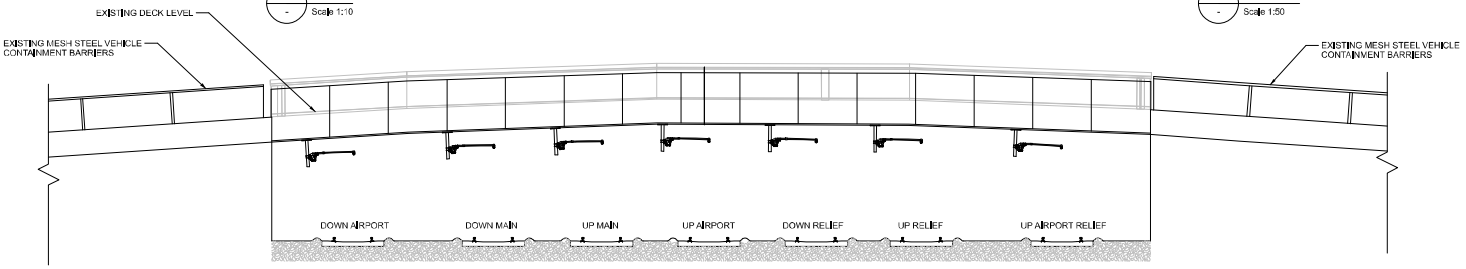

ELEVATION B-B
Scale 1:100
Country Side - Similar

0 5 10 15 20 25m
SCALE 1:250

OS map data reproduced by permission of Ordnance Survey on behalf of HMSO. © Crown copyright 2021. All rights reserved. Ordnance Survey licence number 0100040892

General Notes:

G1. All dimensions are in millimetres unless noted otherwise.

G2. All levels are in metres based upon Ordnance Survey datum unless otherwise noted.

G3. All co-ordinates are in metres and relative to Ordnance Survey grid.

G4. This drawing is to be read in conjunction with all other drawings and specifications:

- 164816-AEC-WST-MLN1-DRG-ECV-400510 - Proposed General Arrangement

G5. This drawing is based upon survey information supplied by AECOM, dated 02/03/2021.

G6. This drawing is based on the following models and drawings:

164816-AEC-WST-MLN1-MOD-ECV-400500 - Container
164816-AEC-WST-MLN1-MOD-ECV-400511 - Elevations
164816-AEC-WST-MLN1-MOD-ECV-400512 - Sections
164816-AEC-WST-MLN1-MOD-ESU-400501 - Topo
164816-AEC-WST-MLN1-MOD-ESU-400002 - OS Tiles

G7. Specifications in accordance with relevant Railway Group standards and Network Rail standards including Network Rail's model clauses for civil engineering works (NR/L2/CIV/140)

Rev	Date	Description of Revisions	Drawn	Chkd	Appr
P02	29/03/21	Outline Design Submission	HP	CB	NA
P03	31/08/21	Outline Design Submission	HP	CB	NA
P04	15/10/21	GRIP5 Submission	CD	CB	NA
B01	15/10/21	GRIP5 Submission	CD	CB	NA

Status: Fit for Internal Review & Comment
Suitability: S3

NetworkRail

Authorised | Signed | Date

Contractor(s): AECOM Ltd

Location: PADDINGTON-BRISTOL-PENZANCE
Type: CAD Drawing
Sub-type: General Arrangement
Role: Civil Engineer
Sub-Role: General
Zone: Western Region
Phasing: Existing
Project Stage: GRIP 5
Region: Western and Wales

Contract No.: 164816

Contract Title: Western E&P Parapets Raising

Drawing Title: 05 - Bournes Bridge Existing General Arrangement

Designed	J.Martin Lorenzo	Signed	Date 15/10/21
Drawn	C.Duke	Signed Electronically Signed	Date 15/10/21
Checked	C.Burns	Signed Electronically Signed	Date 15/10/21
Approved	N.Ascough	Signed Electronically Signed	Date 15/10/21

Scale(s): As Shown
ELR & Mileage: 0 to 246.033
Alternative Reference
Sheet of

Drawing Number: 164816-AEC-WST-MLN1-DRG-ECV-400501
Revision: B01

Sheet Size A1 594 x 841

Published