

Note: This Drawing is for planning purpose and should not be used for construction.
All dimensions should be confirmed on site and any deviation should be reported back to designer.


R Render

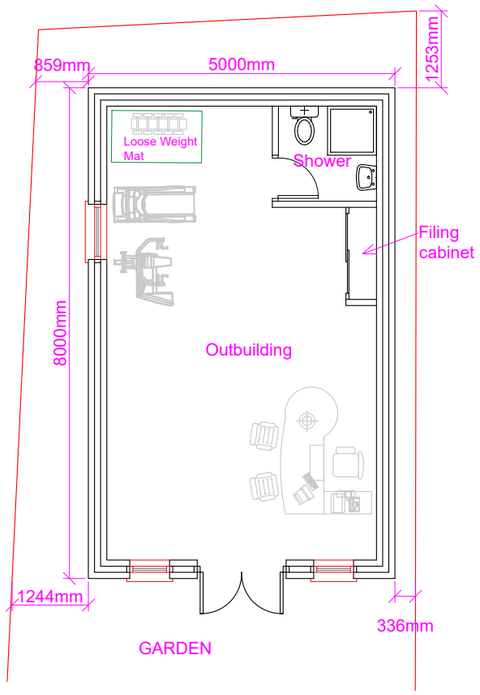


Proposed Outbuilding Layout

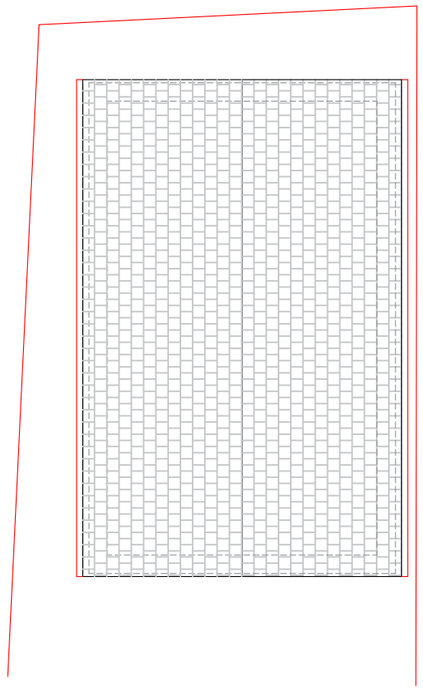


Proposed Roof Layout

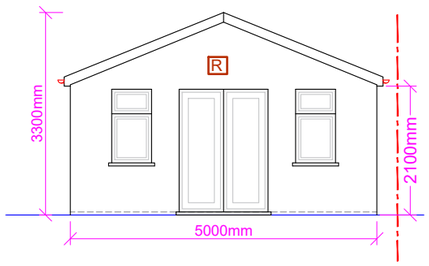


Proposed Front Elevation

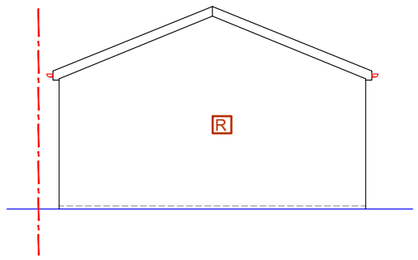

Proposed Rear Elevation

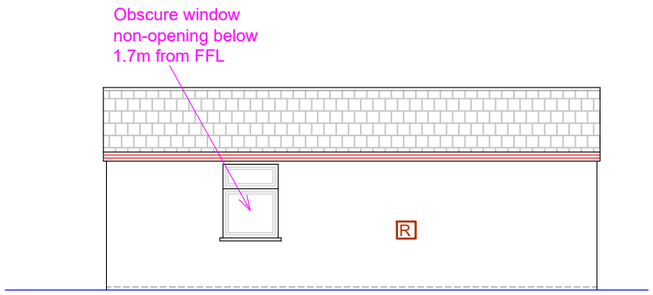

Proposed Flank Elevation (LHS)

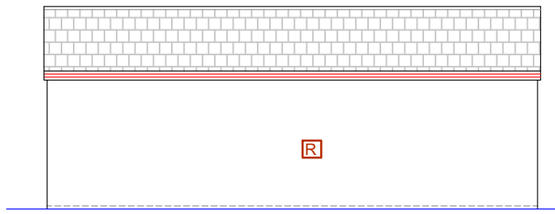

Proposed Flank Elevation (RHS)

Proposed Development:
Outbuilding

Site Address:
7 Pinkwell Lane
Hayes
UB3 1PQ

Revisions:

Rev	Date	Description

Drawing Description:
Proposed Outbuilding & Roof Layouts and Elevations

Drawing No:
ART/2026/OB7PL/PLPE

Scale: 1:100
Paper Size: A3
Sheet No: 1 of 4

0 1 2 3 4 5M

ART CONSULTANTS (UK) LTD
113 LONG LANE
STANWELL
TW19 7AL
M:07960071377
E: ARTCONSULTANTSUK@GMAIL.COM