

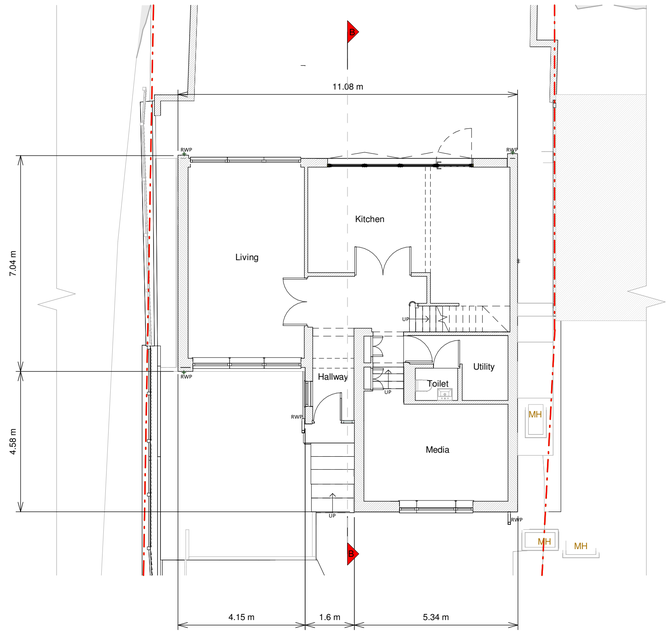



Ground Floor Plan

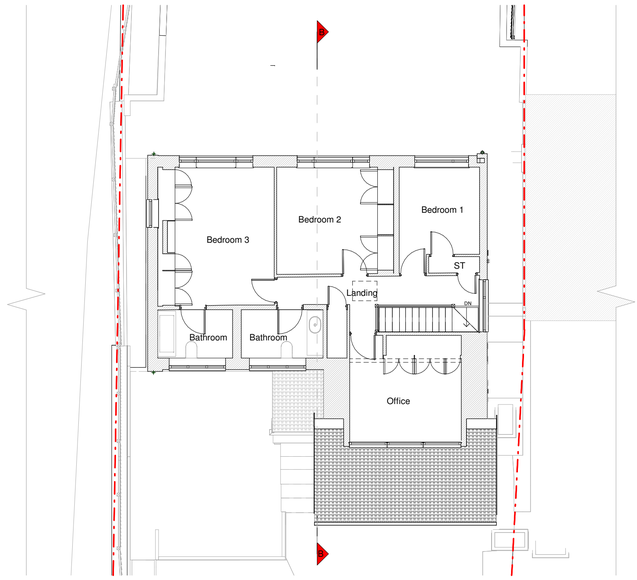


First Floor Plan

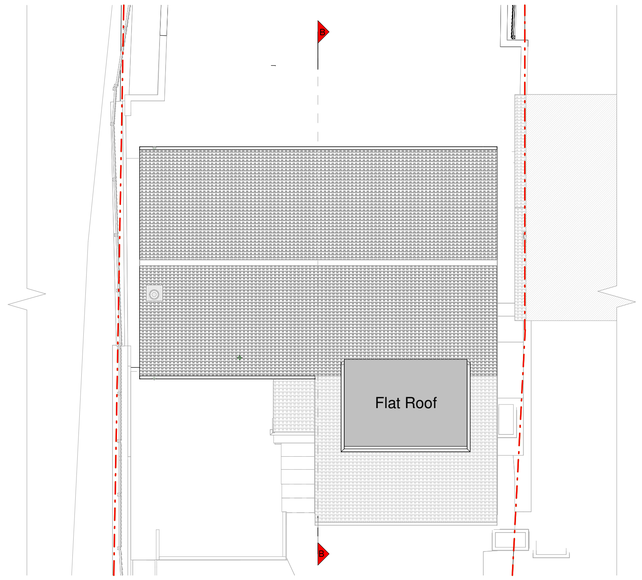


Roof Plan

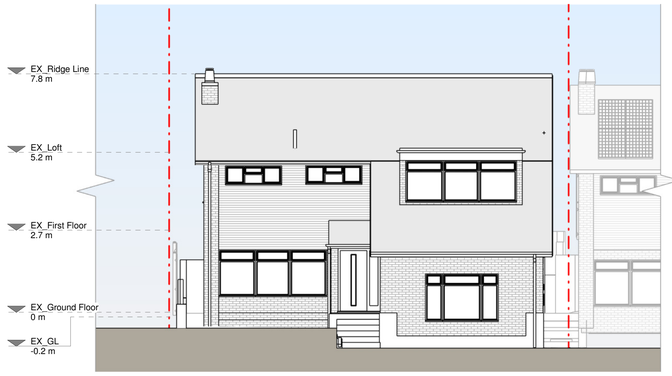


Front Elevation

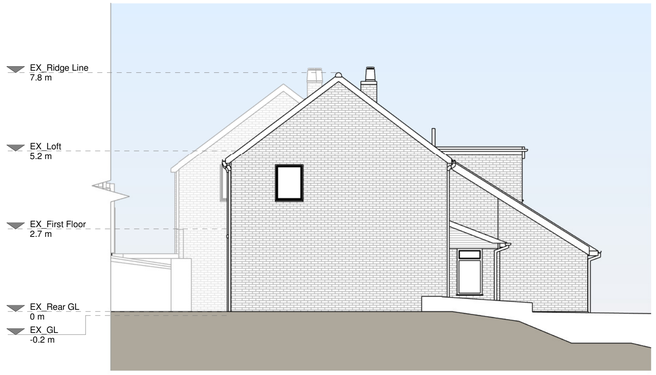


Left Side Elevation

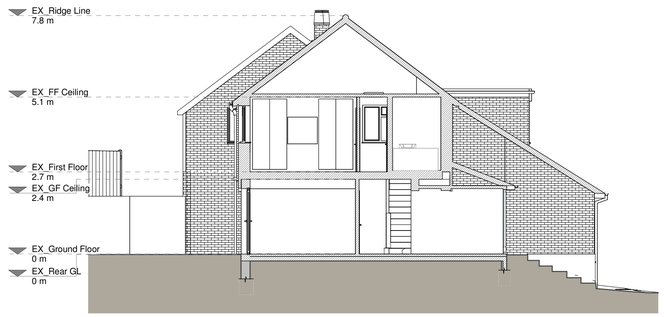

Section B - B

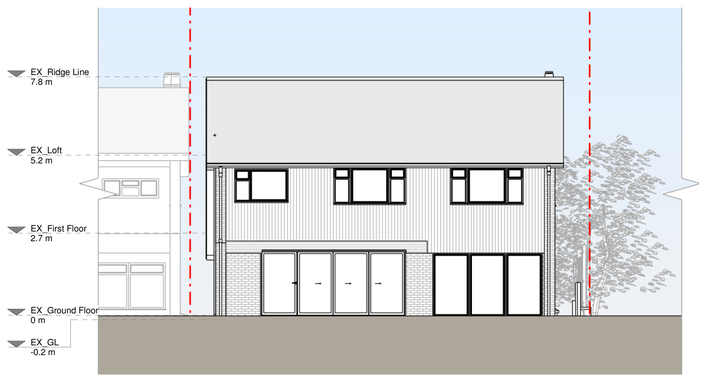

Rear Elevation

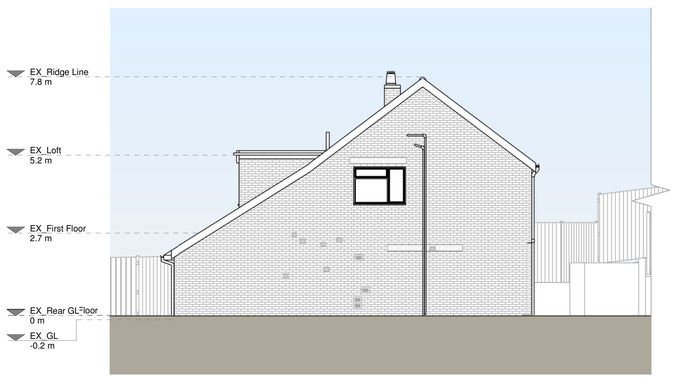

Right Side Elevation

1 0 1 2 3 4 5

SCALE 1:100 m

Copyright in the design and this drawing is the property of RESI. Reproduction in whole or in part is forbidden without written sanction of RESI. This drawing must be read in conjunction with all other relevant documentation and drawings.

RESI accepts no liability for any expense, loss or damage of whatever nature and however arising from any variation which has not been referred to them and their approval obtained.

Resi do not advise using planning drawings for the construction stages. All dimensions to be cross-checked on-site prior to manufacture and construction. Any discrepancies to be reported to RESI immediately.

Existing Materials:

Brickwork / Walls - London stock brick walls, wall-hung clay tiles, roughcast rendered walls

Pitched roof - Concrete tiles

Flat roof - Felt or similar

Windows - Black uPVC/Aluminium

Doors - Black uPVC/Aluminium

RWP's / Gutter's / Fascia's - Black boxed uPVC gutters and downpipes and white uPVC fascia boards

KEY

- Existing walls
- Existing furniture
- Boundary line
- Level line
- 1.5m head height
- 1.8m head height

N

Revision

Rev	Notes	Date
A	Planning Issue	30/09/2026

resi

Job Title

Proposed ground floor rear extension, roof tiles and facade alterations, floor plan redesign and all associated works at 10 Ravenswood Park, HA6 3PR

Drawing Status

Planning Drawings


Client


Jatin Chohan

Drawing Title


Existing Drawings

Scale	Drawn
1 : 100 @ A1	AM
Date	Checked
September 2026	AM
Drawing No.	Rev
B231105-1100	A

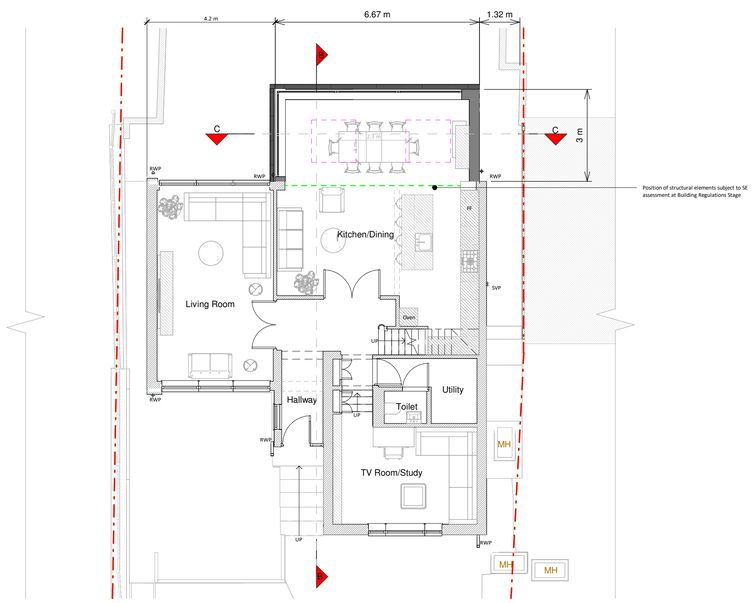


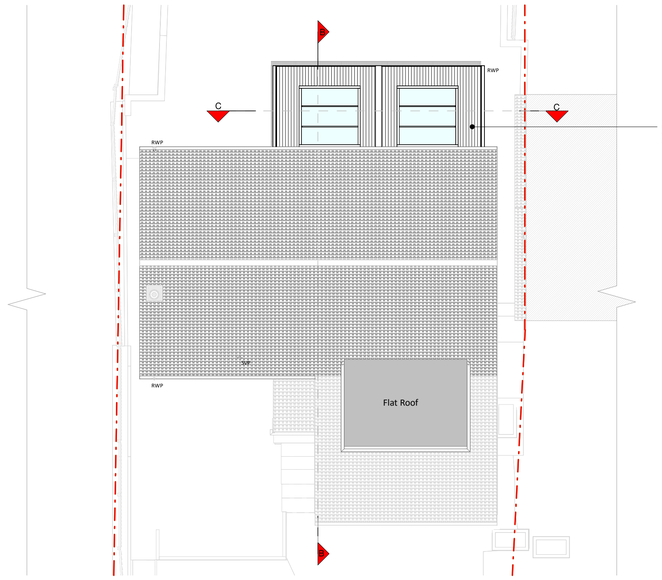


Ground Floor Plan

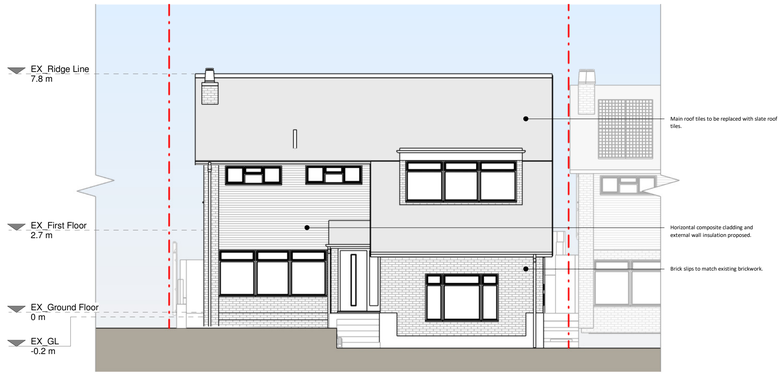


Front Elevation

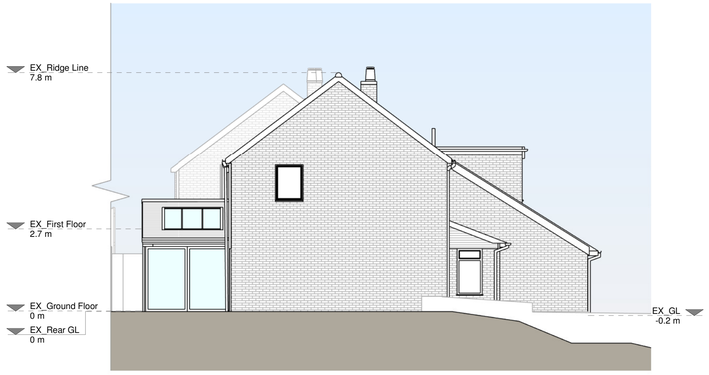


Left Side Elevation

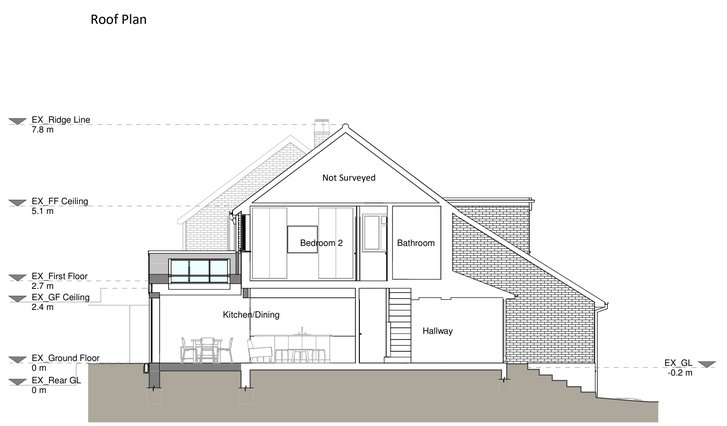


Section B - B

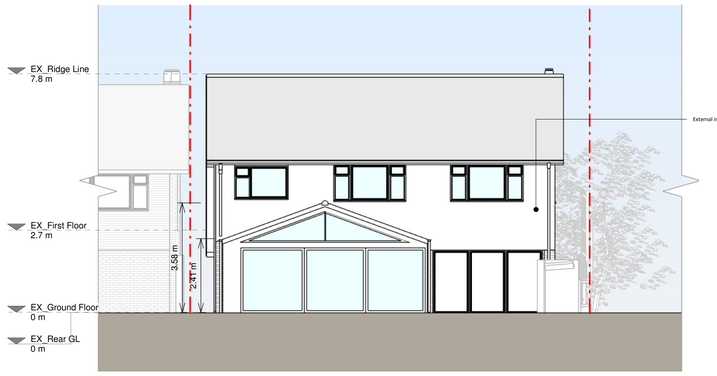

Rear Elevation

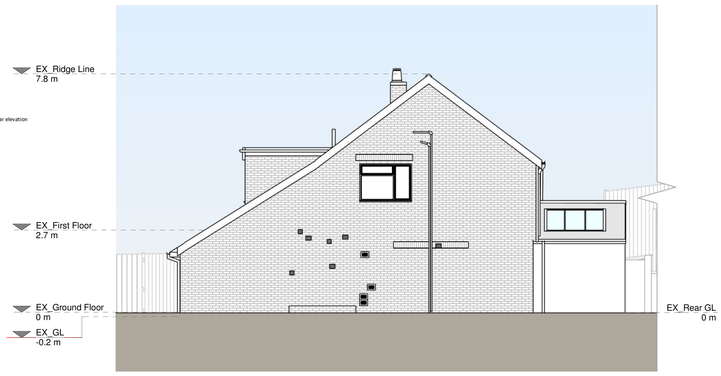

Right Side Elevation

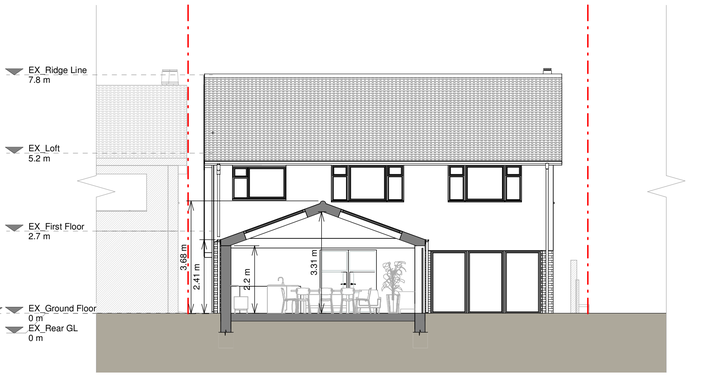

Section C - C

Roof Plan

Copyright in the design and this drawing is the property of RESI. Reproduction in whole or in part is forbidden without written sanction of RESI. This drawing must be read in conjunction with all other relevant documentation and drawings.

RESI accepts no liability for any expense, loss or damage of whatever nature and however arising from any variation which has not been referred to them and their approval obtained.

Resi do not advise using planning drawings for the construction stages. All dimensions to be cross-checked on-site prior to manufacture and construction. Any discrepancies to be reported to RESI immediately.

Proposed Materials:

Brickwork / Walls - White render, brick to match existing, horizontal cladding.

Pitched roof - Slate roof tiles

Flat roof - n/a

Windows - Black/dark grey Aluminium, aluminium rooflights

Doors - Black/dark grey Aluminium

RWP's / Gutter's / Fascia's - To match existing

KEY

- Existing walls
- Proposed walls
- Proposed furniture
- Proposed staircase
- Proposed windows
- Proposed rooflight
- Boundary line
- Proposed beam
- Proposed drainage
- Existing removed
- 1.5m head height
- 1.8m head height

N

Revision

Rev	Notes	Date
A	Planning Issue	30/09/2026

resi

Job Title

Proposed ground floor rear extension, roof tiles and facade alterations, floor plan redesign and all associated works at 10 Ravenswood Park, HA6 3PR

Drawing Status

Planning Drawings

Client

Jatin Chohan

Drawing Title

Proposed Drawings

Scale	Drawn
1 : 100 @ A1	AM
Date	Checked
September 2026	AM
Drawing No.	Rev
B231105-3100	A

1 0 1 2 3 4 5
SCALE 1:100 m