

Existing Block Plan

2 0 2 4 6 8 10 m

SCALE 1:200

Copyright in the design and this drawing is the property of RESI. Reproduction in whole or in part is forbidden without written sanction of RESI. This drawing must be read in conjunction with all other relevant documentation and drawings.

RESI accepts no liability for any expense, loss or damage of whatever nature and however arising from any variation which has not been referred to them and their approval obtained.

Print out to actual scale. Do not scale, except unless for Planning purposes. All dimensions to be cross-checked on-site prior to manufacture and construction. Any discrepancies to be reported to RESI immediately.

NOTES

KEY

Neighbouring context

Boundary line

N

Revision

Rev	Notes	Date
A	Planning Issue	30/09/2026

resi


Job Title
Proposed ground floor rear extension, roof tiles and facade alterations, floor plan redesign and all associated works at 10 Ravenswood Park, HA6 3PR

Drawing Status
Planning Drawings

Client
Jatin Chohan

Drawing Title
Existing Block Plan

Scale	Drawn
1 : 200 @ A3	AM
Date	**Checked**
September 2026	AM
Drawing No.	**REV**
B231105-1000	A

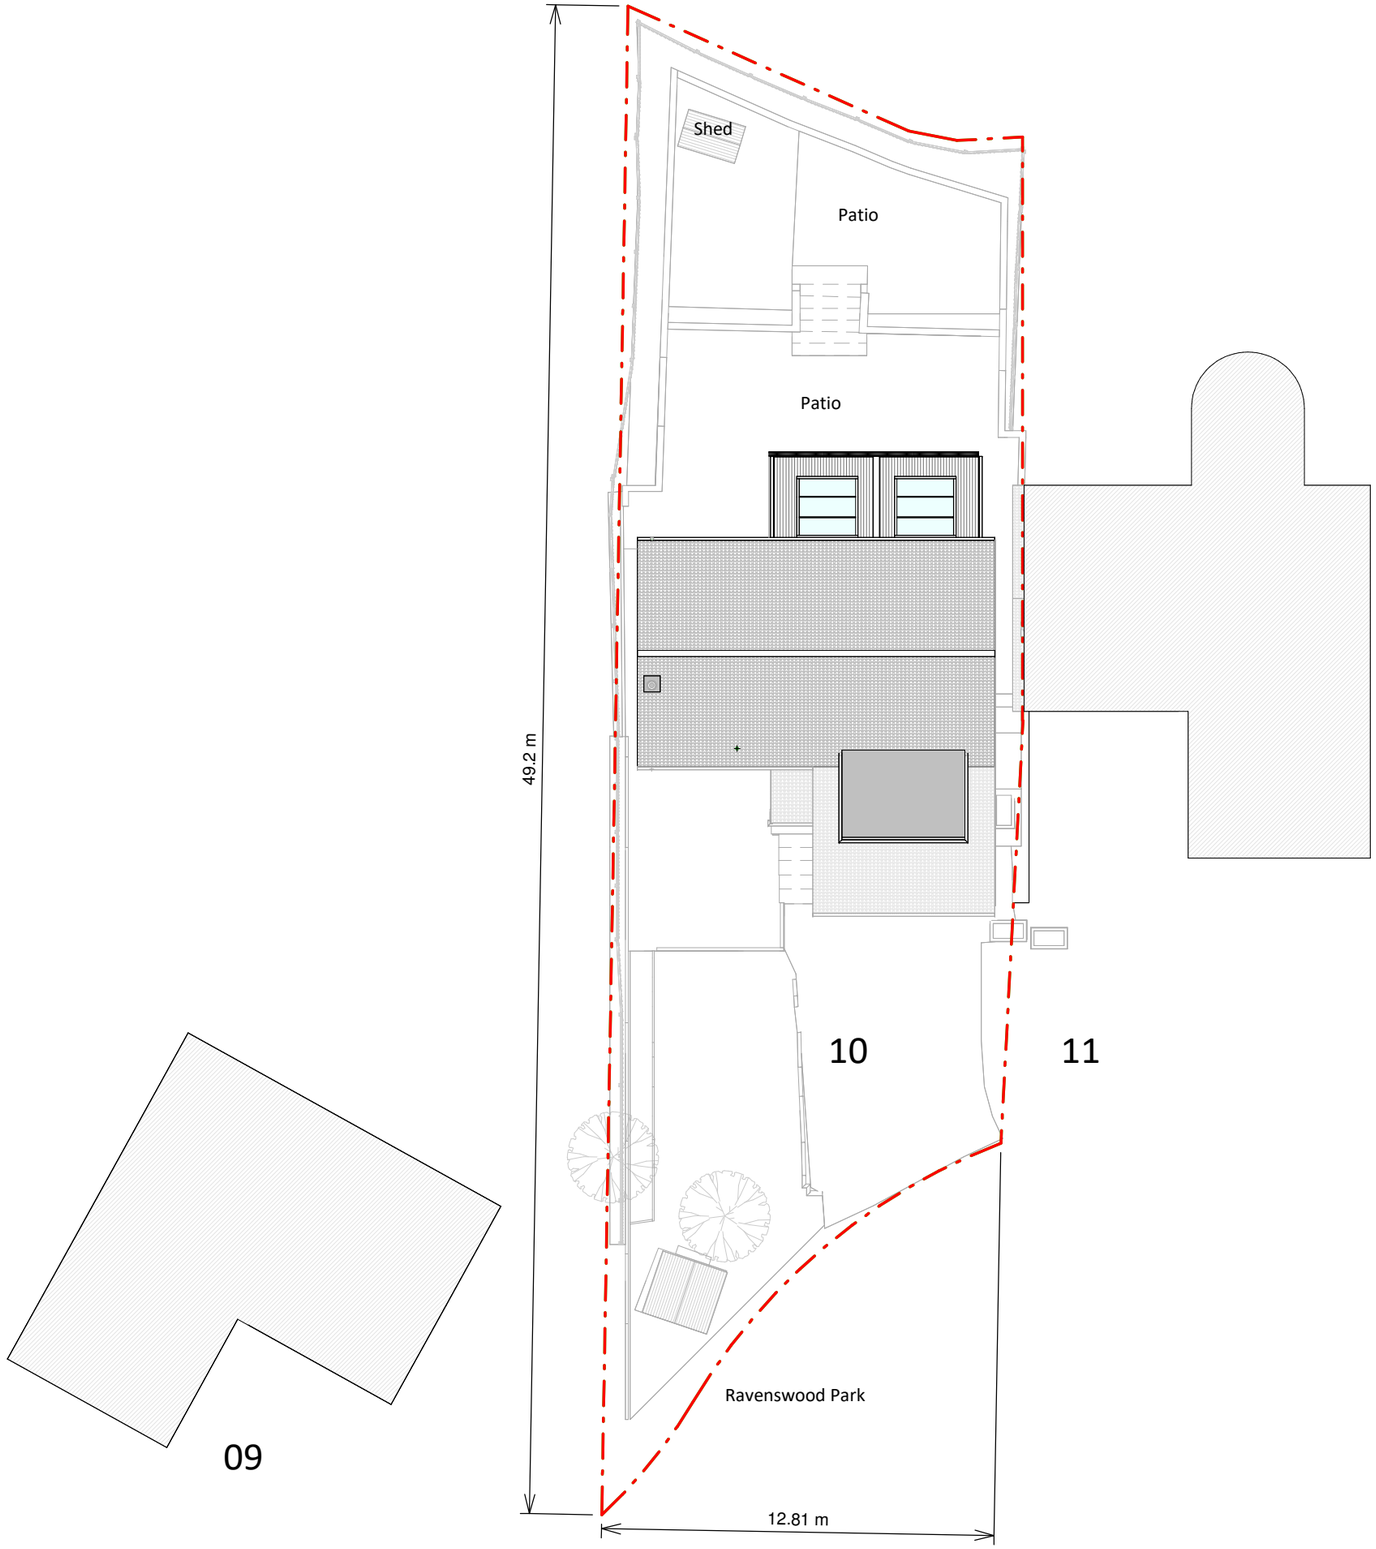

Proposed Block Plan

2 0 2 4 6 8 10 m

SCALE 1:200

Copyright in the design and this drawing is the property of RESI. Reproduction in whole or in part is forbidden without written sanction of RESI. This drawing must be read in conjunction with all other relevant documentation and drawings.

RESI accepts no liability for any expense, loss or damage of whatever nature and however arising from any variation which has not been referred to them and their approval obtained.

Print out to actual scale. Do not scale, except unless for Planning purposes. All dimensions to be cross-checked on-site prior to manufacture and construction. Any discrepancies to be reported to RESI immediately.

NOTES

KEY

Neighbouring context

Boundary line

N

Revision

Rev	Notes	Date
A	Planning Issue	30/09/2026

resi

Job Title

Proposed ground floor rear extension, roof tiles and facade alterations, floor plan redesign and all associated works at 10 Ravenswood Park, HA6 3PR

Drawing Status

Planning Drawings

Client

Jatin Chohan

Drawing Title

Proposed Block Plan

Scale	Drawn
1 : 200 @ A3	AM
Date	**Checked**
September 2026	AM
Drawing No.	**REV**
B231105-3000	A