

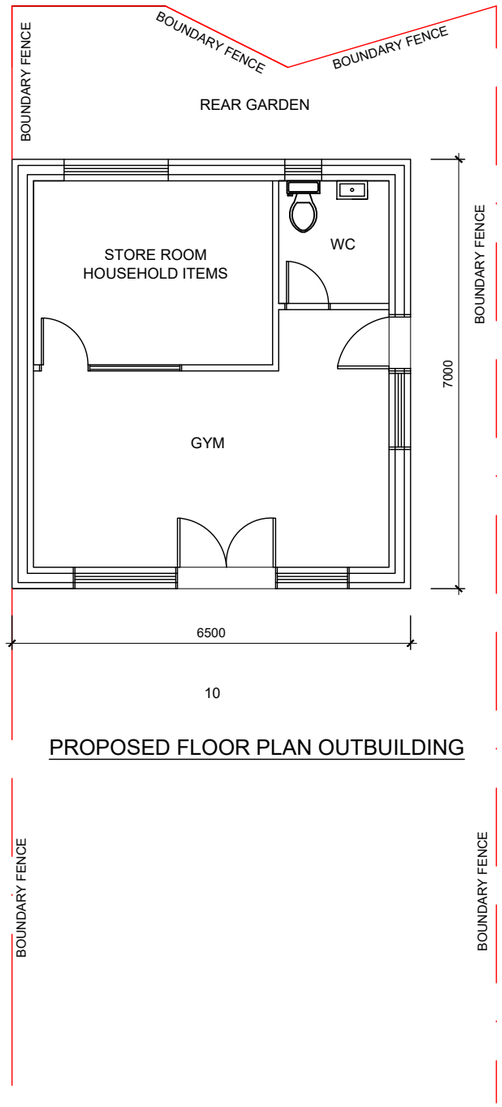



PROPOSED FLOOR PLAN OUTBUILDING

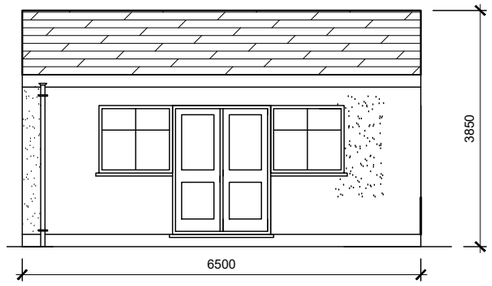


PROPOSED FRONT ELEVATION

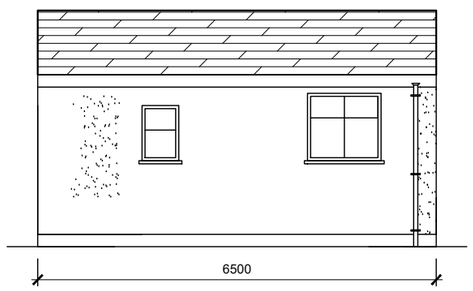


PROPOSED REAR ELEVATION

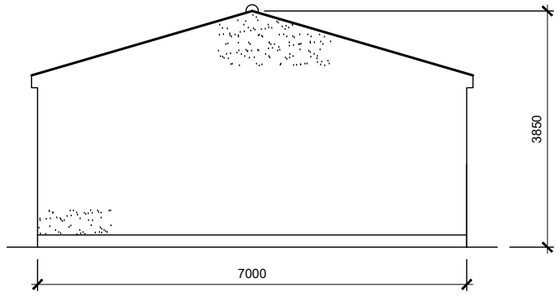

PROPOSED SIDE ELEVATION FROM NO 12

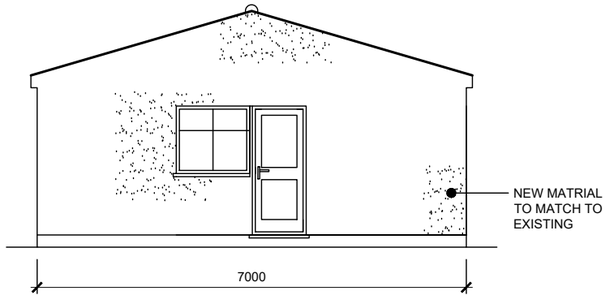

PROPOSED SIDE ELEVATION FROM NO 8

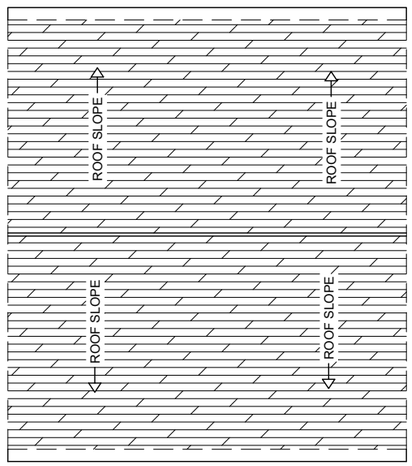

PROPOSED ROOF PLAN

NOTE
1 - ALL DIMENSIONS ARE IN MM
2 - ALL DIMENSIONS VERIFIED ON SITE
3 - ALL WORK TO COMPLY WITH BRITISH STANDARD CODE OF PRACTICE.
4 - ALL INTERNAL WORK TO BE IN ACCORDANCE WITH CLIENT INSTRUCTION.
5 - ALL EXTERNAL SURFACE TO MATCH EXISTING.
6 - ALL WORK TO BE TO THE SATISFICATION OF THE LOCAL AUTHORITY BUILDING SURVEYOR.
7 - THESE DRAWINGS ARE FOR PLANNING PURPOSES ONLY AND NOT FOR CONSTRUCTION.

PROJECT: DETACHED OUTBUILDING

CLIENT: MR GULAB SINGH

DRAWN BY: IBRAHIM SHAIKH

CHECKED BY

SITE ADDRESS:
10 CROYDE AVENUE,
HAYES, UB3 4EJ

DRAWING TITLE: PROPOSED FLOOR/ROOF PLAN AND ELEVATIONS

SCALE: 1: 100 @ A3

DATE: SEP 2026

REV:

DRAWING NO: 26/CA10/006