NOTES:
ALL DIMENSIONS, LEVELS AND CLEARANCES TO BE CHECKED ON SITE PRIOR TO WORKS COMMENCING


THIS DRAWING SHOULD BE READ IN CONJUNCTION WITH ALL OTHER PROJECT RELATED DRAWINGS, SPECIFICATIONS AND DOCUMENTS.

THIS DRAWING IS COPYRIGHT OF GEBHARD AND GOODWIN

KEY:

Proposed Awning Outline

Midcroft

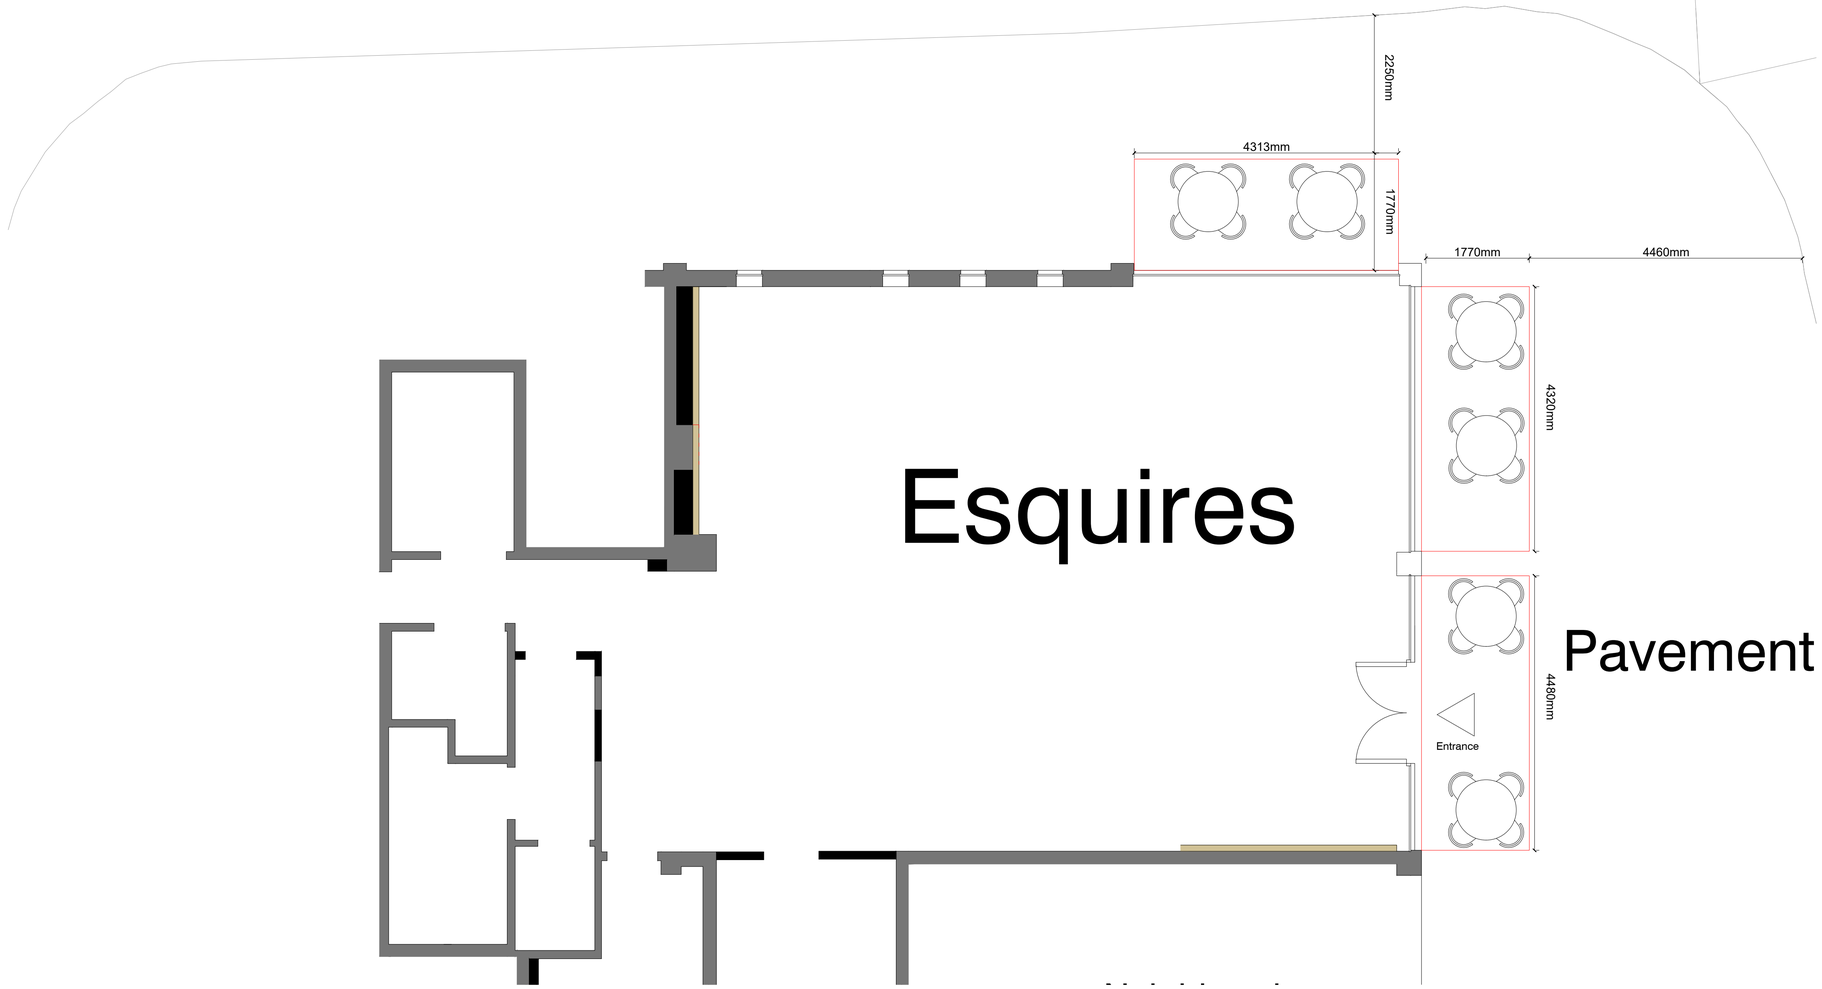

PROPOSED GROUND FLOOR SITE PLAN WITH PROPOSED AWNING

0 5m

SCALE 1:50 @A1

Rev.	Date	Notes
D	22.06.26	Planning Issue

ESQUIRES

PROJECT
RUISLIP

SITE ADDRESS
61 HIGH ST,
RUISLIP
HA4 7BD

DRAWING TITLE:
PROPOSED GROUND FLOOR PLAN WITH AWNING

DRAWING NO:
1337-111

BY:	CHK:	DATE:	SCALE @A1
GG	GG	11.10.23	1:50

GG