
NOTES:
ALL DIMENSIONS, LEVELS AND CLEARANCES TO BE CHECKED ON SITE PRIOR TO WORKS COMMENCING

THIS DRAWING SHOULD BE READ IN CONJUNCTION WITH ALL OTHER PROJECT RELATED DRAWINGS, SPECIFICATIONS AND DOCUMENTS.

THIS DRAWING IS COPYRIGHT OF GEBHARD AND GOODWIN

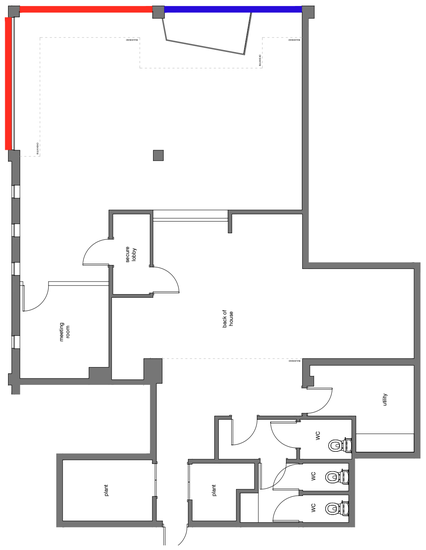

KEY PLAN


0 10m

SCALE 1:100 @A1

SIGNAGE LEGEND

PROPOSED AWNING TYPE 1

PROPOSED AWNING TYPE 2

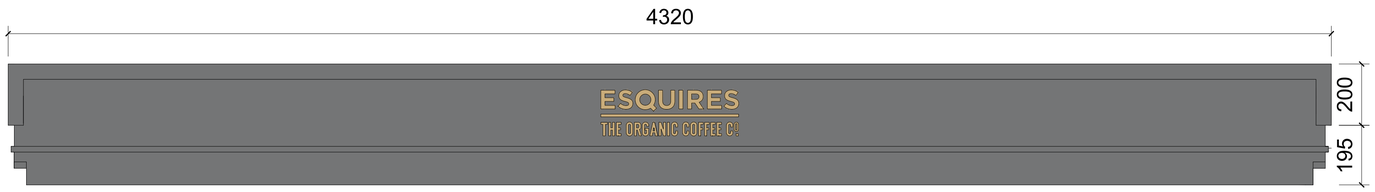


PROPOSED AWNING TYPE 1

0 0.5m

SCALE 1:5 @A1

NOTE: AWNING IS ELECTRICALLY OPERATED.

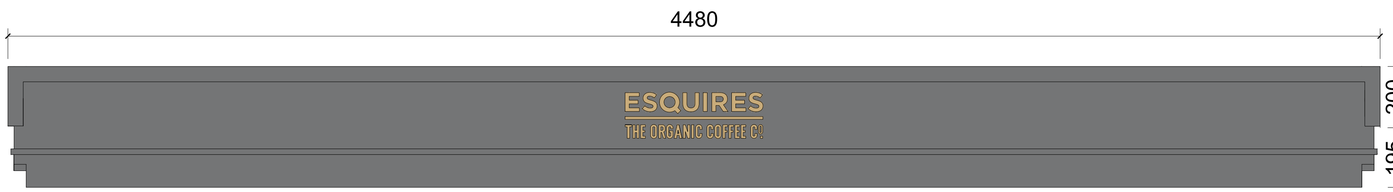

PROPOSED AWNING TYPE 2


0 0.5m

SCALE 1:5 @A1

NOTE: AWNING IS ELECTRICALLY OPERATED.



AWNING PRECEDENT

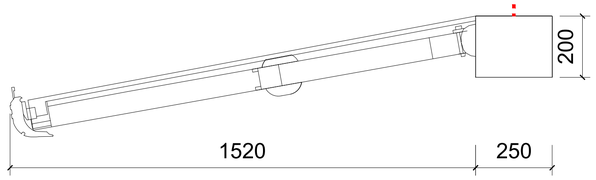


PROPOSED AWNING TYPE 1

0 0.5m

SCALE 1:5 @A1

NOTE: AWNING IS ELECTRICALLY OPERATED

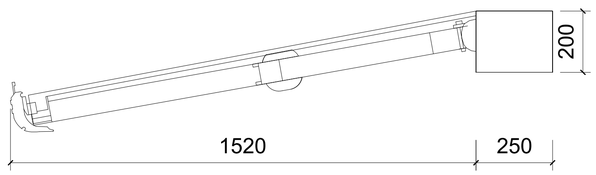

PROPOSED AWNING TYPE 2

0 0.5m

SCALE 1:5 @A1

NOTE: AWNING IS ELECTRICALLY OPERATED.

EXISTING AND PROPOSED SHOPFRONT ELEVATIONS

0 5m

SCALE 1:50 @A1

Rev.	Date	Notes
D	22.06.26	Planning Issue

ESQUIRES

PROJECT
RUISLIP

SITE ADDRESS
61 HIGH ST,
RUISLIP
HA4 7BD

DRAWING TITLE:
PROPOSED AWNING DETAILS

DRAWING NO:
1337-225

BY:	CHK:	DATE:	SCALE @A1
GG	GG	11.10.23	1:20

GG