




Existing Ground Floor Plan

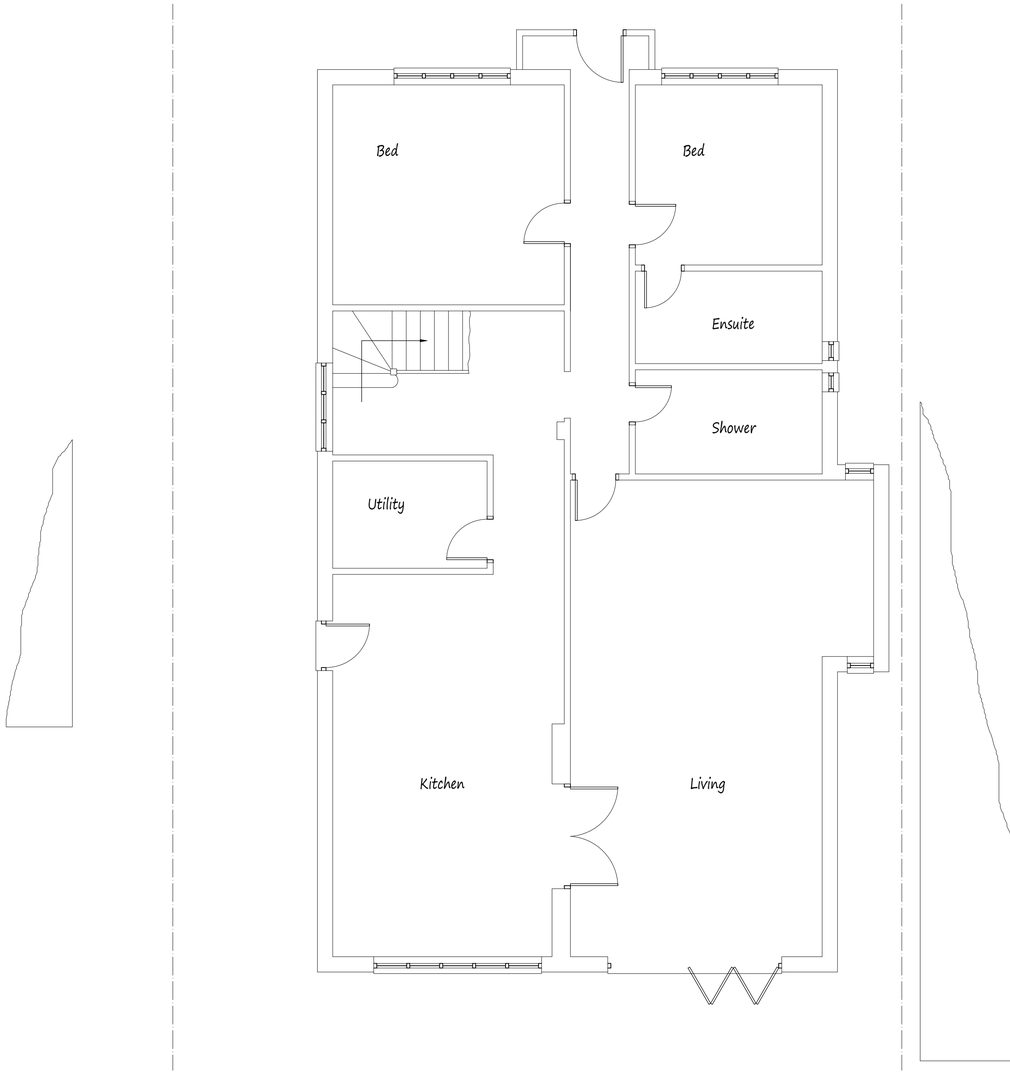

Proposed Ground Floor Plan

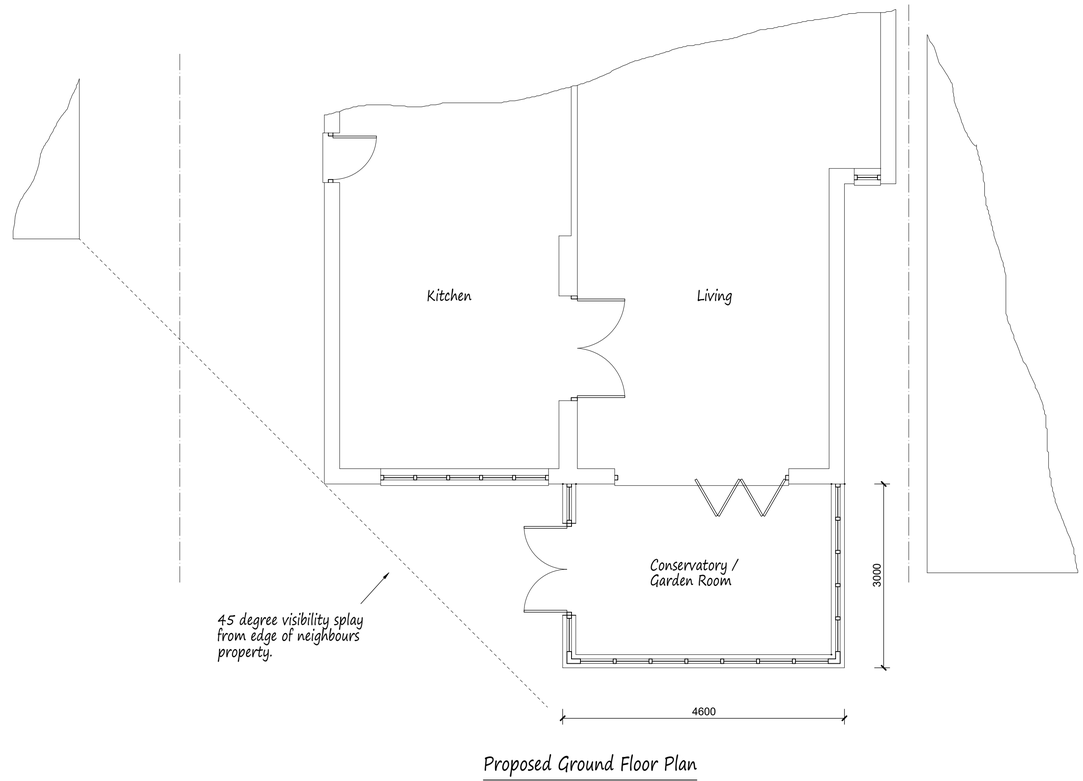

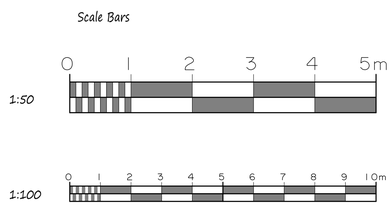




Existing Rear Elevation




Proposed Rear Elevation

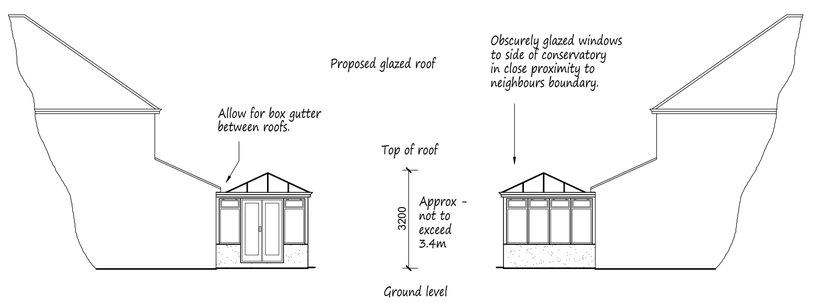

Proposed Side Elevation

Proposed Side Elevation

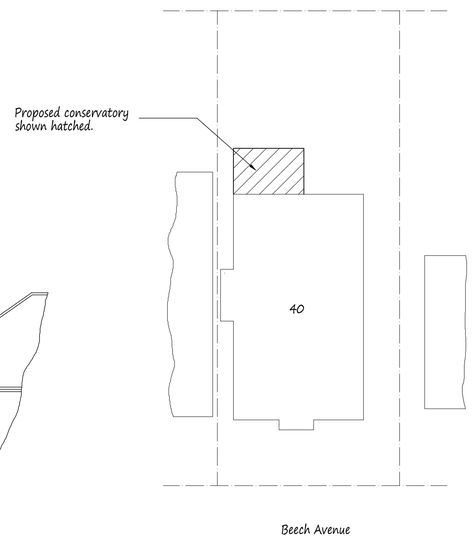

Site Plan scale 1:200

NOTES:
All dimensions must be checked on site and not scaled from this drawing.

A		
	Date	Revisions

Copyright

Pottle & Co
Architectural Services

Tel: 07514 541721
mark@pottleandco.com
www.pottleandco.com

Client
Mr Somasundaram & Ms Sibal

Job Title

40 Beech Avenue
Ruislip
Middlesex

Drawing Title

Proposed Rear Conservatory

Scale
1:50. 100. 200

Date	Drawn by
October 2026	MDP

Drg No.
2618/01