

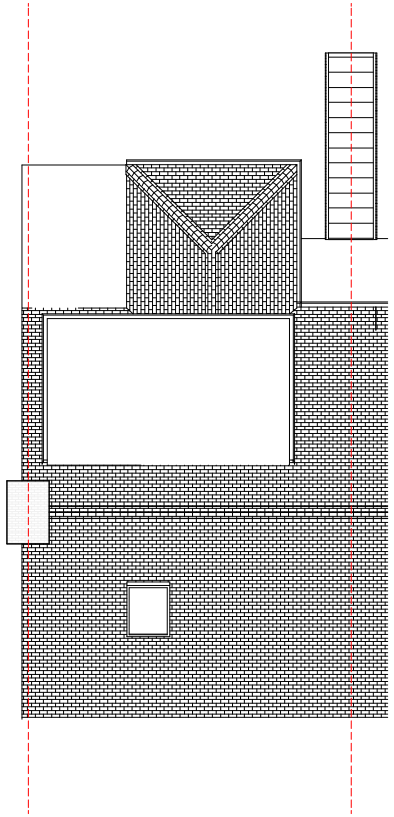


EXISTING ROOF PLAN (1:100)

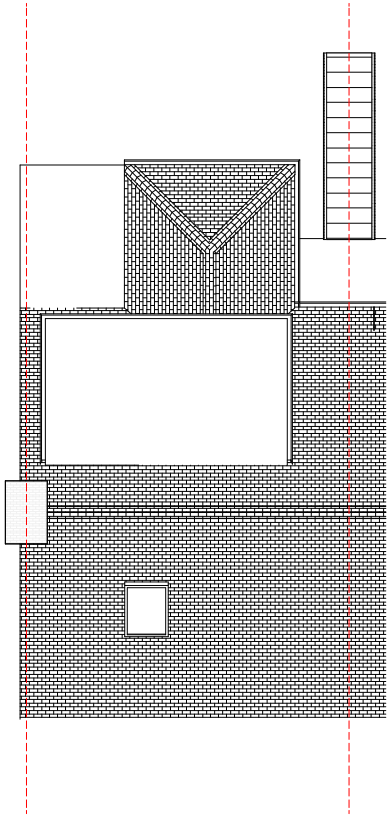

PROPOSED ROOF PLAN (1:100)
(NO CHANGE)

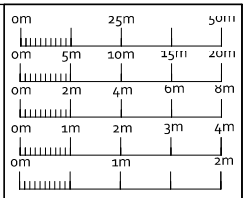

CLASS SG TO C3

APP 1-3

AMENDMENTS	DATE:	REV.

Dimensions, area and levels where given are only approximate and subject to site survey. All dimensions are to be checked onsite. Figured dimensions only are to be taken from this drawings. This drawing is to be read in conjunction with all relevant consultants and /or specialists drawings / documents and any discrepancy or variations are to be notified to the designer before the affects works commences. This drawing is the intellectual property of SAVOYS PROPERTIES LTD and must not be copied, reproduced, modified or distributed without the author's consent.

Savoys Office, Carter House,
West Drayton, Colham Mill Road,
Middlesex, UB7 7AE
T:020 3488 6740
E:planning@savoysproperties.co.uk

ADDRESS:
7 Moorhall Road, Harefield, Middx, UB9 6PE

CLIENT:
Mr Sanjay Kumar

DRAWING:
PLANNING

PROPOSAL: Prior notification under Class M of Part 3, Schedule 2 of the Town and Country Planning (General Permitted Development) (England) Order 2015 - Change of use of rear part of shop (Use Class SG) to one dwelling (Use Class C3)

@ISO A3 (297 x 420)

DRAWN: SC	DRAWING NUMBER	REV.
SCALE: AS SHOWN	2020-FILESNAME-6	1.0
DATE: 04/03/2022	SHEET:# 6 / 7	